
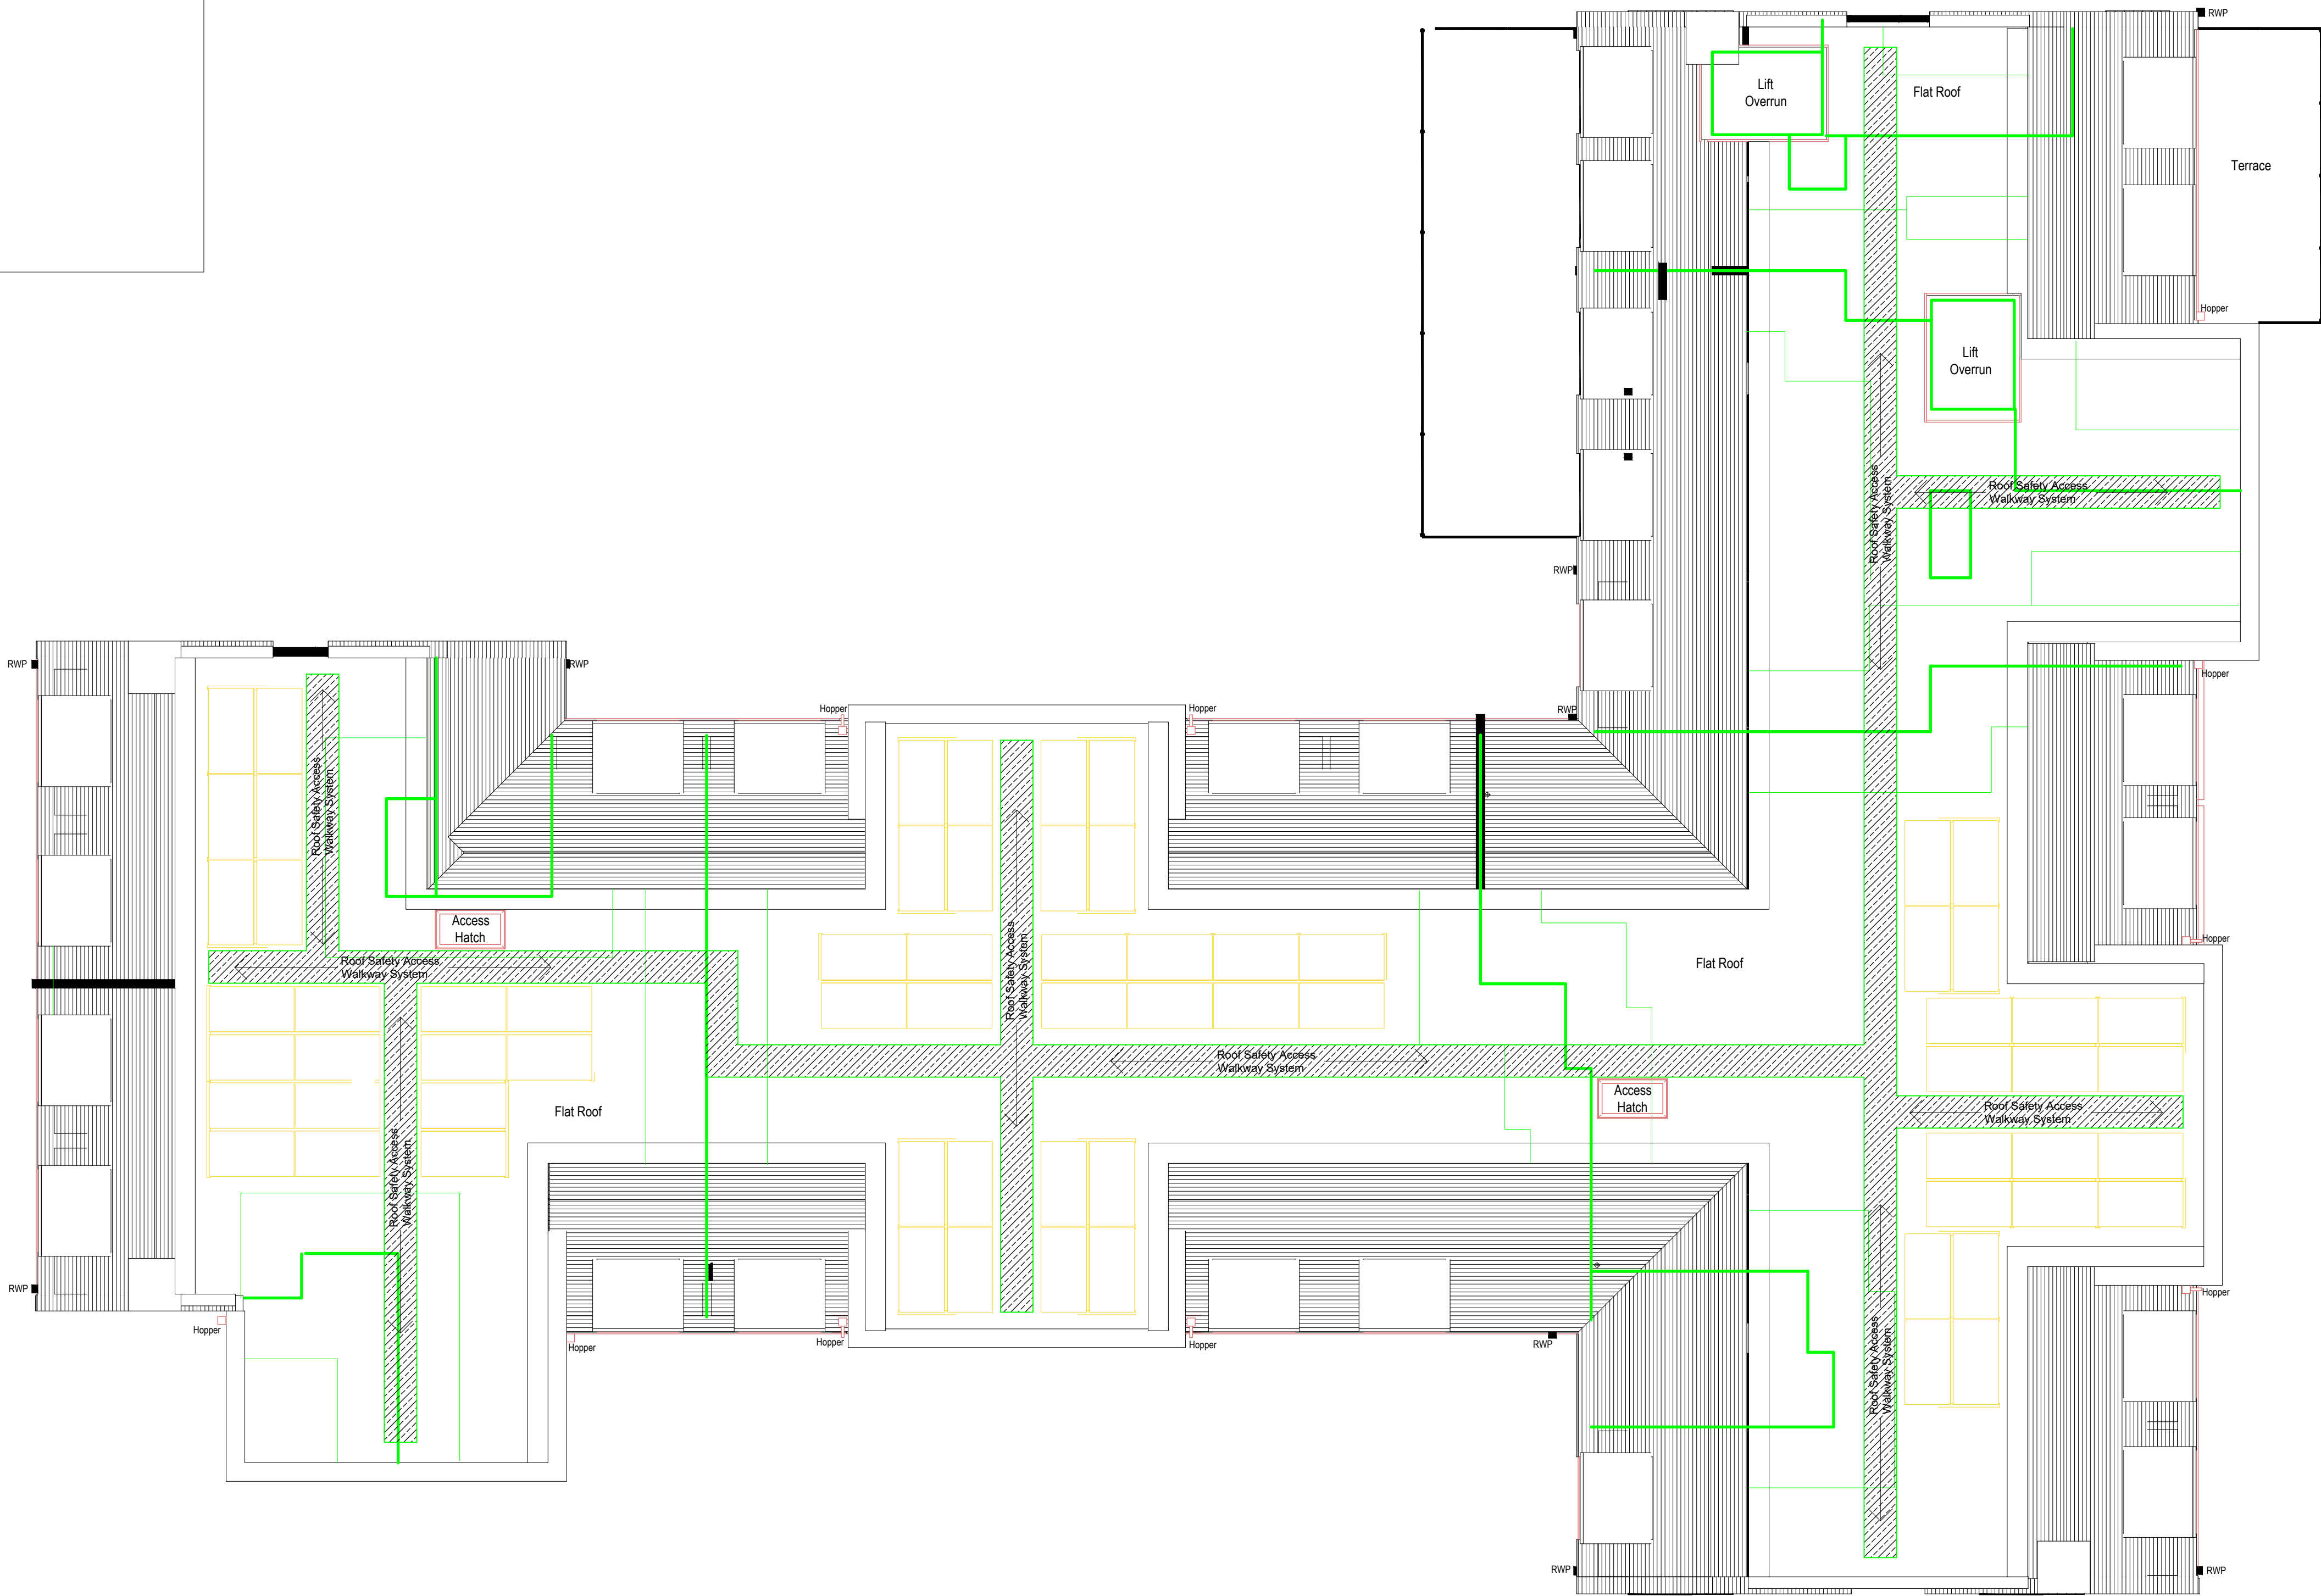


530W SOLAR PANEL

 

NOTES

All dimensions are in millimetres unless stated otherwise.

Drawings are not to be scaled for Construction purposes.

This drawing is to be read in conjunction with all other relevant drawings and specifications.

The copyright of this drawing is vested in Ainslie Sharp Ltd.

88 LANCASTER ROAD
NEWCASTLE UNDER LYME
STAFFORDSHIRE
ST5 1DS

TEL: 01692 533411
EMAIL: ENQUIRIES@AINSLIESHARP.COM
WEB: WWW.AINSLIESHARP.COM

NOTES

68 X 530W PANELS

TOTAL SYSTEM OUTPUT - 36kWp

CABLE TYPES

SUB MAINS:	LSOH	SMALL POWER:	LSOH
DATA:	CAT6 CCA	EXTERNAL:	PVC
FIRE ALARM:	FP PLUS	LIGHTING:	LSOH
NURSECALL:	LSOH	TV:	LSOH

P2	10/11/25	Updated to allow for mansette system	JNB	AAB
P1	05/04/25	Issued for comment / approval	JNB	AAB
REV	DATE	DESCRIPTION	DRAWN BY	CHECKED BY

ALL DIMENSIONS ARE FROM THE BLOCK WORK

50mm SPACING BETWEEN ALL ELECTRICAL ITEMS

PROJECT

HAYWARDS HEATH

CLIENT

BARCHESTER

DRAWING TITLE

PV SYSTEM DESIGN LAYOUT

FOR APPROVAL

ASL PROJECT NO.	SCALE @ A1	REVISION
0006/HAY	1:100@A1	P2

DRAWING NO.	0006/HAY - PV - 850-2
-------------	-----------------------