


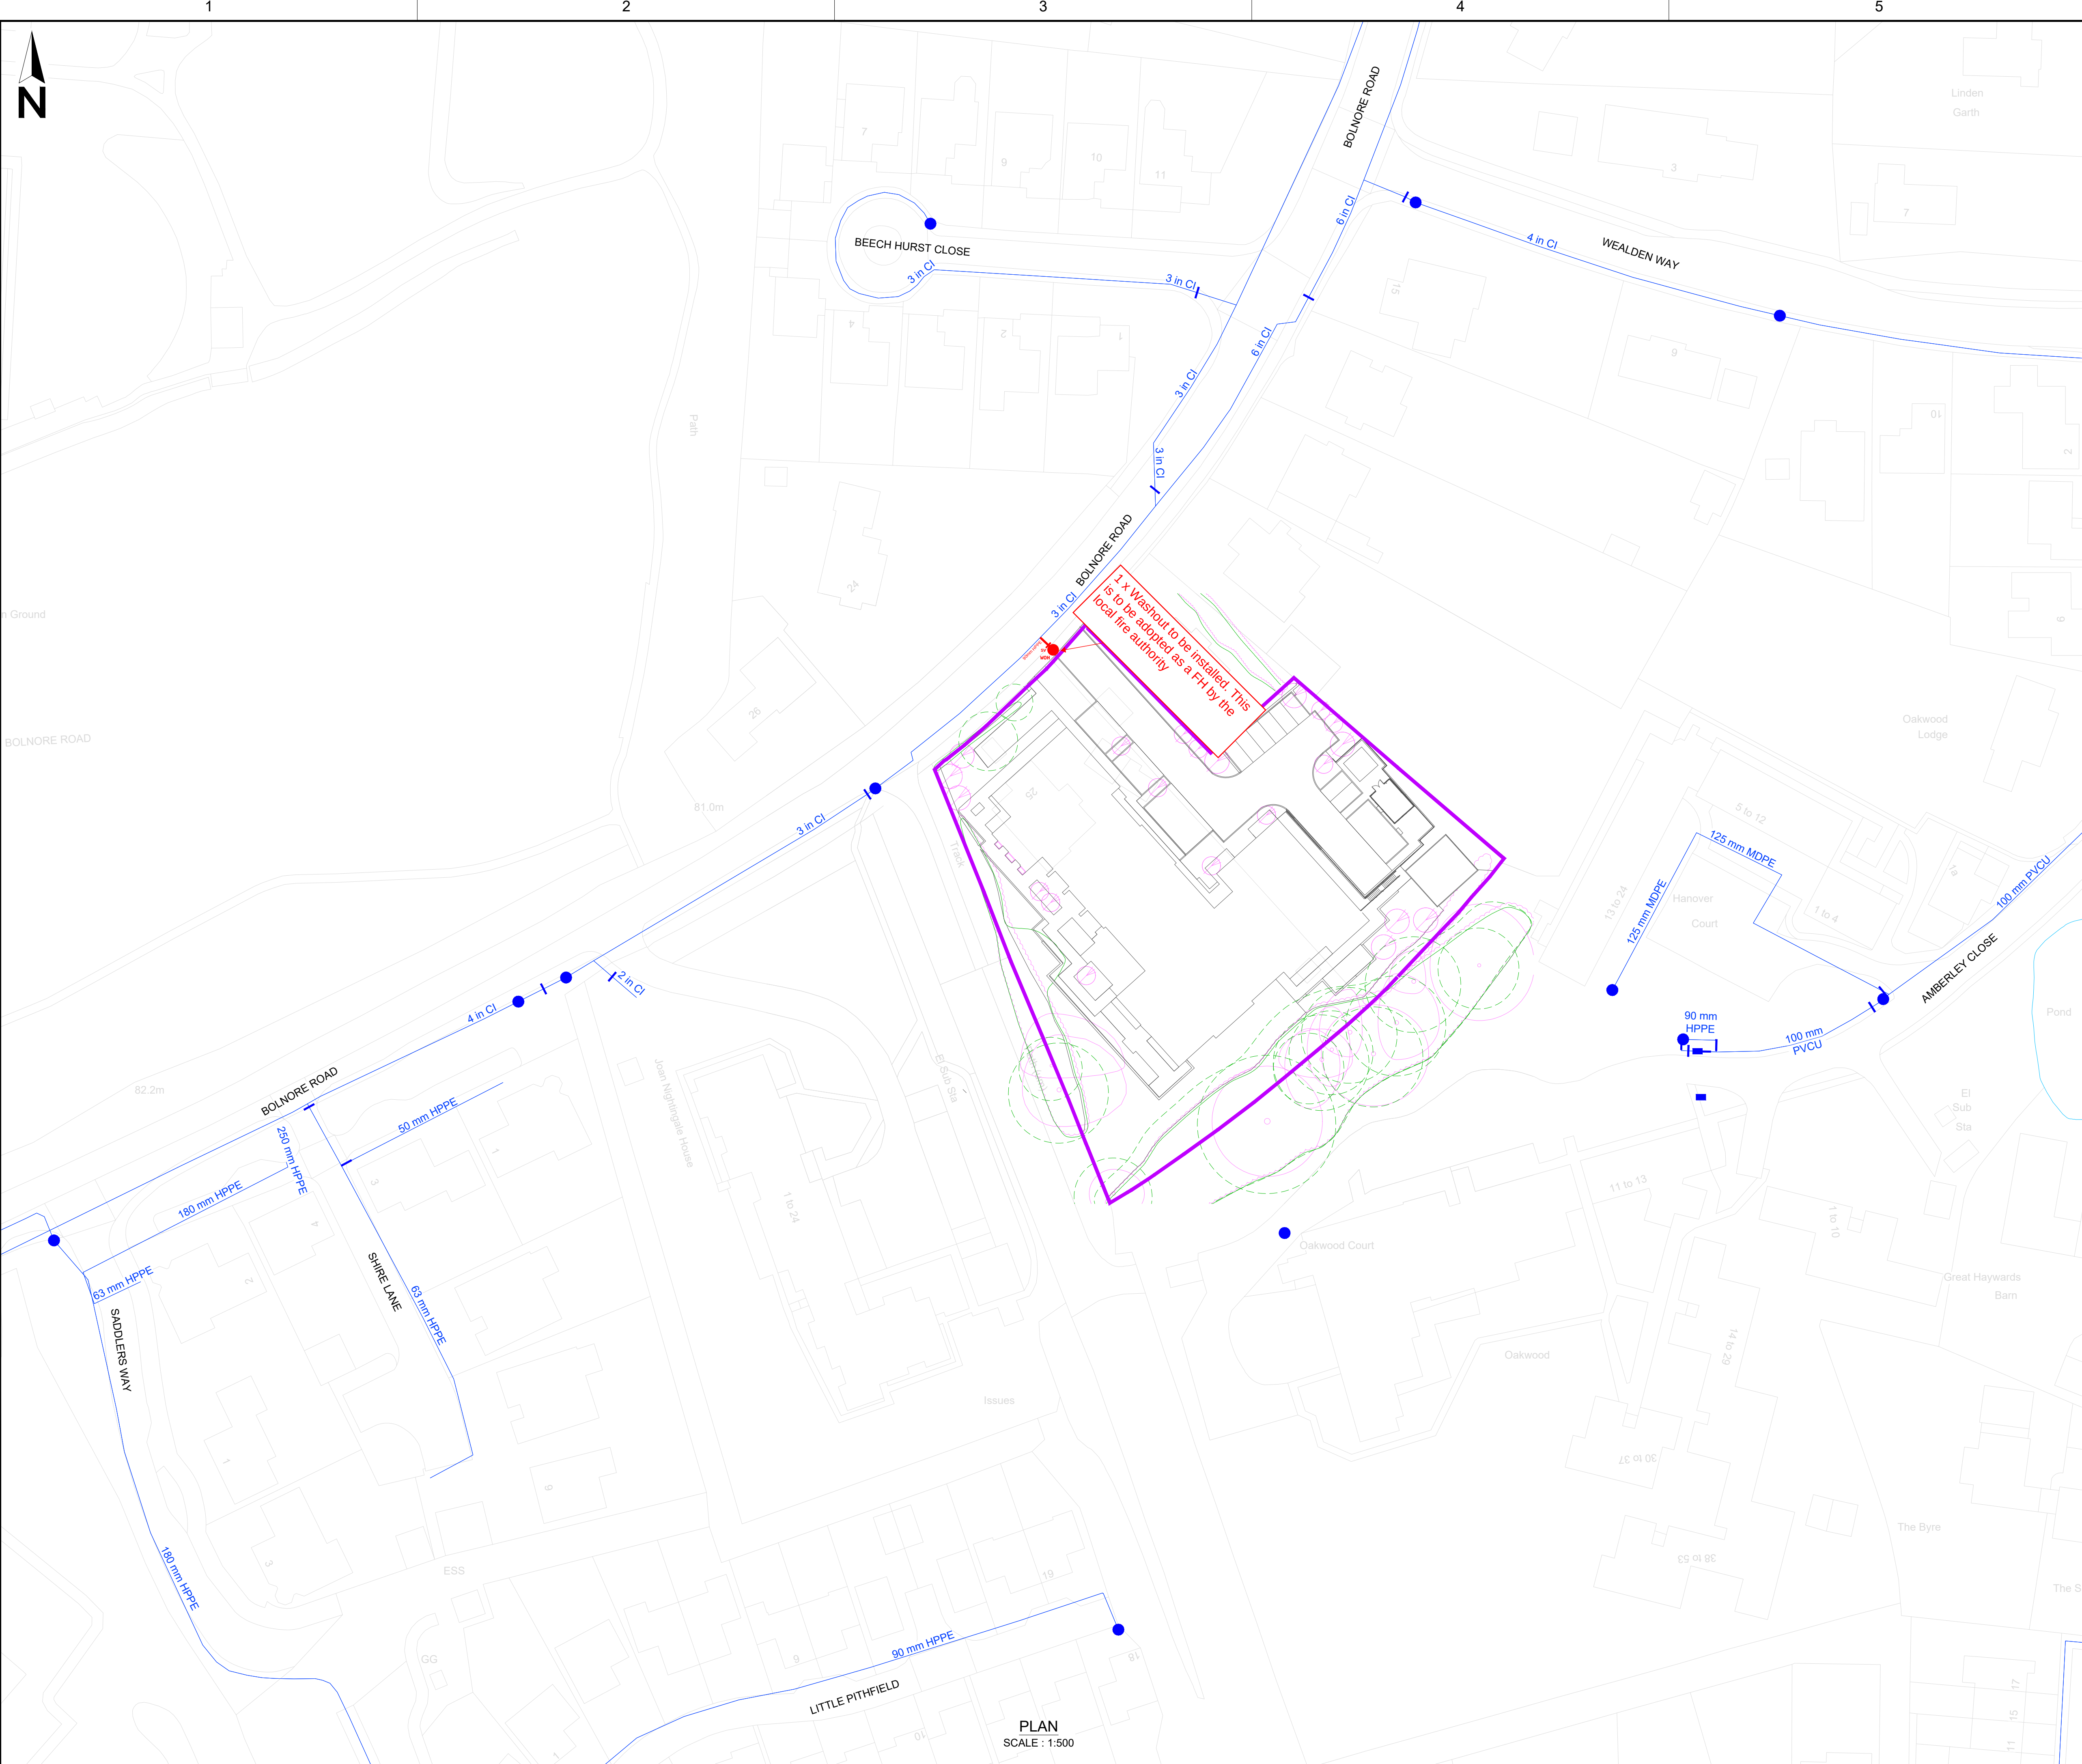

DO NOT SCALE - IF IN DOUBT ASK

REPRODUCTIONS FROM THE ORDNANCE SURVEY MAP WITH THE PERMISSION OF THE CONTROLLER OF HIS MAJESTY'S STATIONERY OFFICE. © CROWN COPYRIGHT. LICENCE NO. 0100019560

OS LICENSE NUMBER : 0100019560

NOTES

1. ALL DIMENSIONS ARE IN MILLIMETRES UNLESS NOTED OTHERWISE.

LEGEND

EXISTING WATER MAIN

EXISTING FIRE HYDRANT/WASHOUT

EXISTING AIR VALVE(AV)

EXISTING SLUICE VALVE

EXISTING SLUICE VALVE (CLOSED)

EXISTING METER

EXISTING NRV*

EXISTING PRV*

SITE BOUNDARY

TREE / LANDSCAPING

POND / WATER BODIES

ROOT PROTECTION AREA

10m

0m

10m

20m

30m

Scale 1:500

P01	09.09.25	SUITABLE FOR APPROVAL	RJ	MM	RK	JB	RJ
REV	DATE	PURPOSE OF REVISION	ORG	DRAWN	CHECKED	REVIEWED	APPROVED
DRAWING STATUS:							
SUITABLE FOR APPROVAL							
south east water			AtkinsRéalis				
SOUTH EAST WATER ROCFORT RD SNOULAND KENT MEES SAH			TEL: 0845 2235111 FAX: 01634 873910				
PROJECT NAME:			NEW CARE HOME BOLNORE ROAD				
DRAWING TITLE:			NARS 26665 SITE LAYOUT PLAN				
ORIGINATED	DRAWN BY:	CHECKED BY:	REVIEWED BY:	APPROVED BY:	DATE:		
RJ	MM	RK	JB	RJ	09.09.25		
OS REFERENCE:			REV				
532511, 123692			P01				
DRAWING NO.:				SCALE:	SHEET SIZE:	STATUS:	
26665-SEW-DF-XX-DR-CE-0001				1:500	A1	S4	
THIS DRAWING IS NOT TO BE USED IN WHOLE OR PART OTHER THAN FOR THE INTENDED PURPOSE AND PROJECT AS DEFINED ON THIS DRAWING. REFER TO THE CONTRACT FOR FULL TERMS AND CONDITIONS.							