


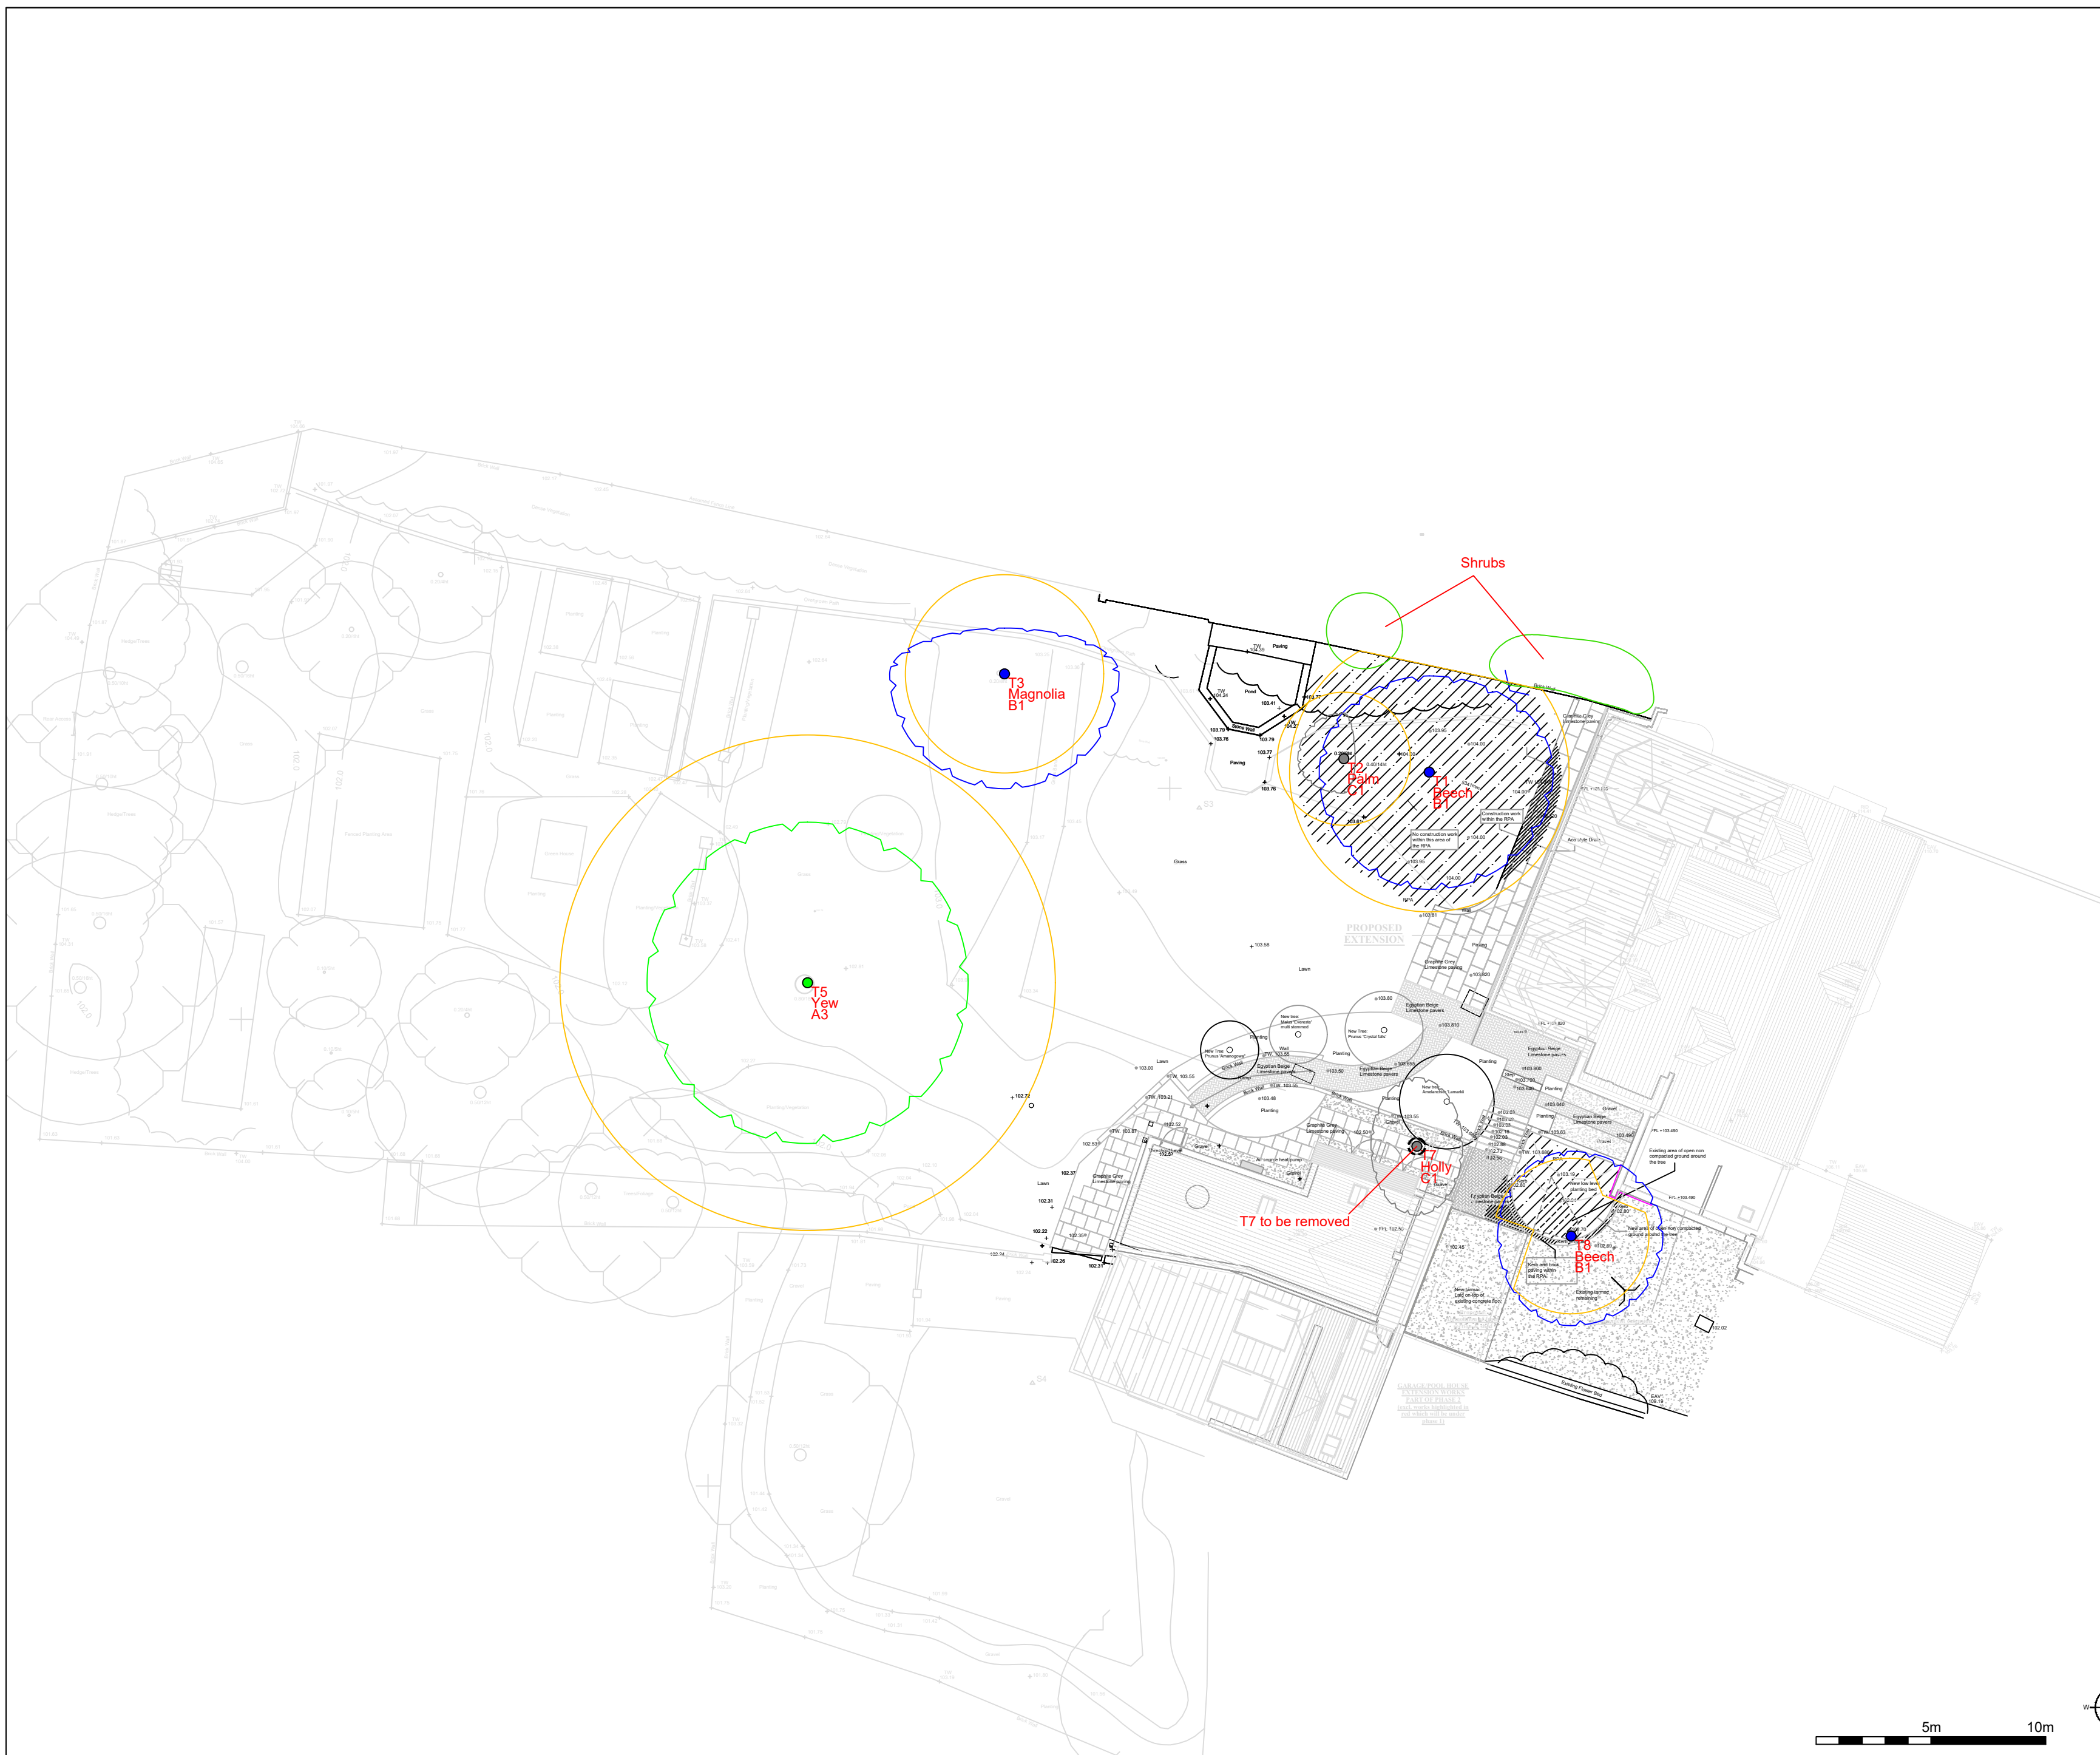

t: 07884 056 025
e: glen@ghatrees.co.uk
www.ghatrees.co.uk

Site: Marshalls Manor, High Street, Cuckfield, RH17 5EL

1:200 at A2

Drawing Title: Arboricultural Impact Assessment

Rev C, May 2026

Key:

-
- Category A
- Category B
- Category C
- Category U
- Category
- Root Protection Area
- Crown Spread
- Tree Number
- Species
- Category

 Tree Proposed for Removal

NOTE: Tree/group numbers marked with an * have approximate locations.