
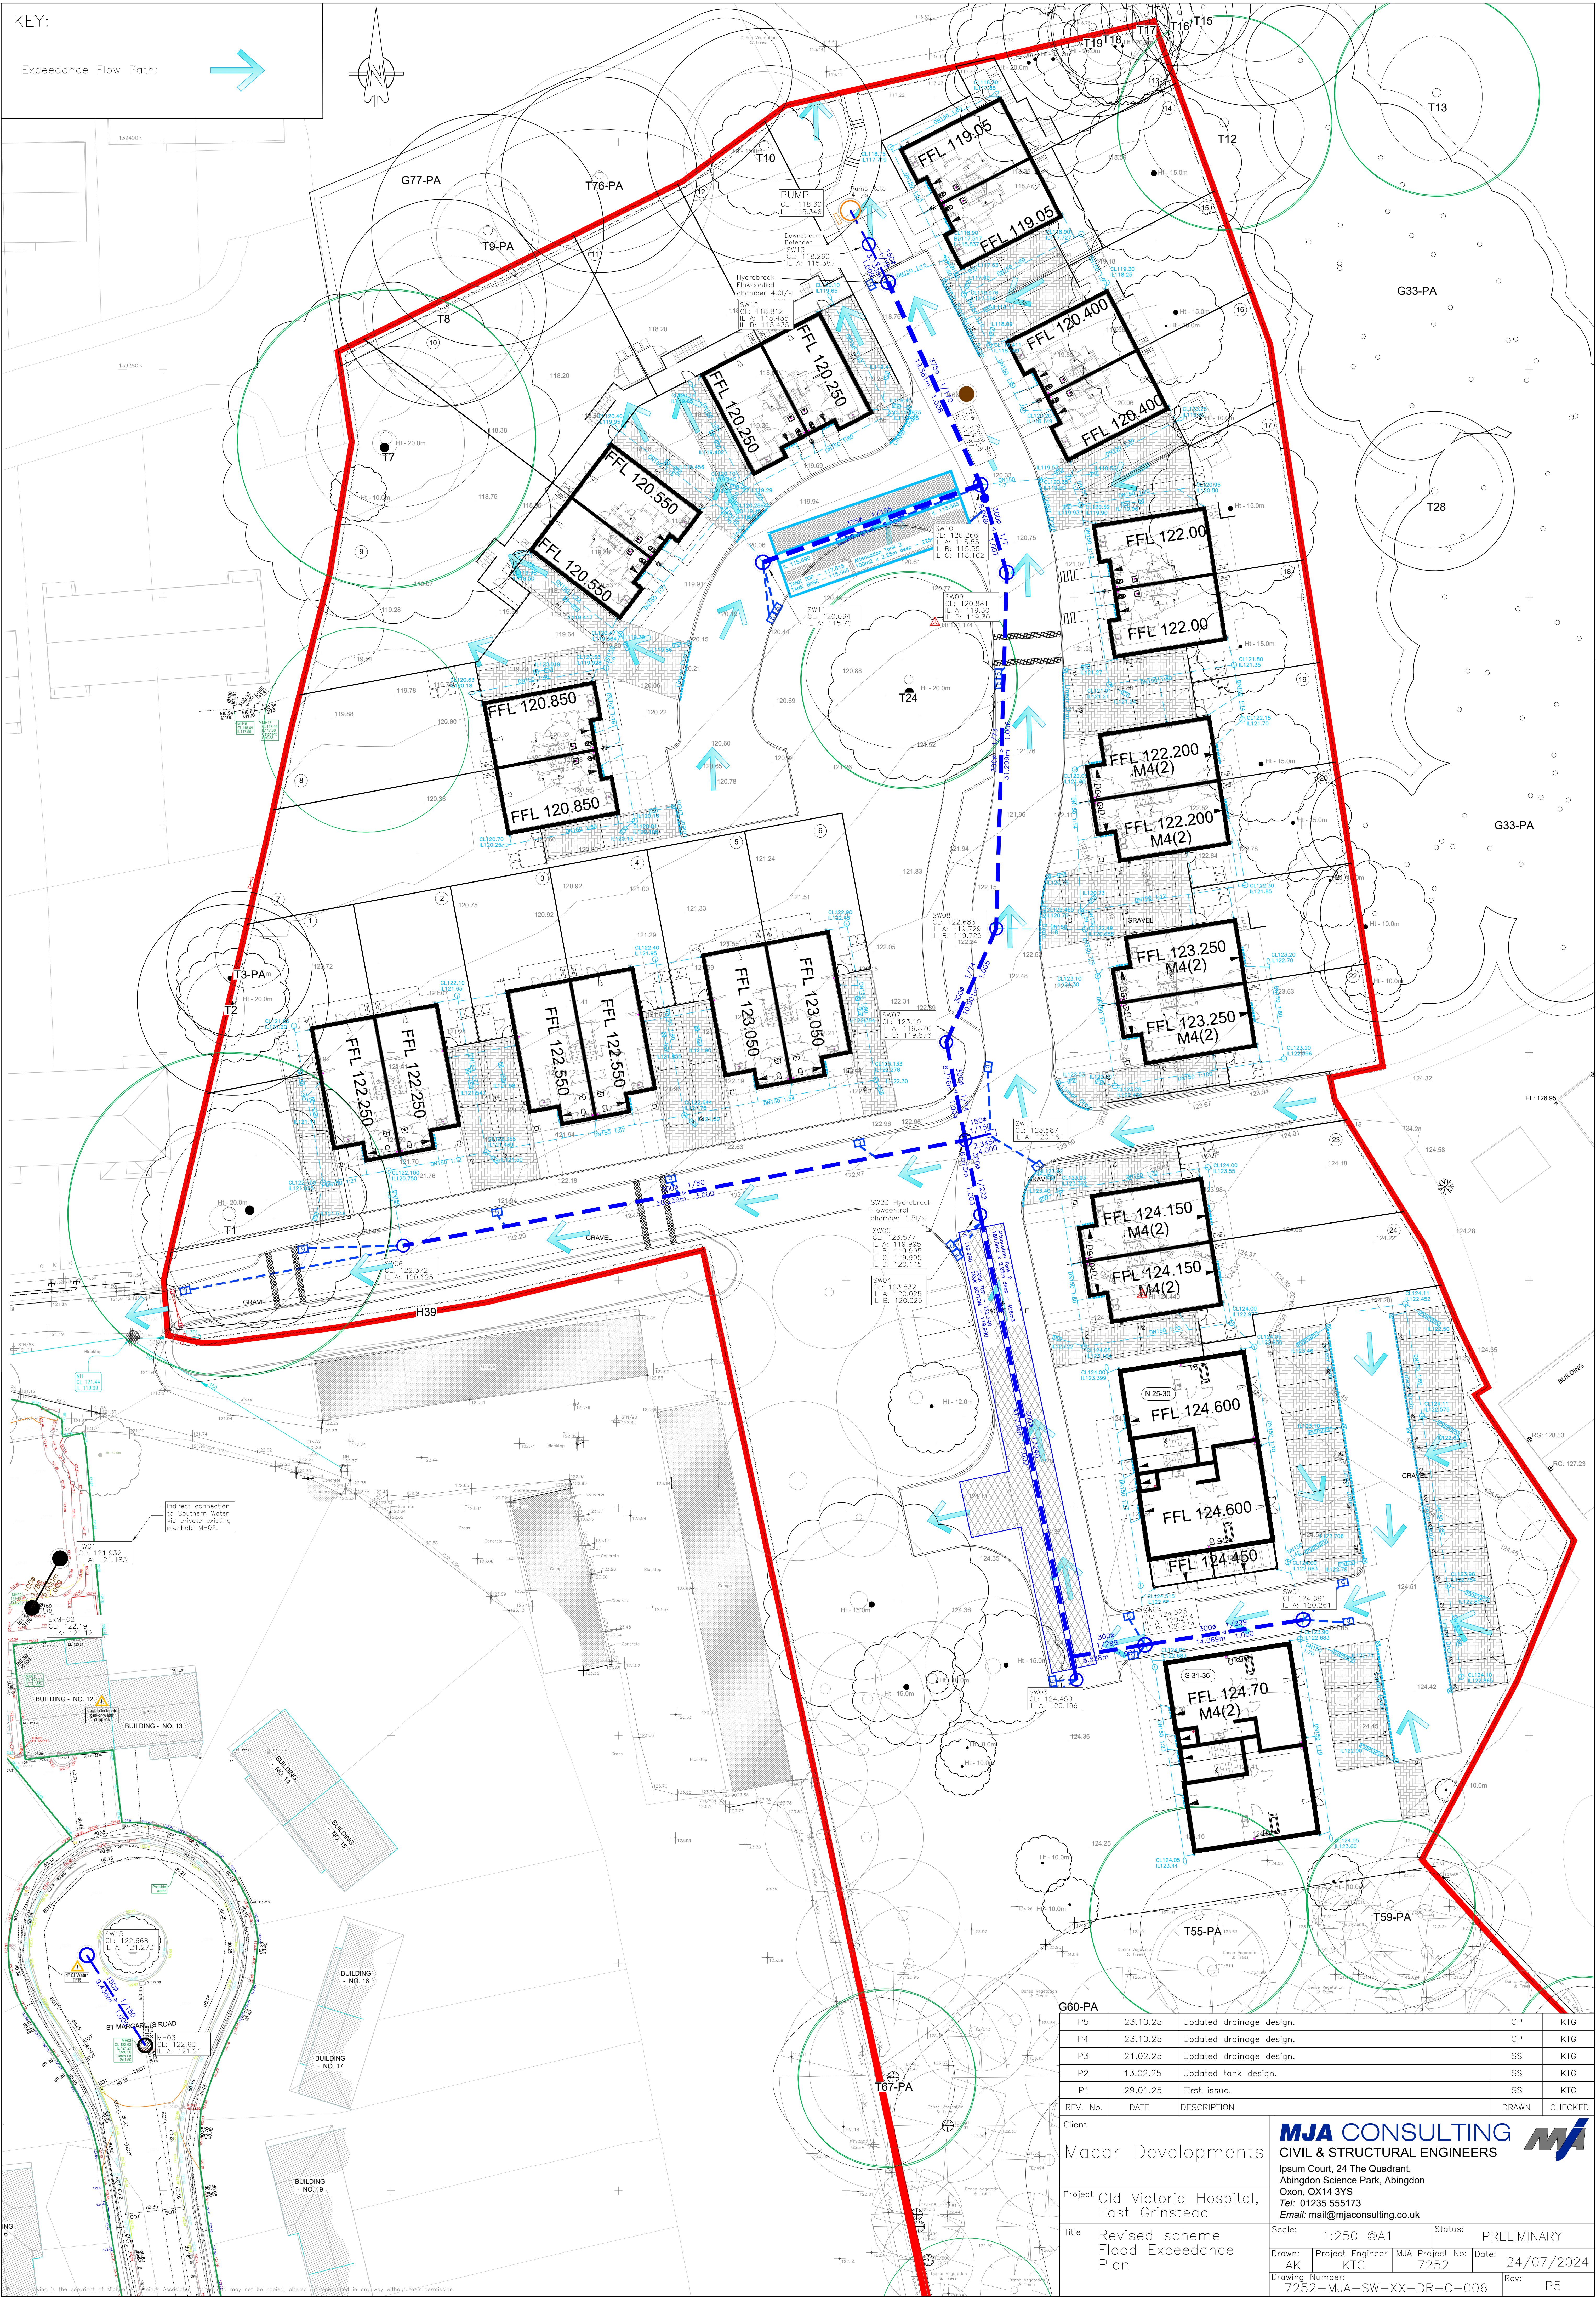
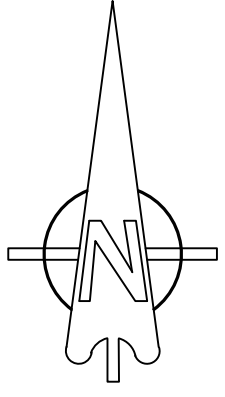


KEY:

Exceedance Flow Path:

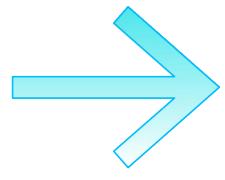

G60-PA	P5	23.10.25	Updated drainage design.	CP	KTG
	P4	23.10.25	Updated drainage design.	CP	KTG
	P3	21.02.25	Updated drainage design.	SS	KTG
	P2	13.02.25	Updated tank design.	SS	KTG
	P1	29.01.25	First issue.	SS	KTG
REV. No.	DATE	DESCRIPTION			DRAWN CHECKED

Client
Macar Developments

Project
Old Victoria Hospital,
East Grinstead

Title
Revised scheme
Flood Exceedance
Plan

MJA CONSULTING
CIVIL & STRUCTURAL ENGINEERS
Ipsium Court, 24 The Quadrant,
Abingdon Science Park, Abingdon
Oxon, OX14 3YS
Tel: 01235 555173
Email: mail@mjaconsulting.co.uk

Scale:	1:250 @A1	Status:	PRELIMINARY
Drawn:	AK	Project Engineer:	MJA Project No:
AK	KTG	7252	Date:
Drawing Number:	7252-MJA-SW-XX-DR-C-006	Rev:	P5