


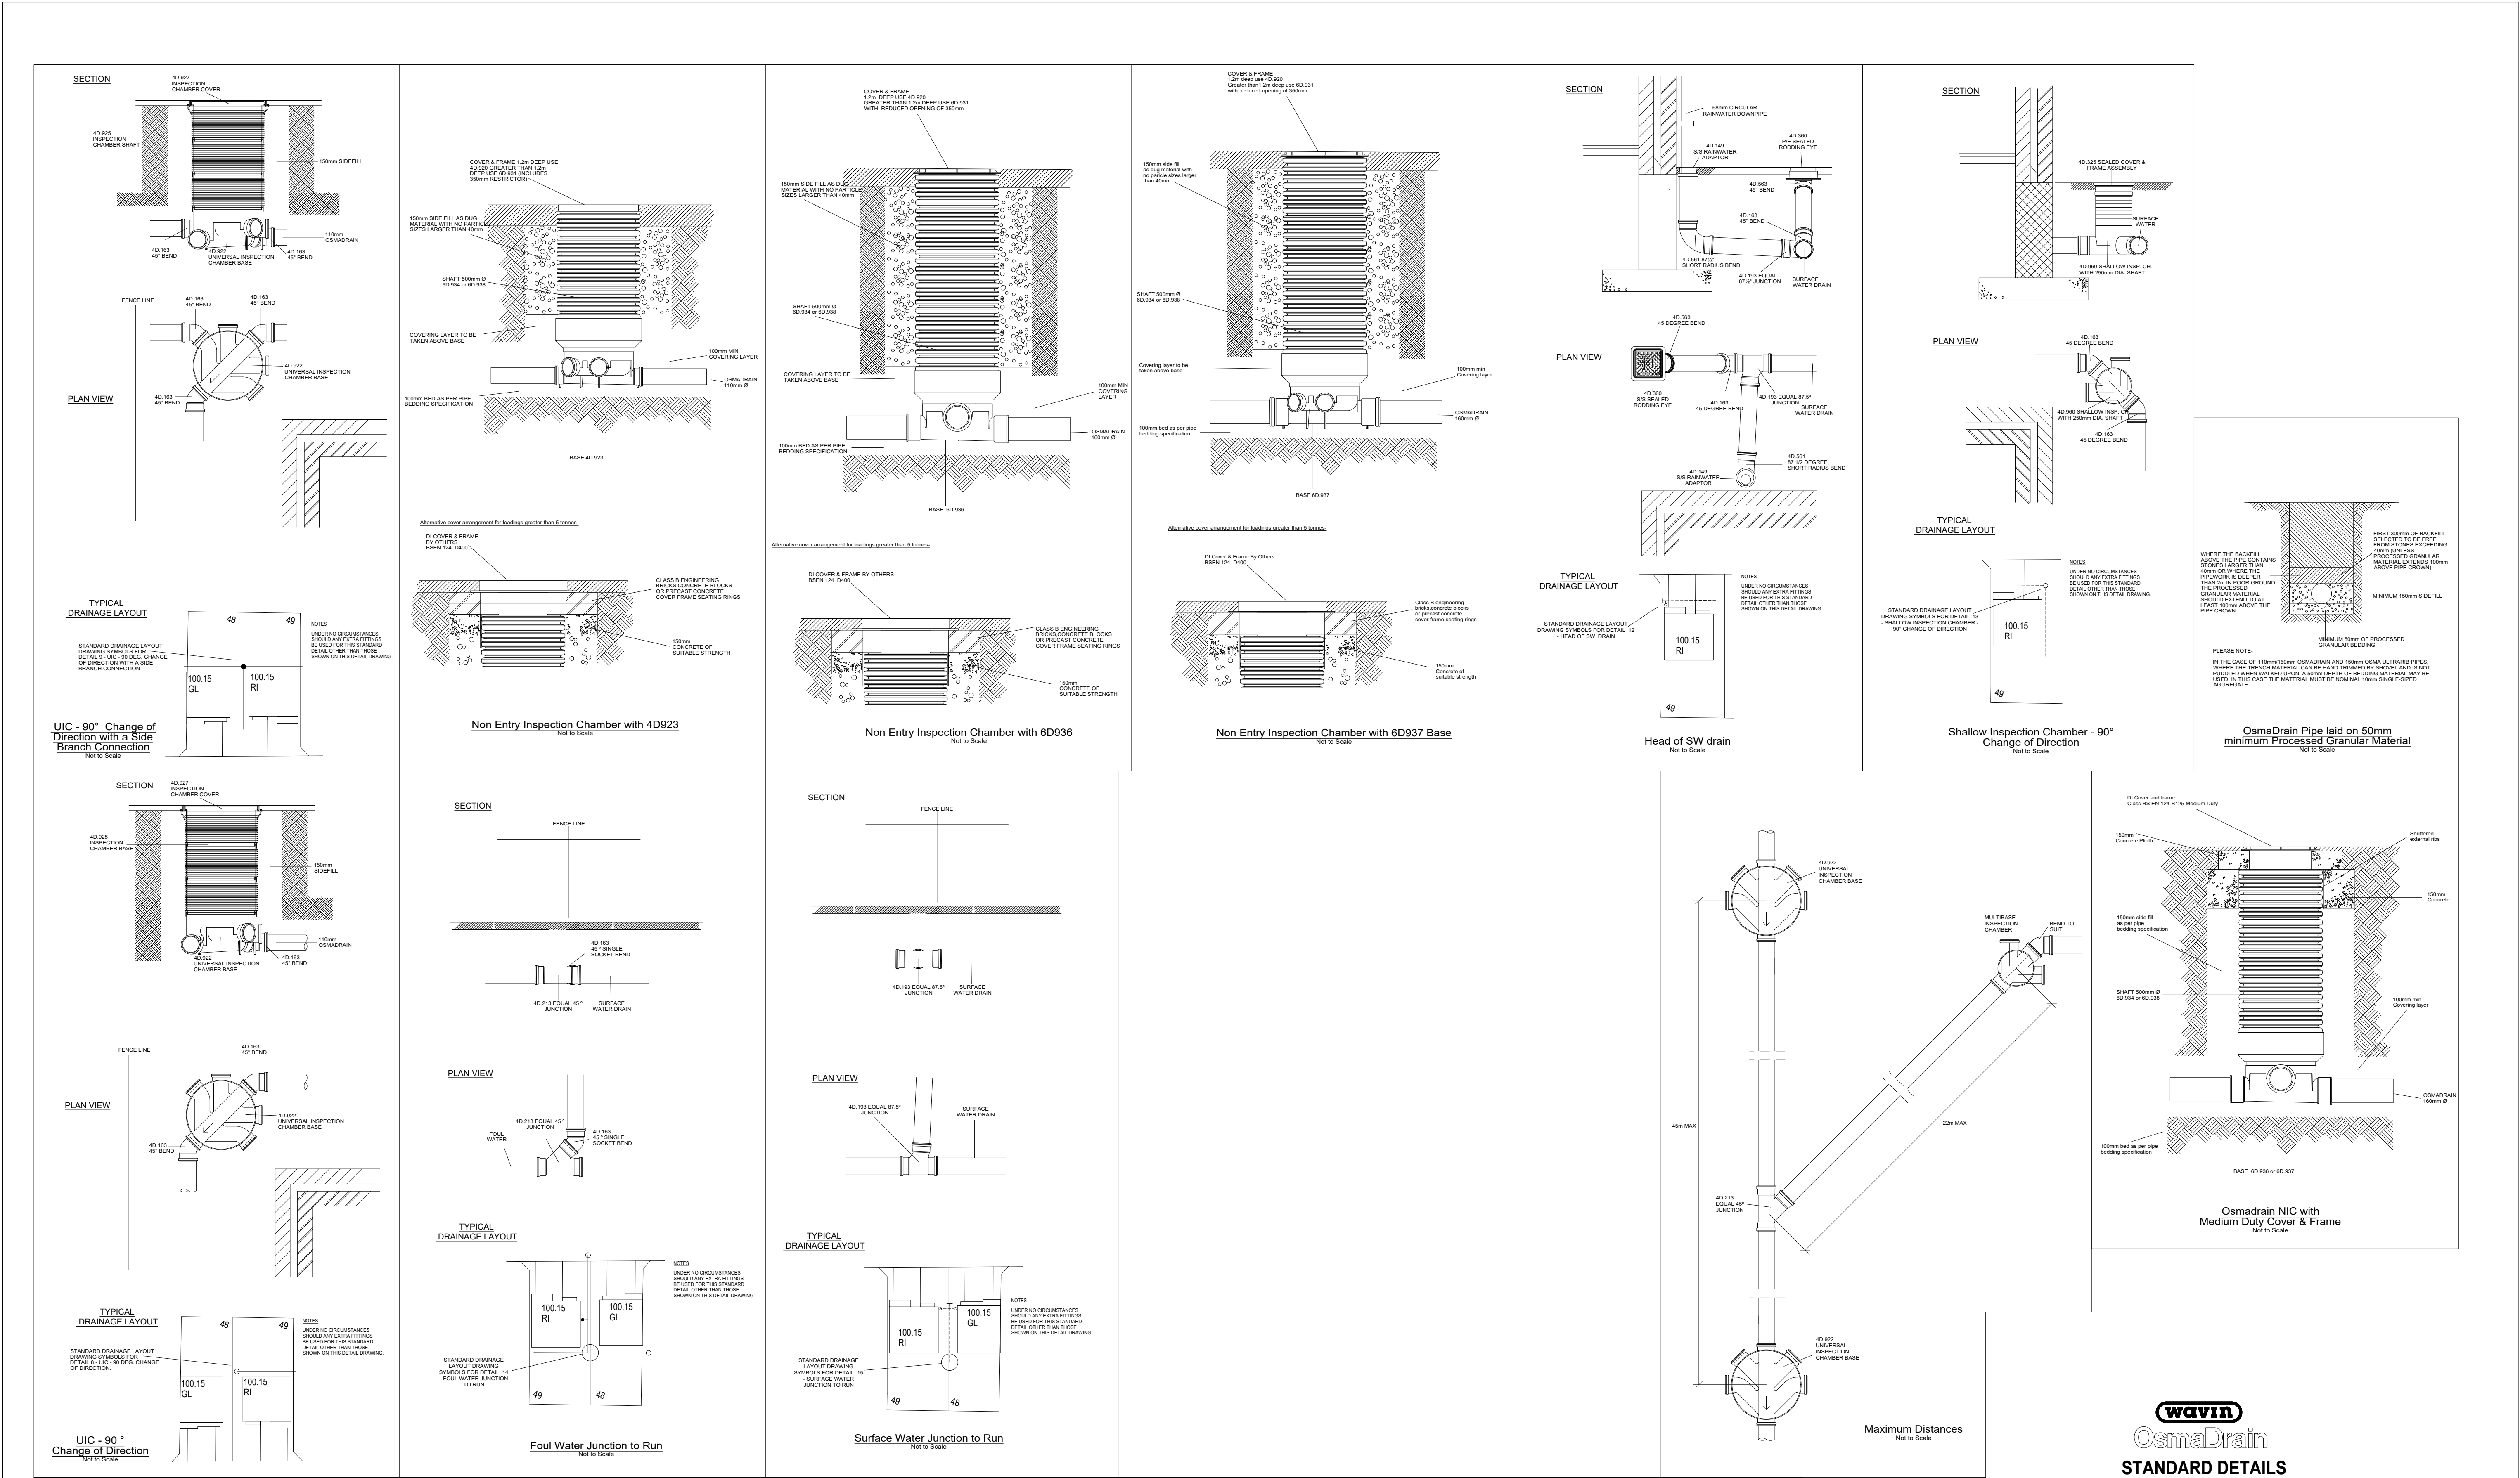

P1		04.10.24	First issue.		AK		KTG		
REV. No.		DATE	DESCRIPTION				DRAWN	CHECKED	
Client			MJA CONSULTING CIVIL & STRUCTURAL ENGINEERS Ipsum Court, 24 The Quadrant, Abingdon Science Park, Abingdon Oxon, OX14 3YS Tel: 01235 555173 Email: mail@mjaconsulting.co.uk MJA						
Project			Old Victoria Hospital, East Grinstead						
Title			Scale: 1:20@A1		Status: PRELIMINARY				
Private Drainage Construction Details Sheet 2 of 2			Drawn: AK		Project Engineer: KTG		MJA Project No: 7252		Date: 26/07/2024
			Drawing Number: 7252-MJA-SW-XX-DR-C-202						Rev: P1