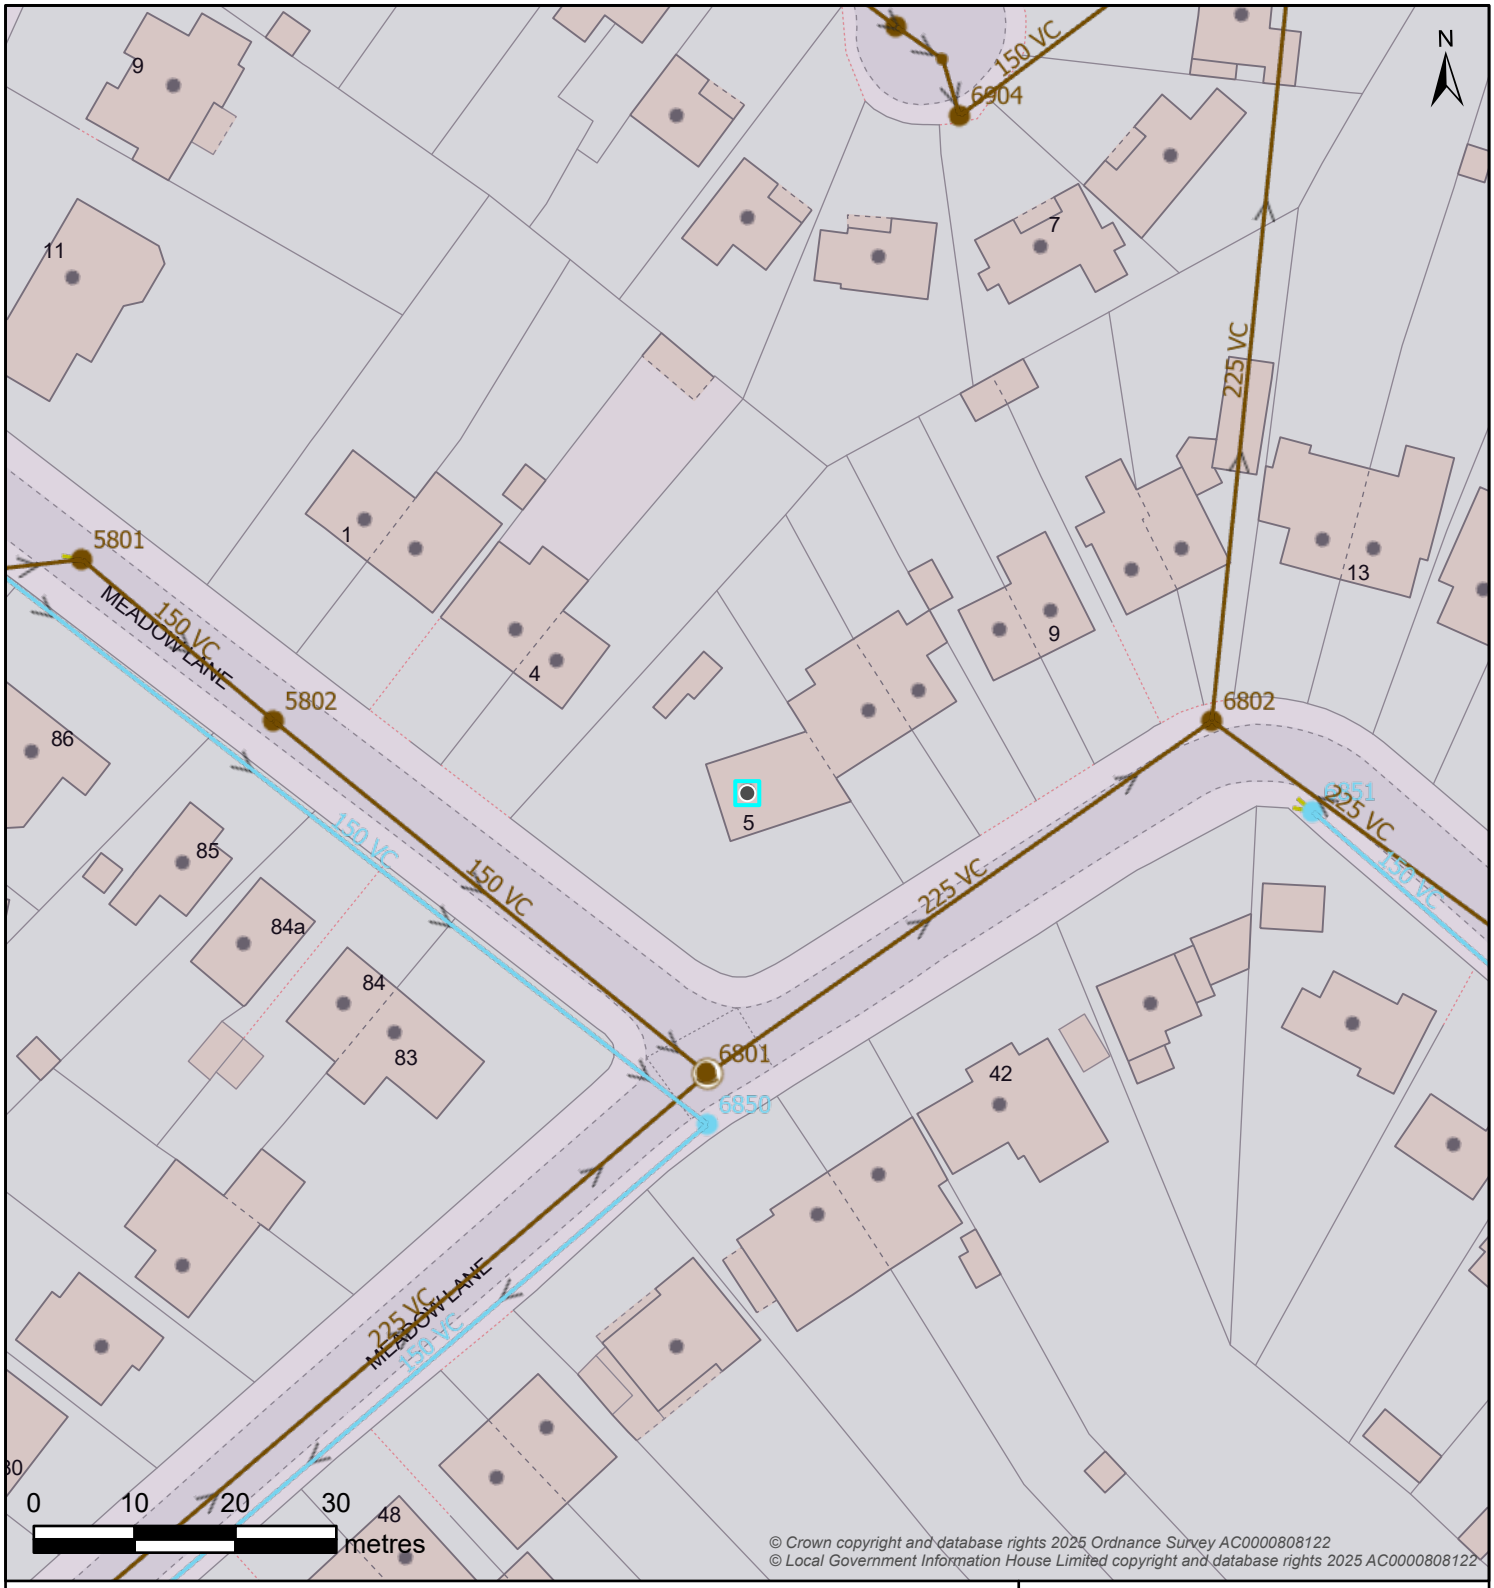



© Crown copyright and database rights 2025 Ordnance Survey AC0000808122
© Local Government Information House Limited copyright and database rights 2025 AC0000808122

**Controllable Valve**
Damboards | Penstock | Valve

**Flow Control**
Anti Flood Device | Pumped Anti Flood Device | Reflux Valve

**Inlet-Outfall**
Inlet | Outfall

**Manhole**
BIF Bifurcation | Cascade | CP Catchpit | Head Of Public Sewer | IC Interceptor Chamber | Manhole | S Soakaway | WO Washout

**Outfall Headworks**
Outfall Headworks

**Overflow Chamber**
CSO Combined Sewer Overflow | EMO Emergency Overflow

**Pipe Bridge**
Pipe Bridge

**Pumping Station**
Micro Pumping Station | Pumping Station

**Sewer Level Monitor**
Sewer Level Monitor

**Storage**
Storm Tank | Tidal Storage Tank

**Treatment Works**
Treatment Works

**Weir**
Weir

**Wastewater Site**
Wastewater Site

**Wastewater Pipe**
- Culverted Water Course
- Drain
- Outfall
- Overflow
- Rising Main
- Sewer
- Syphon
- Tank Sewer
- Trunk Sewer
- Vacuum Main
- Decommissioned Pipe

**Wastewater Use**
- Foul
- Combined
- Sludge
- Treated Effluent
- Surface Water
- Private

**Developer Services**
Build Over Agreement | Section 104

**Wastewater Area**
Catchment | Sub-Catchment

## Map Title: SW Print

Printed By: Anne.McFarlane2

Date Printed: 22/04/2026

Map Scale: 750

*The information provided is believed to be correct but is provided on an 'as is' basis and without any warranty or condition express or implied, statutory or otherwise as to its quality or fitness for purpose. Actual positions of assets should always be determined on site.*

WATER for LIFE from Southern Water