

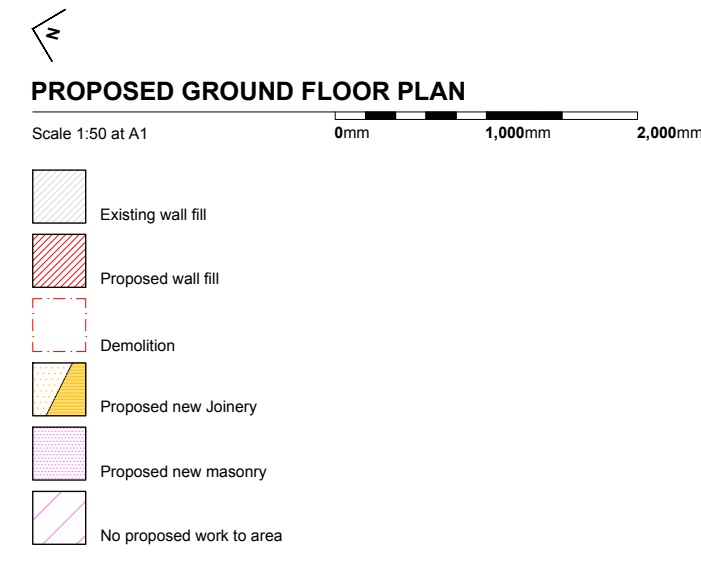
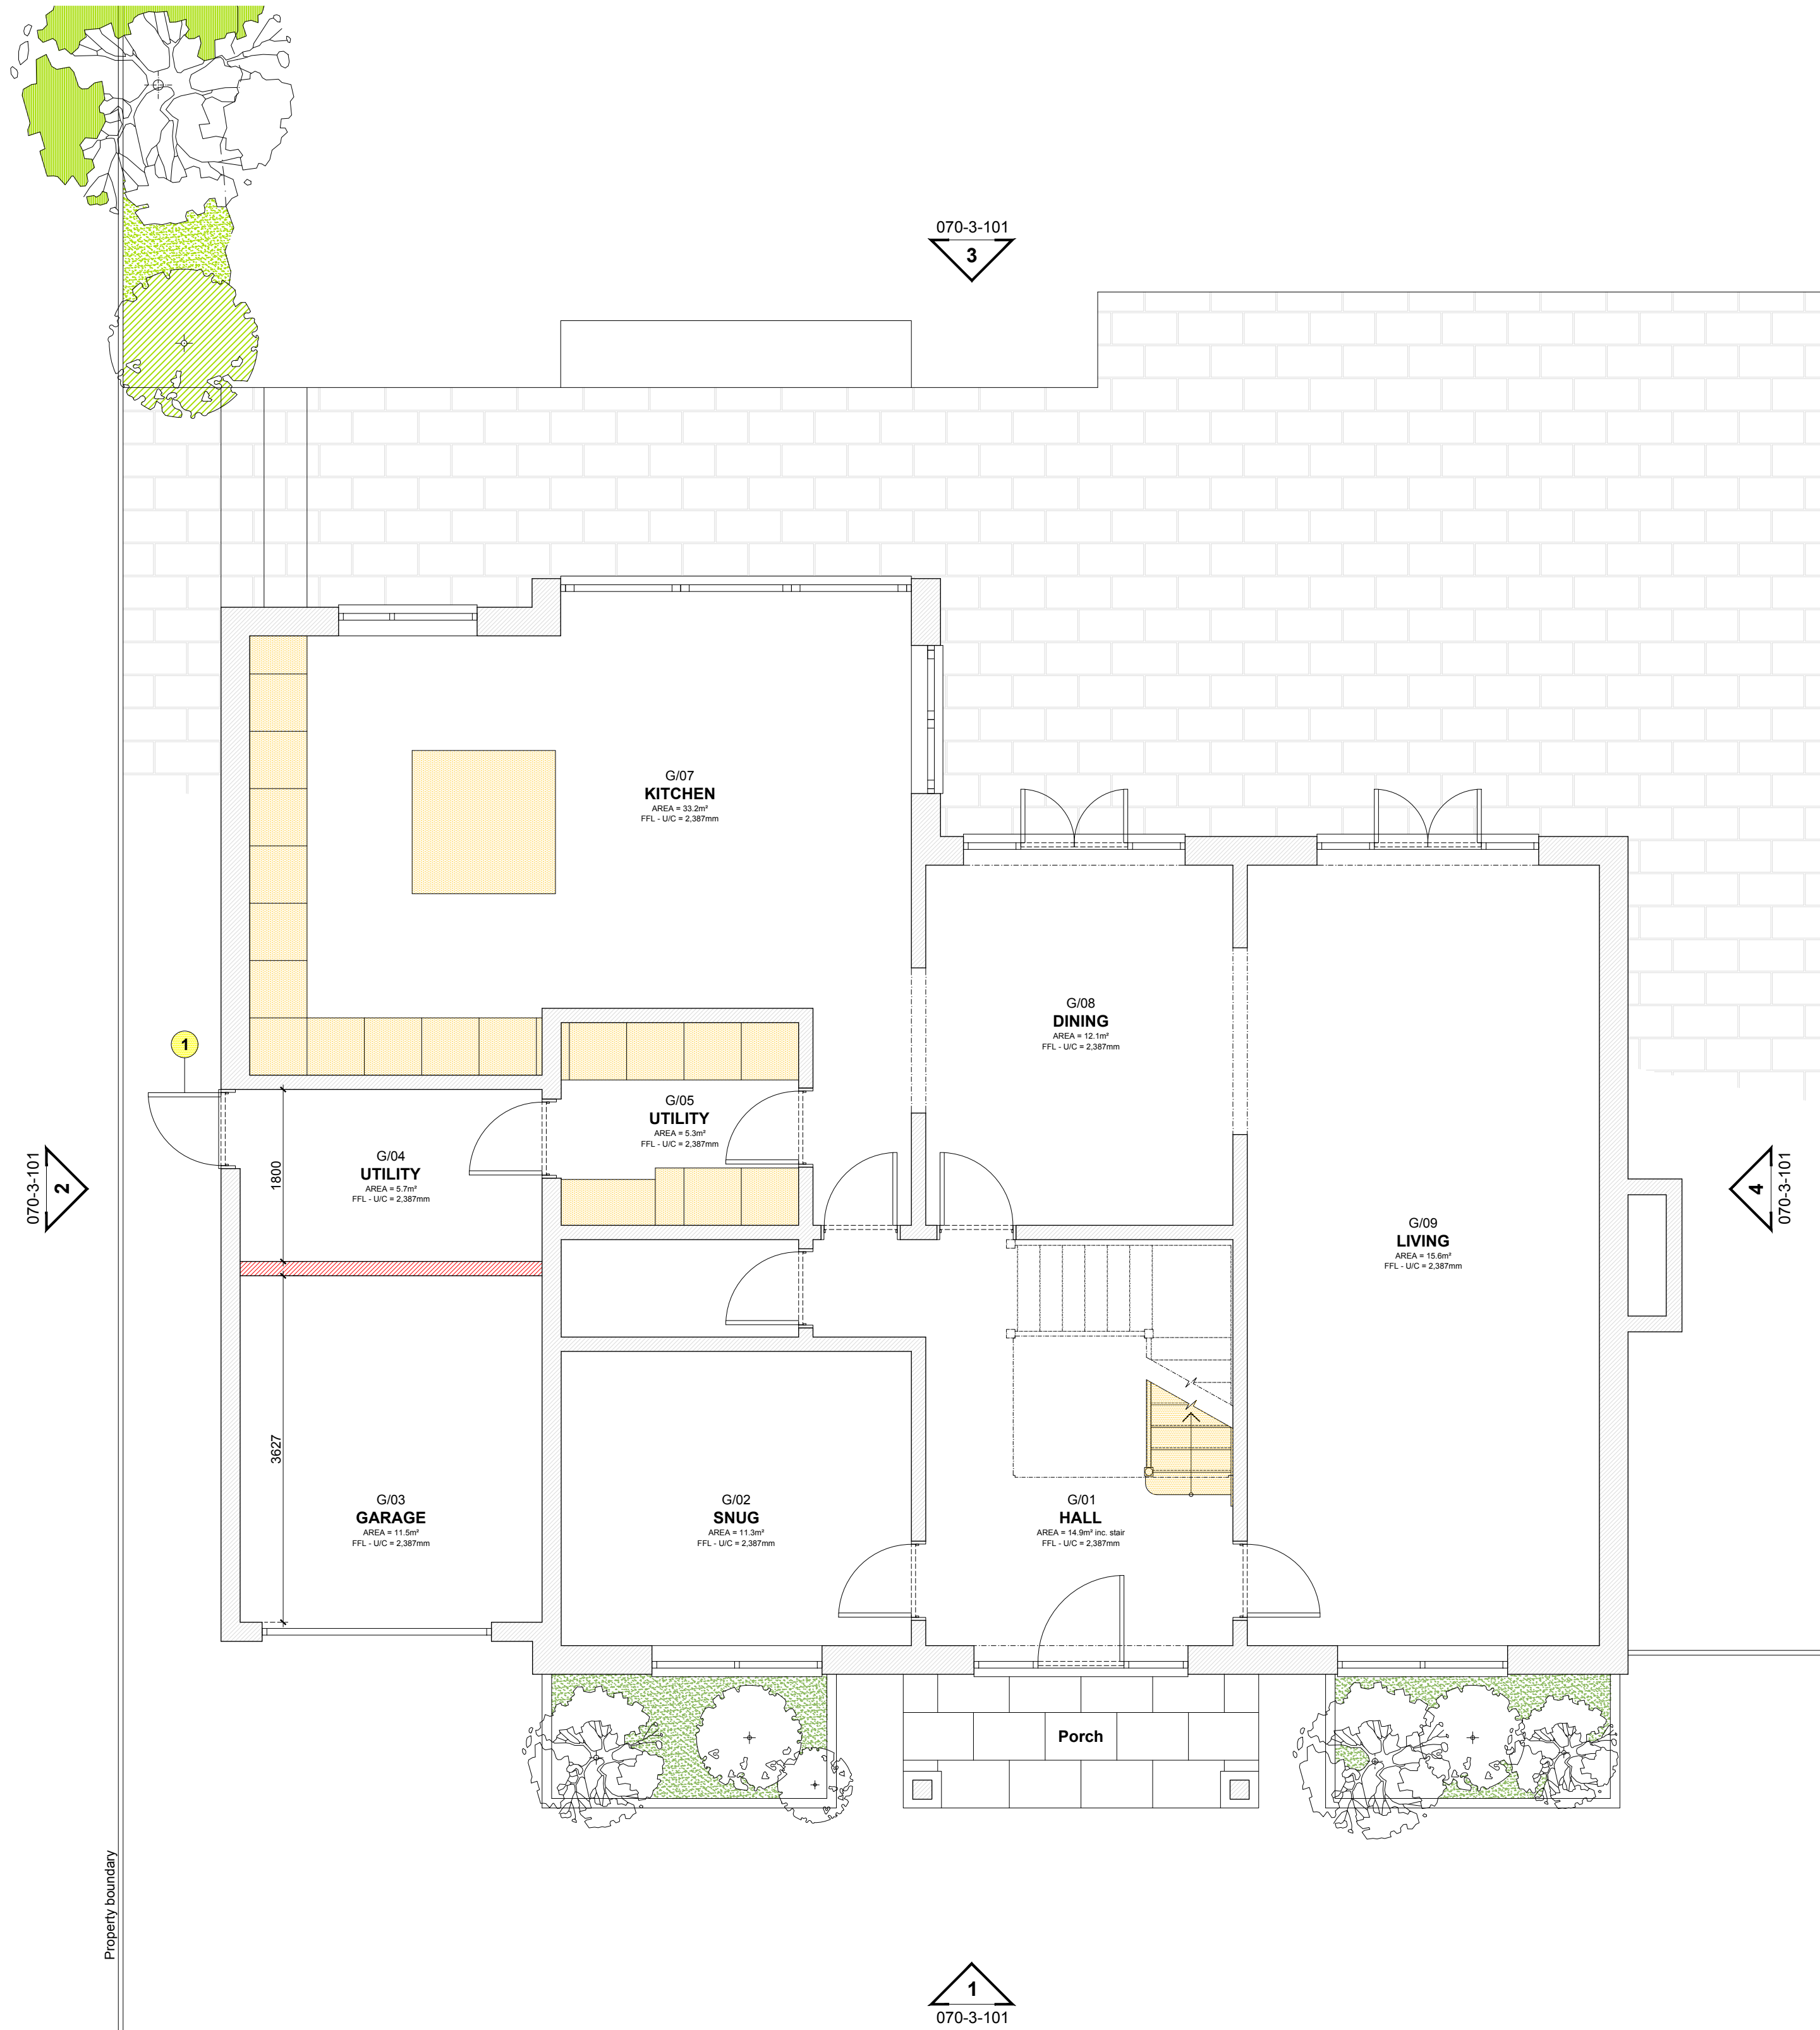


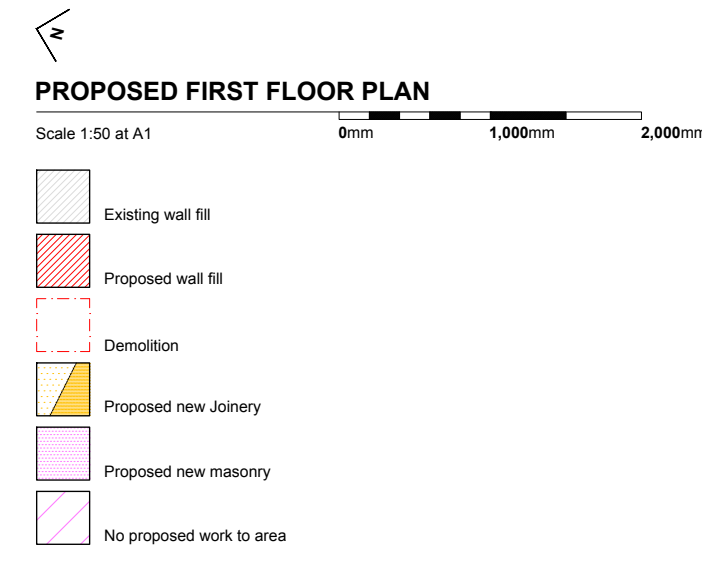

DRAWING NOTES: Refer to numerical reference

1. New side access door to extended utility room.

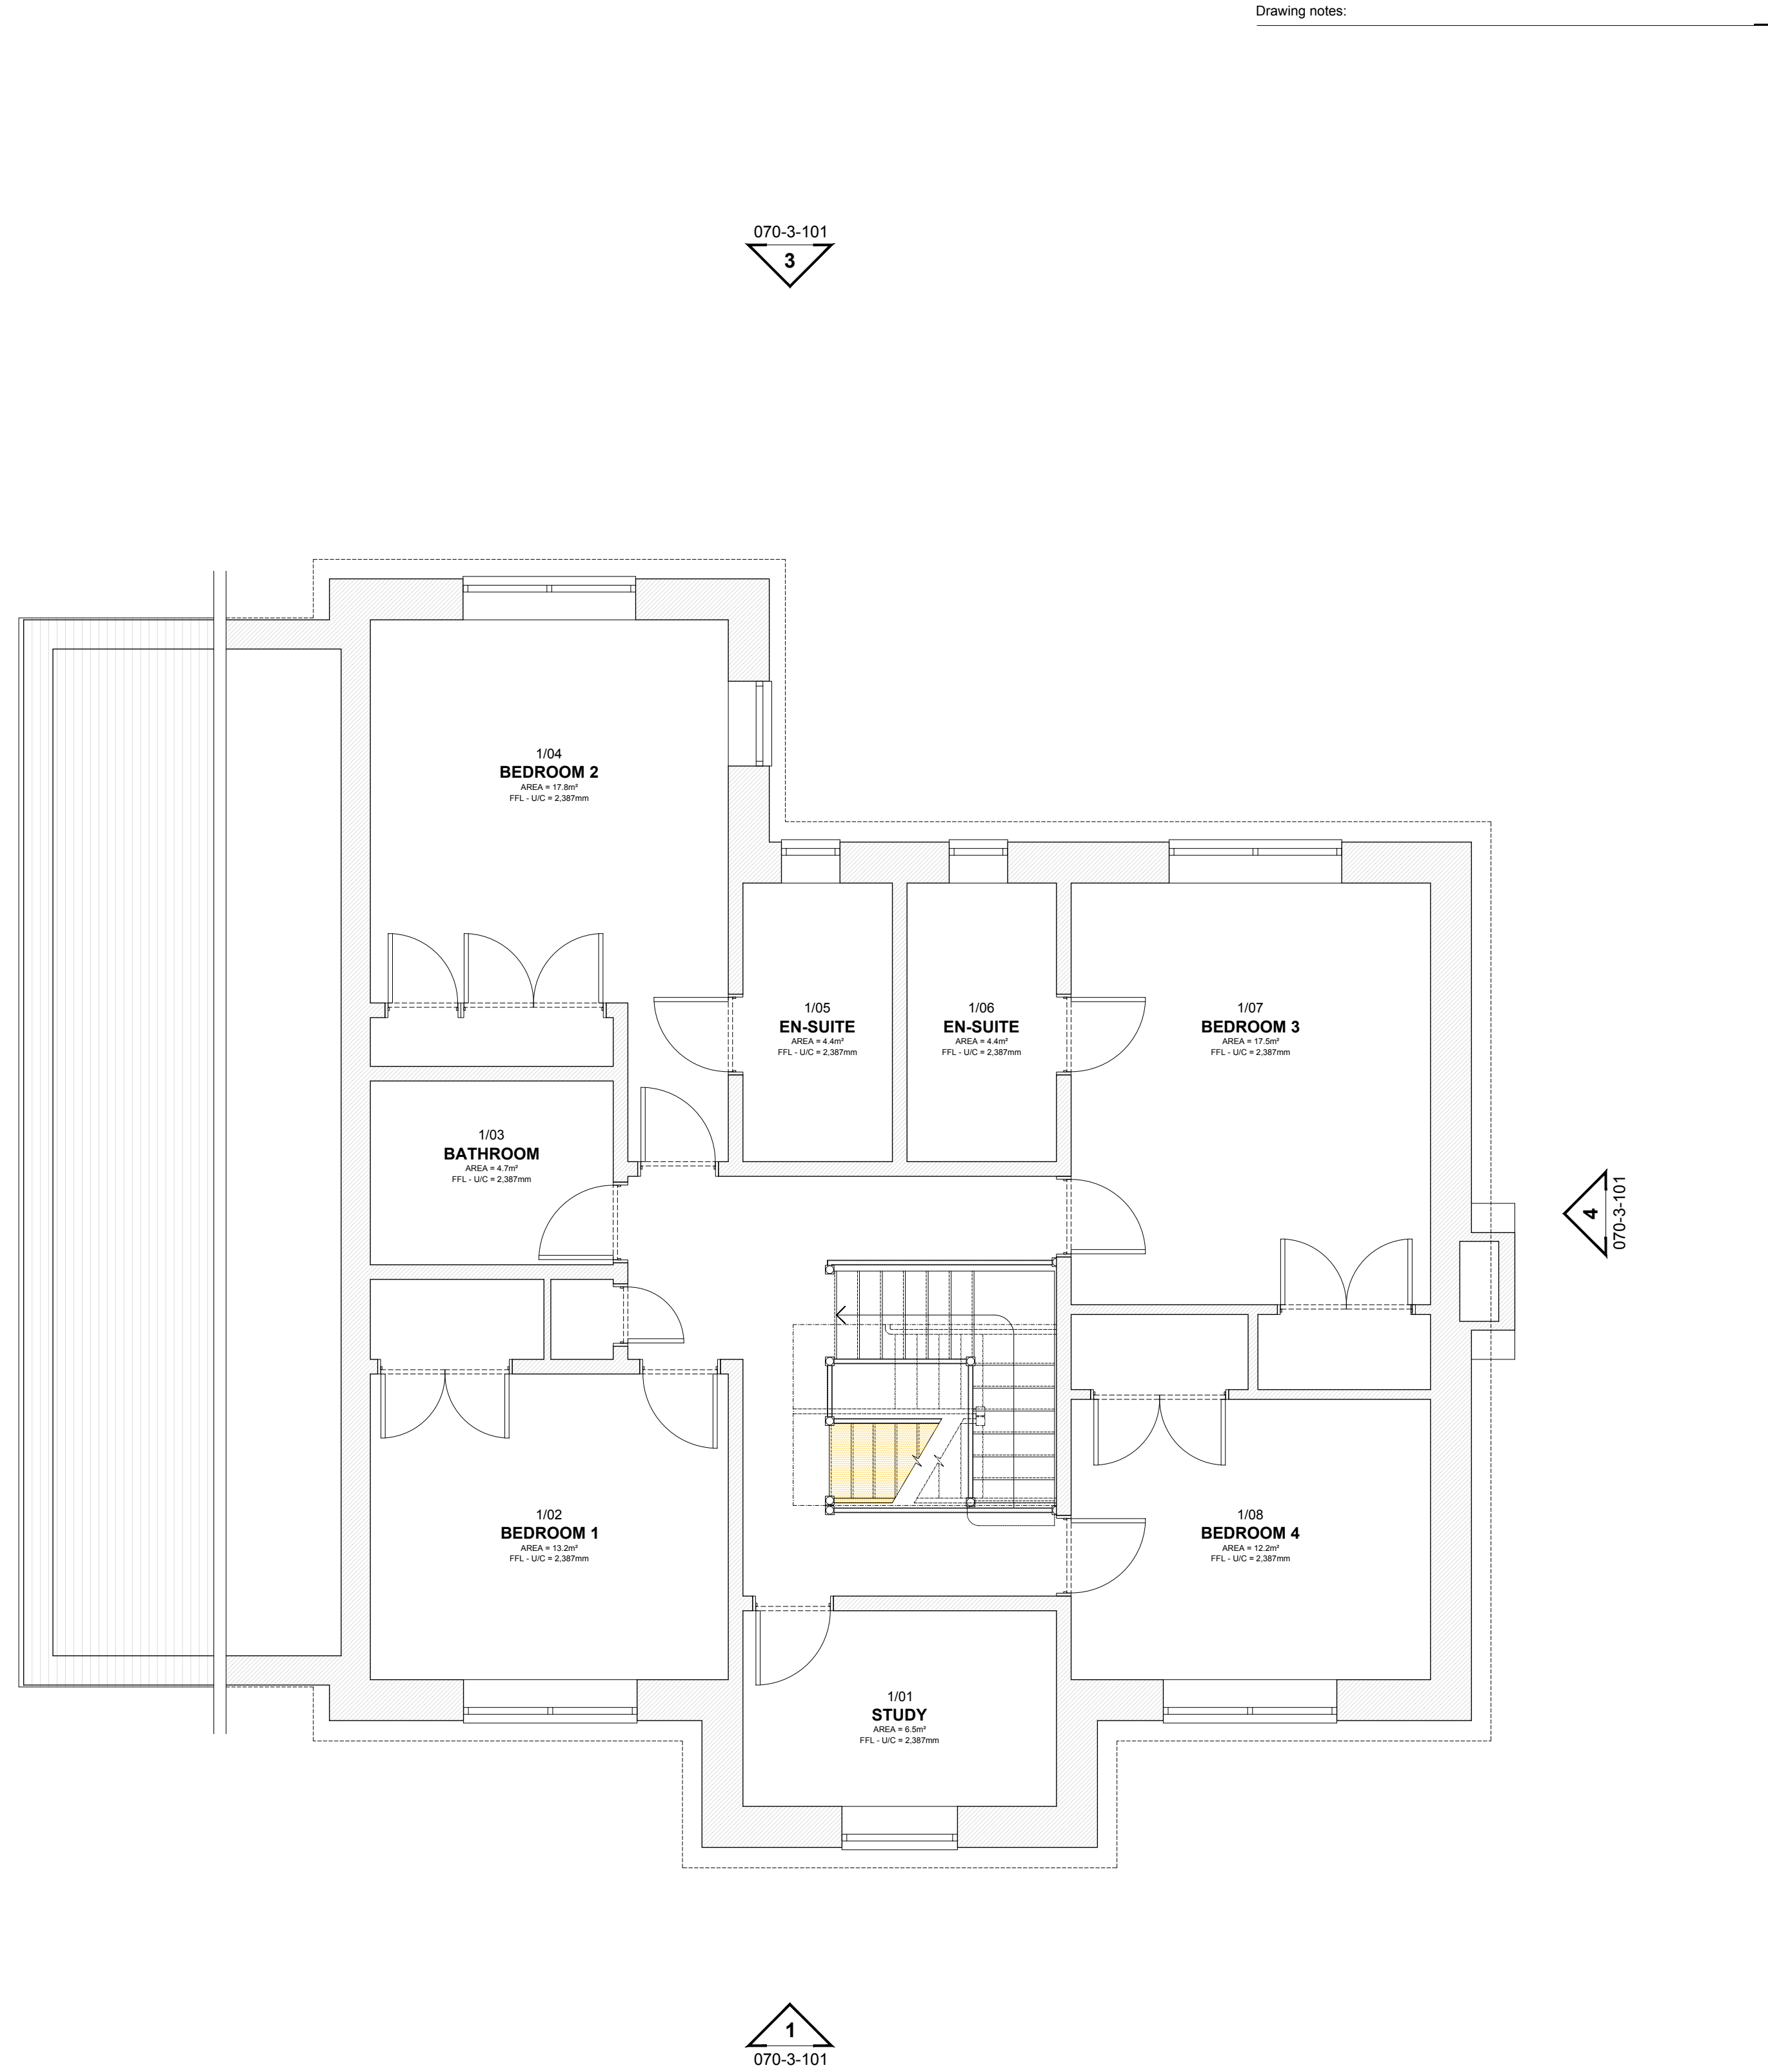

DRAWING NOTES: Refer to numerical reference

1. New side access door to extended utility room.

PLANNING

Proposed ground and first plans

rev. /

070-3-001

Project: **Flagstones, Stockcroft Road, Balcombe RH17 6LN**

Scale: **1:50 at A1**

Issue date: **08/01/2025 - Rev.J**

Drawn by: **JMP**

NOTES:
All measurements and site conditions are to be checked prior to the preparation of drawings or commencement of works. This drawing belongs to James Patterson Architects Ltd. and is protected by the Copyright, Designs and Patents Act, 1998.
James Patterson Architects Ltd.
info@jp-architects.co.uk

