


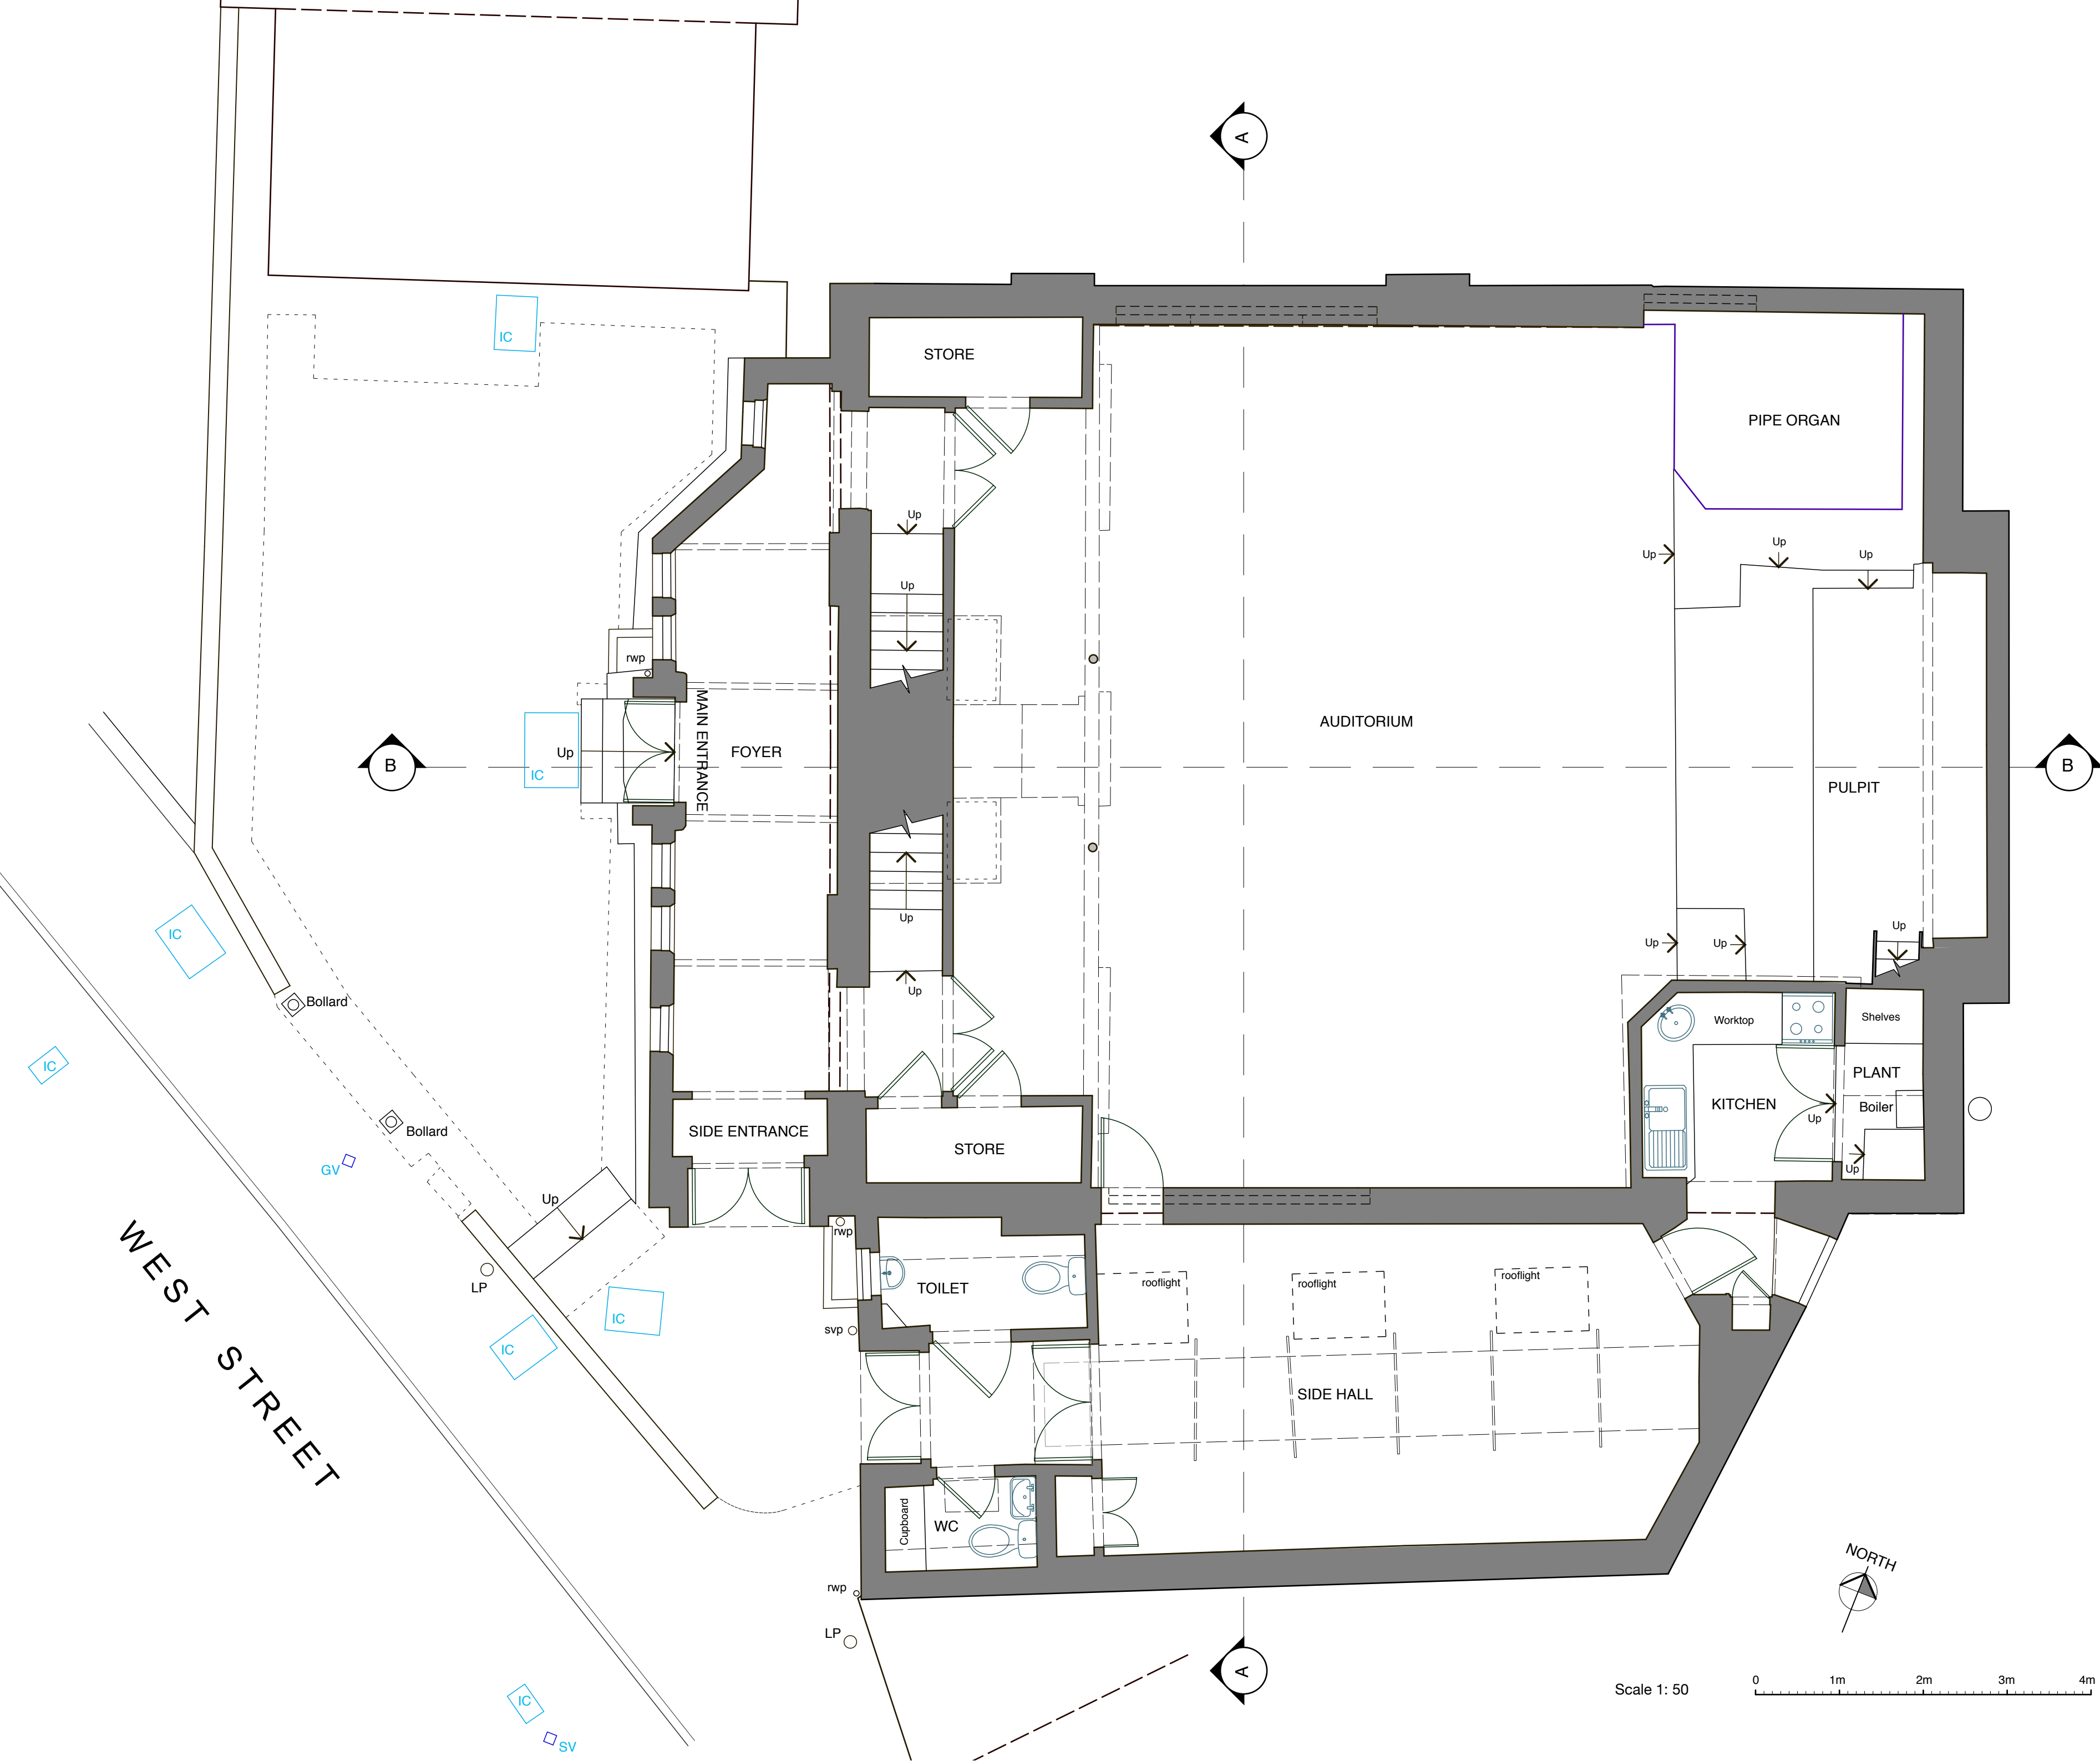

REVISIONS

Project
**ALTERATIONS TO
WEST CHURCH
EAST GRINSTEAD**

Title
**GROUND FLOOR
PLAN
AS EXISTING**

Project No.	252					Drawing No.	03				
Revision											
Printed	26/09/25					Issue					
Date	SEPT 2025					Drawn	DS				
Scale	1:100 at A2					Checked					

All dimensions to be checked on site before work and the manufacture of fitments commences.

This drawing is not to be scaled.