


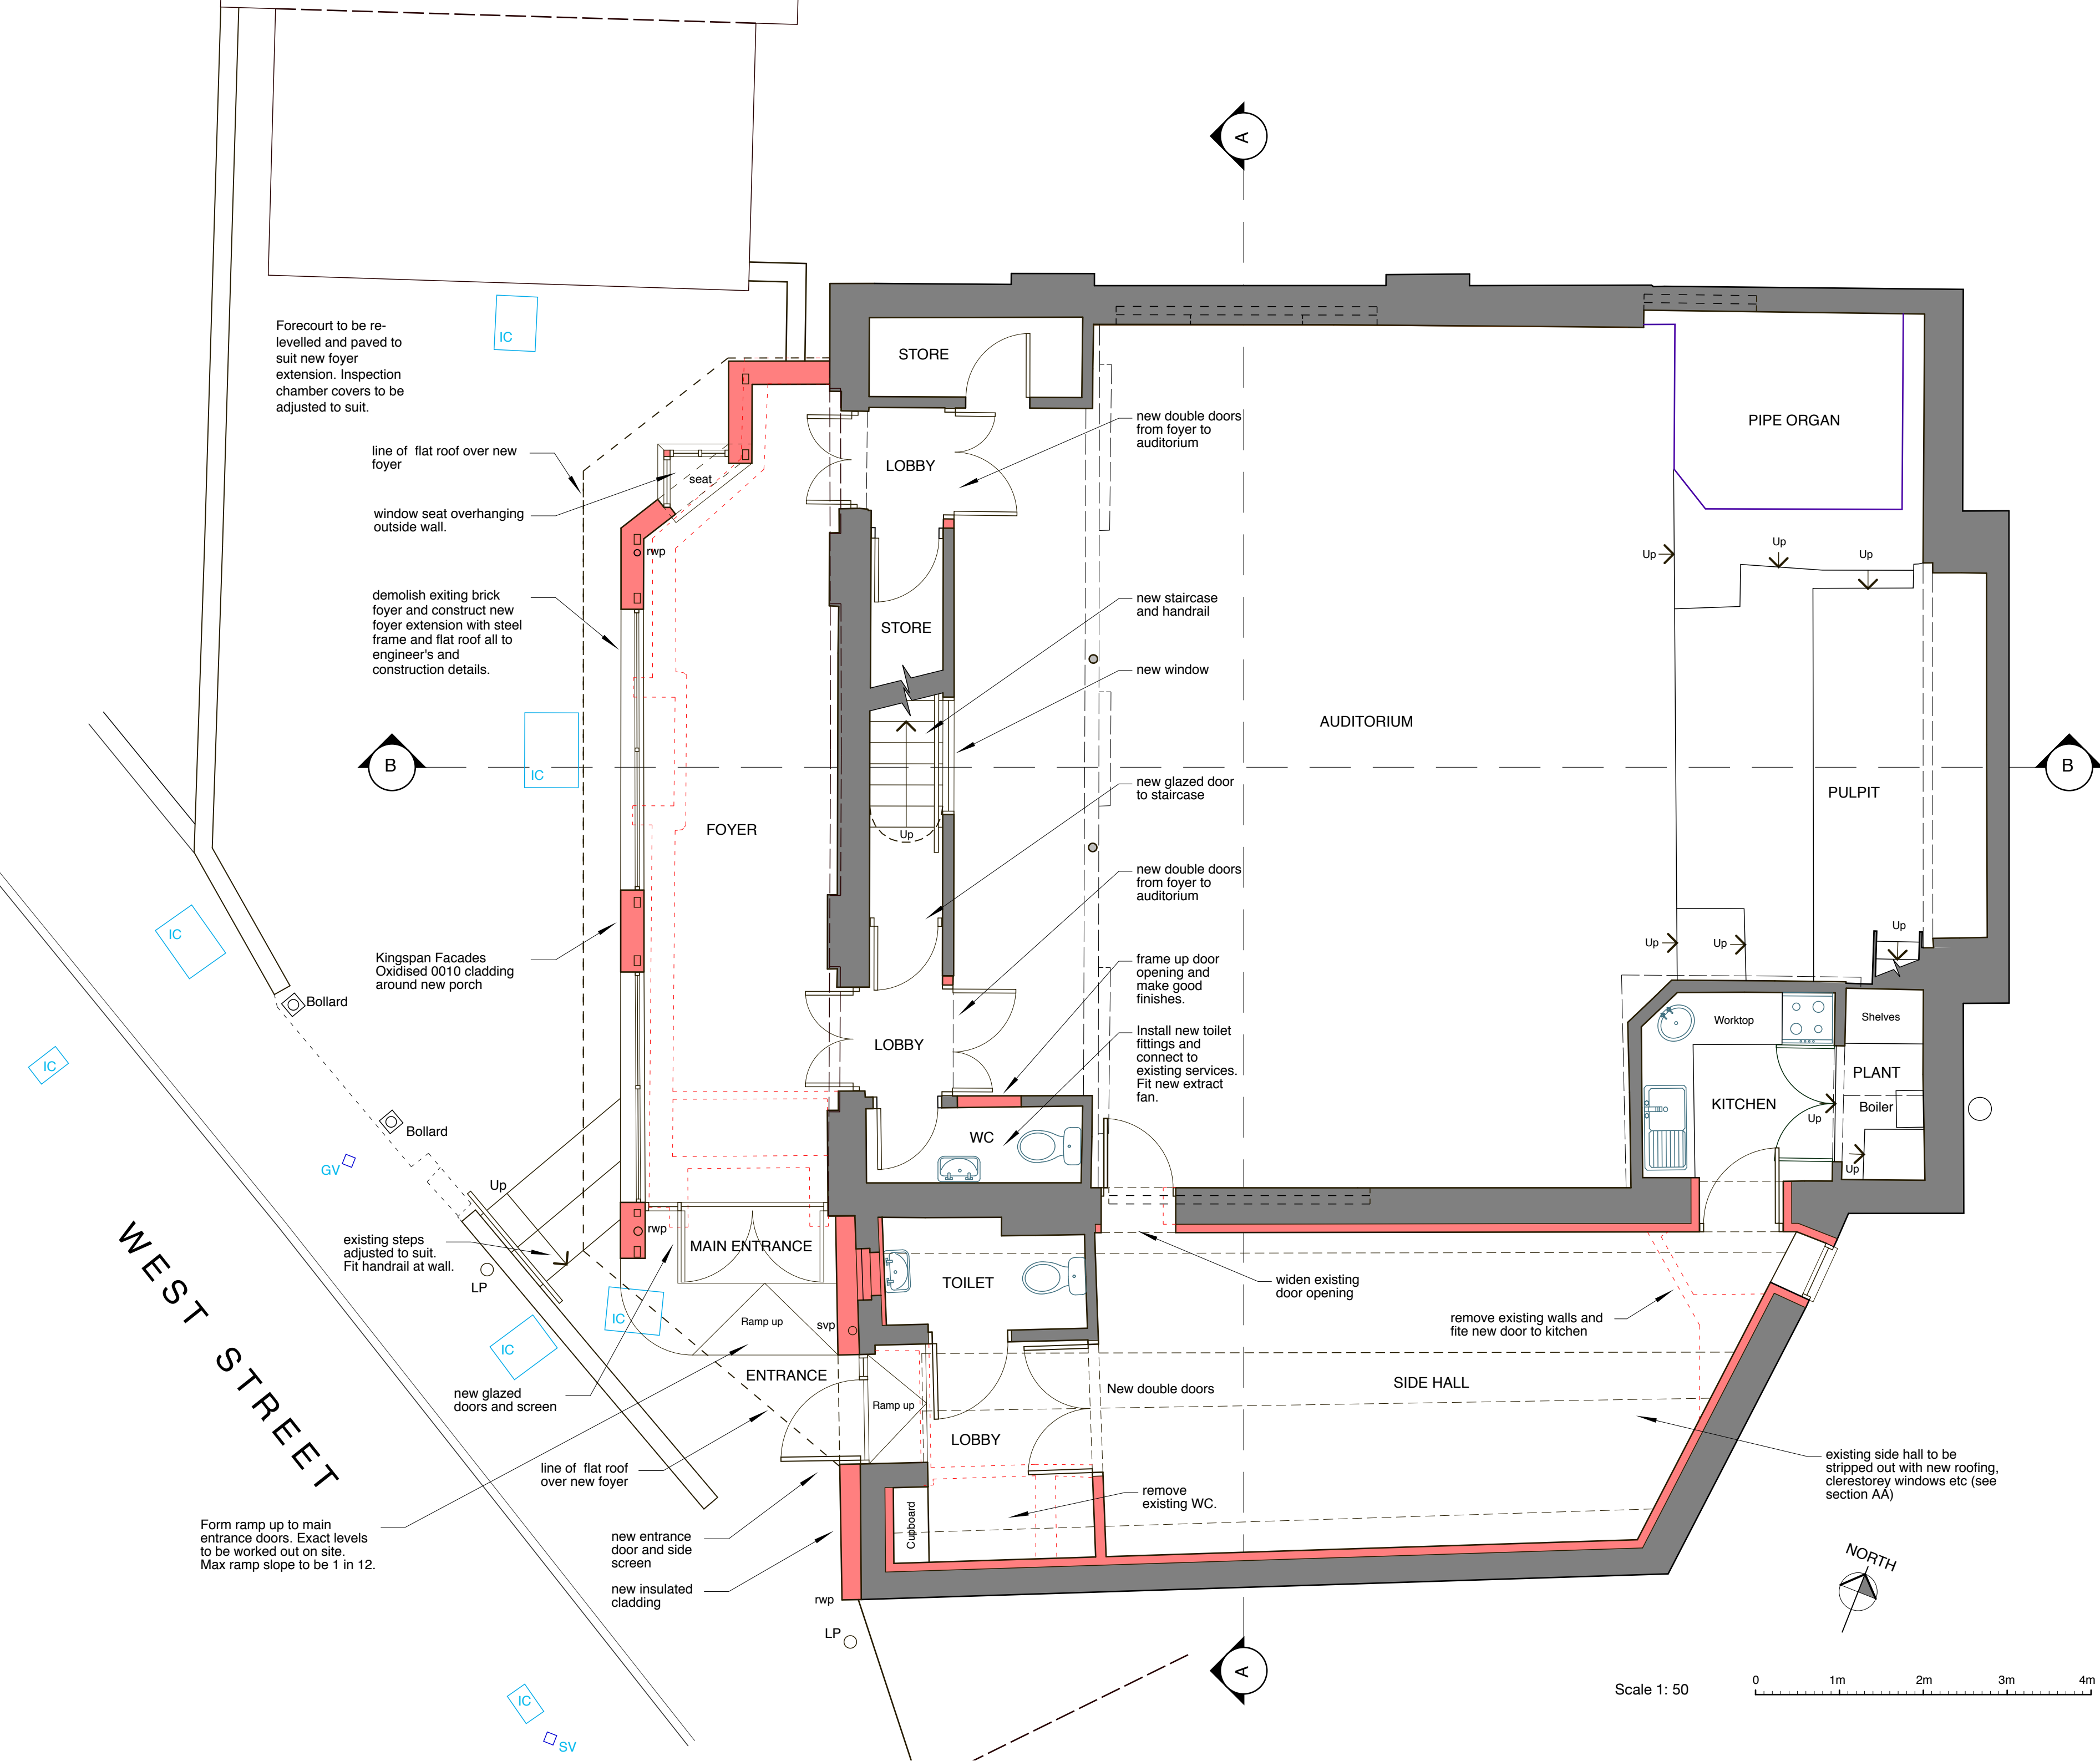

REVISIONS

Project
**ALTERATIONS TO
WEST CHURCH
EAST GRINSTEAD**

Title
**GROUND FLOOR
PLAN
AS PROPOSED**

Project No.	252	Drawing No.	11
Revision		Issue	
Printed	26/09/25	Date	SEPT 2025
Scale	1:100 at A2	Drawn	DS
		Checked	

All dimensions to be checked on site before work and the manufacture of fitments commences.

This drawing is not to be scaled.

D SCOTT RIAS