




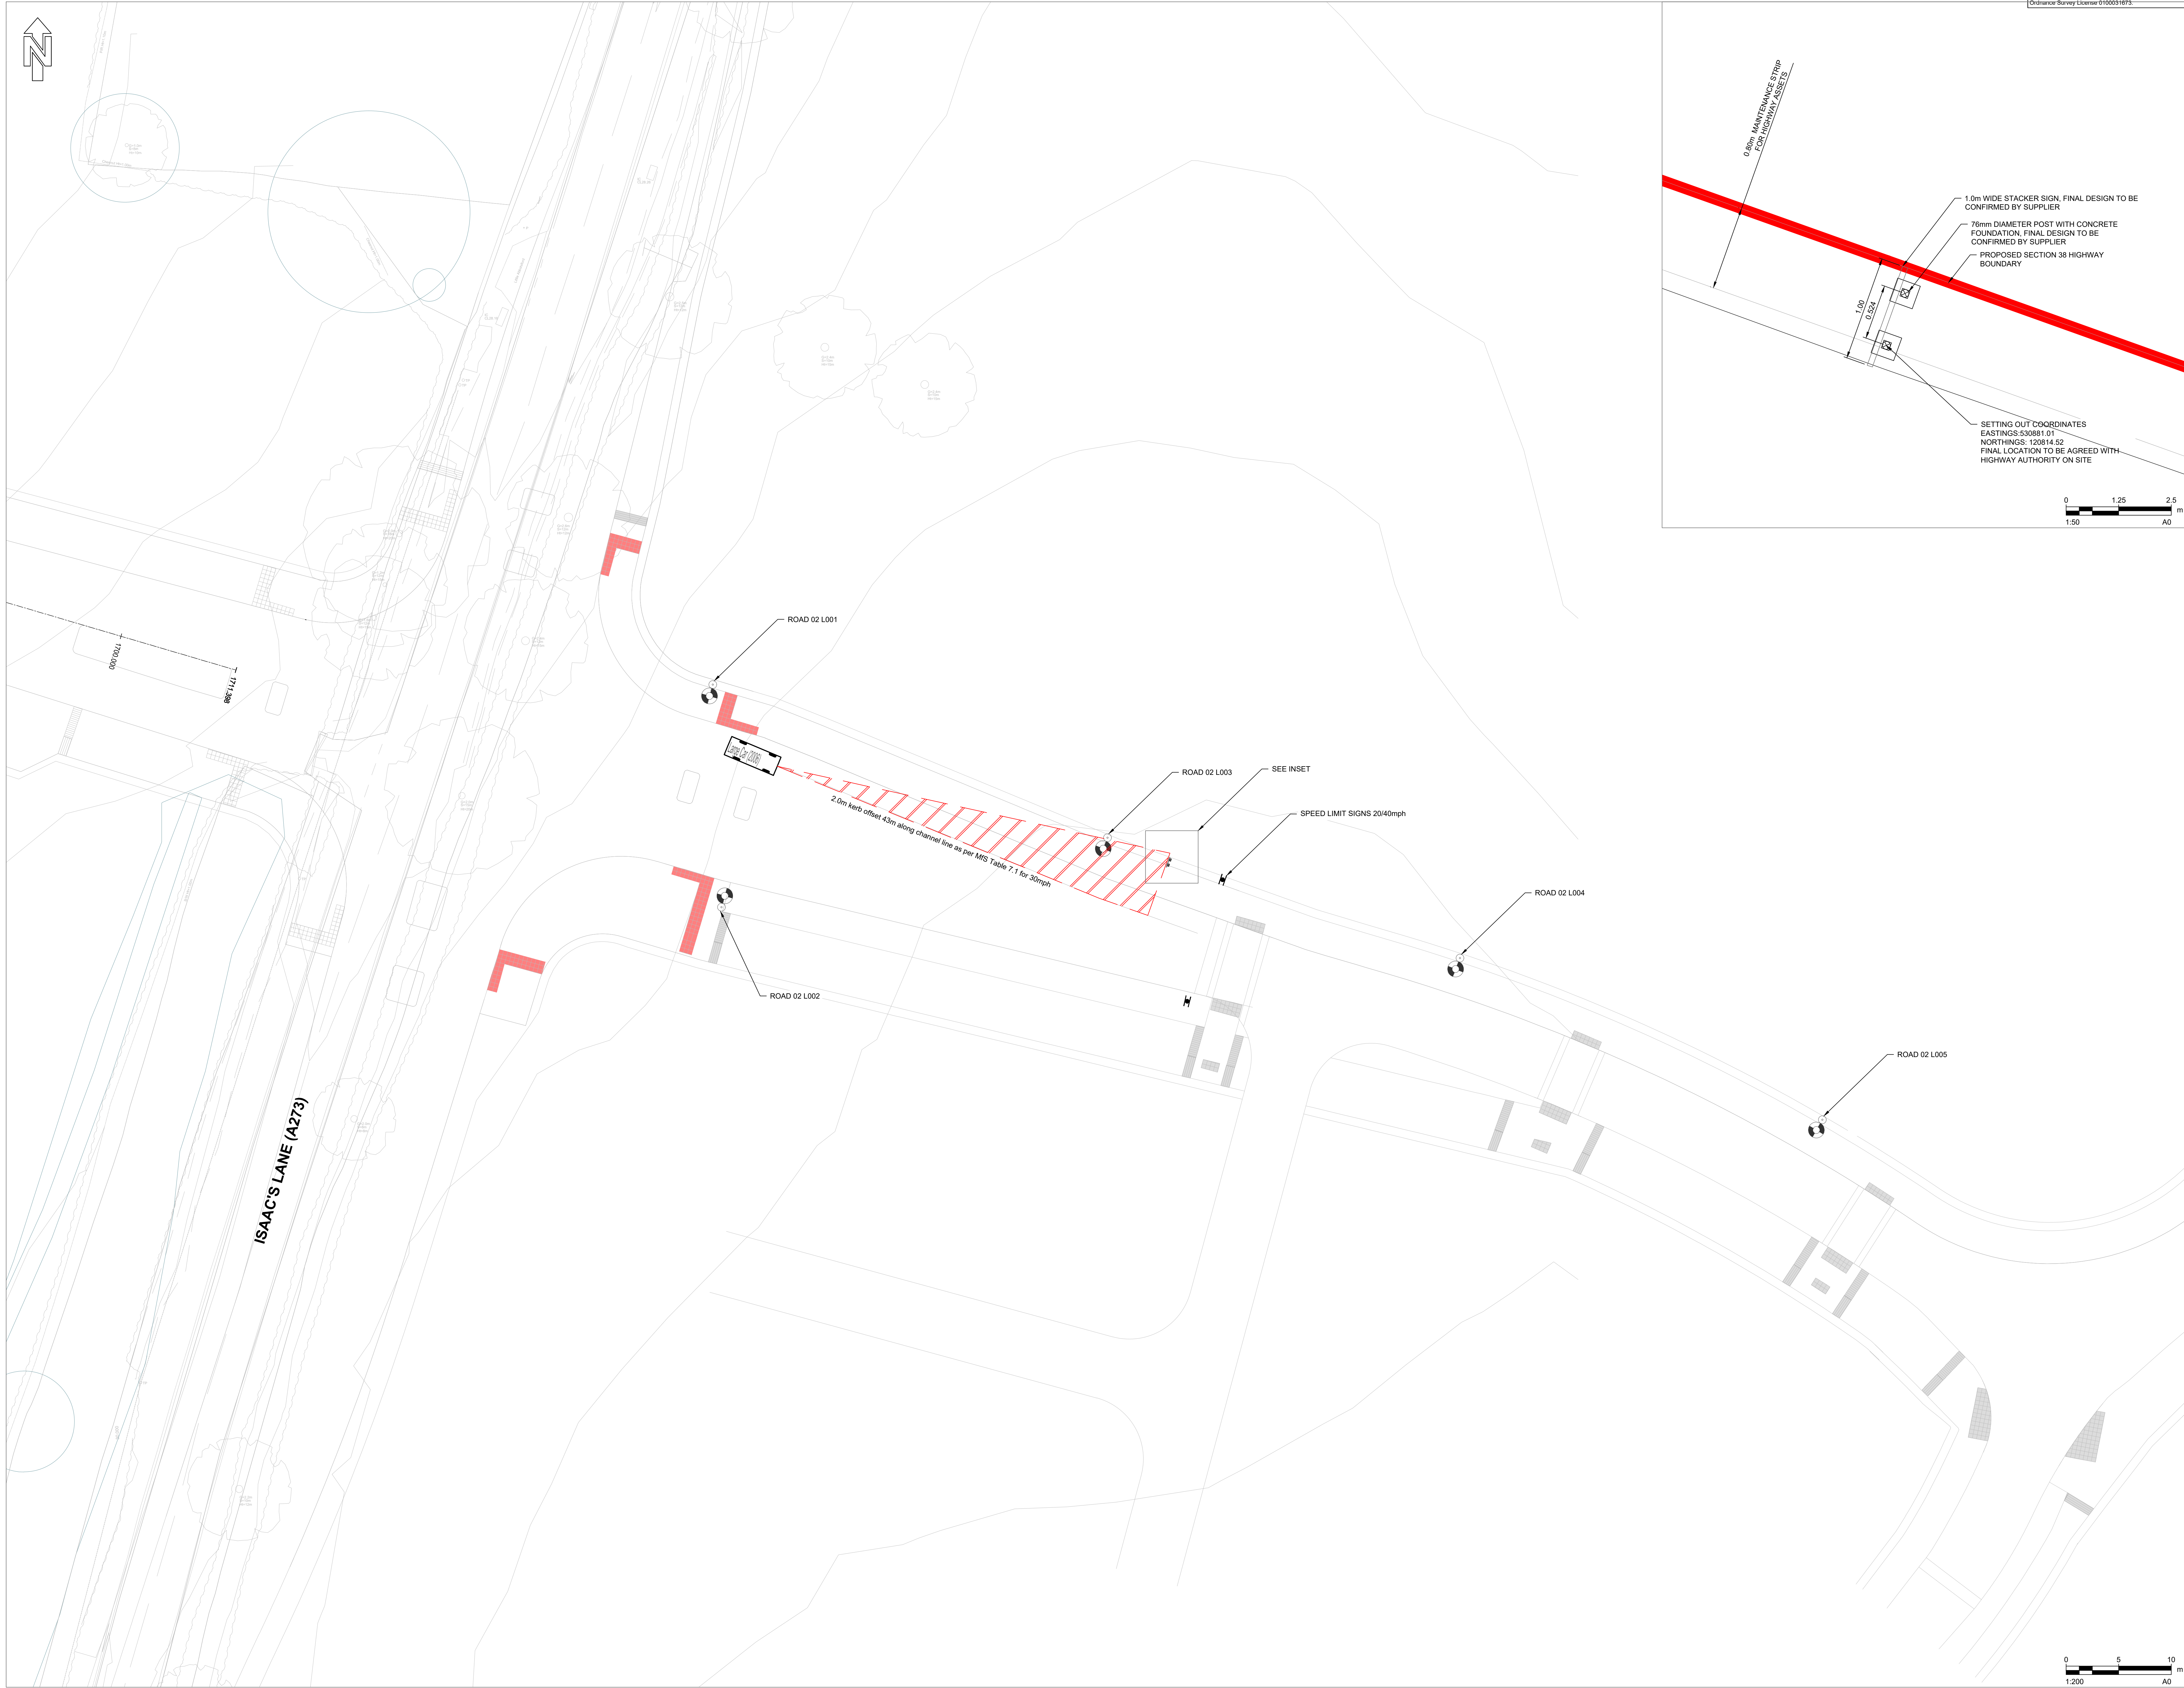

Contains OS data © Crown copyright and database rights 2023
Ordnance Survey License 0100031673

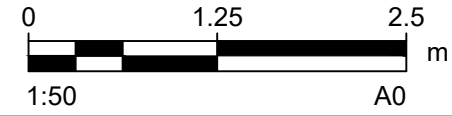

SETTING OUT COORDINATES
EASTINGS: 530881.01
NORTHINGS: 120814.52
FINAL LOCATION TO BE AGREED WITH
HIGHWAY AUTHORITY ON SITE

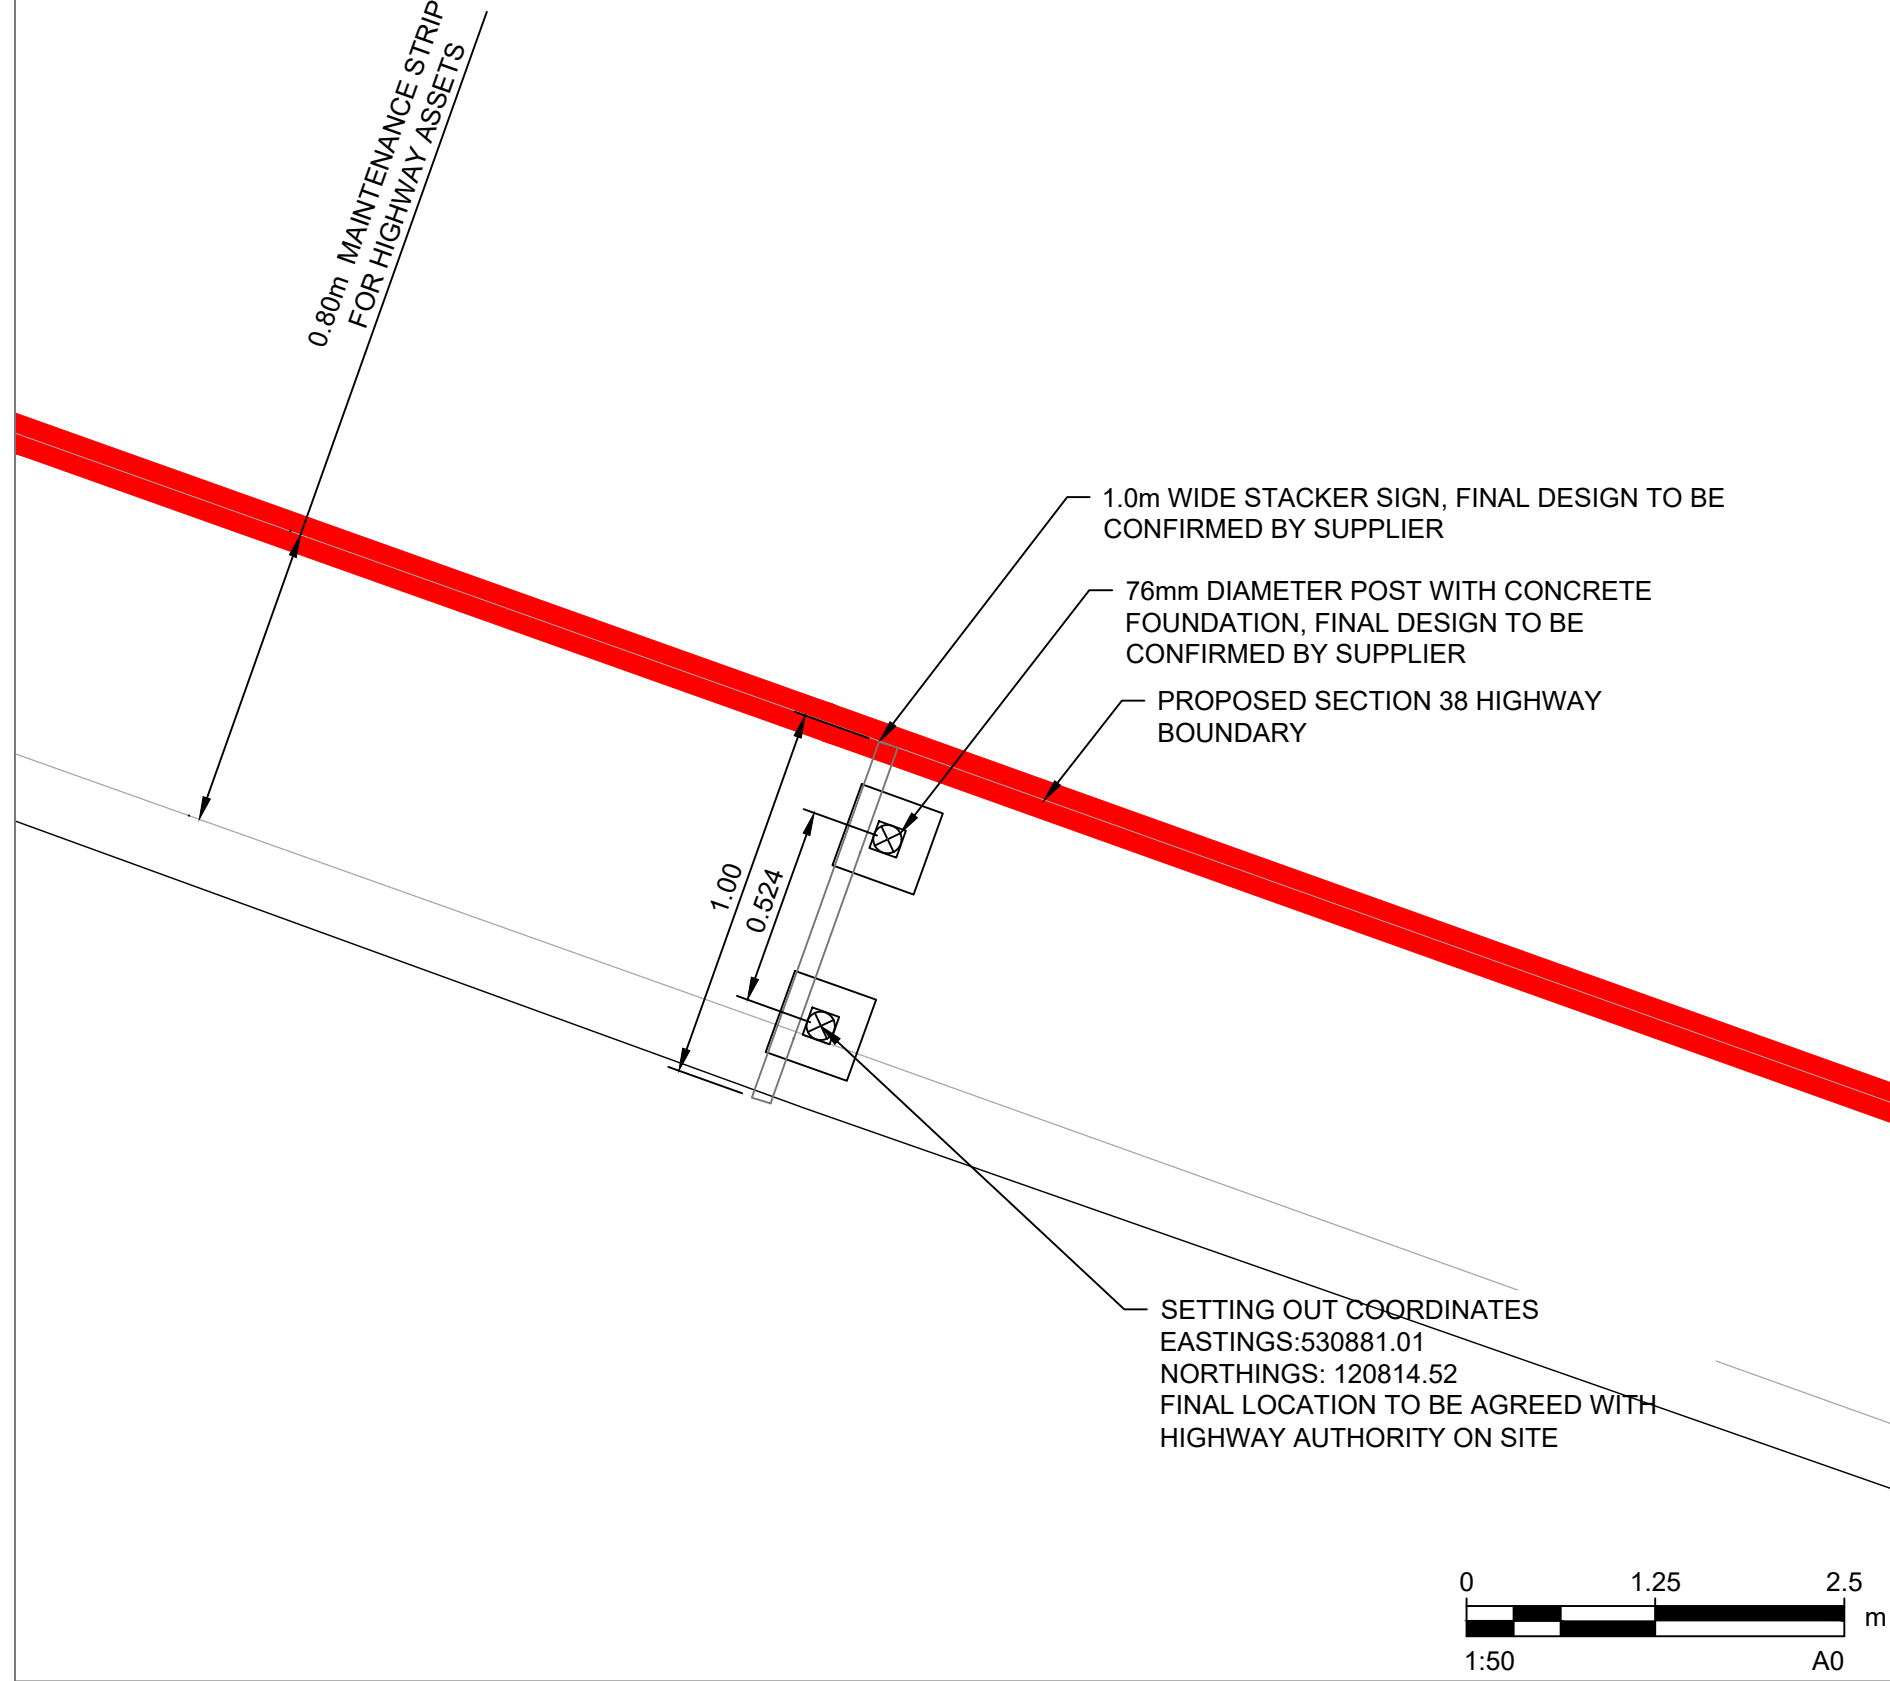

PROJECT

Brookleigh -
Northern Arc avenue
Central Section

CLIENT

Homes England

CONSULTANT

AECOM
MARLBOROUGH COURT
10 BRICKET ROAD
ST ALBANS, AL1 3JX, UK
Tel: +44 (0)1727 535 000
www.aecom.com

NOTES

- Do not scale from the drawing
- All levels shown are in meters Above Ordnance Datum (AOD) unless stated otherwise
- Ordnance Survey, (©) Crown copyright 2023. All rights reserved. Licence number: 0100031673
- Eastern Bridge Link Road design information based on the following drawings.
 - EBLR design by Campbell Roth Consulting Engineerings dated April 2023
 - EBLR-TGEE-XX-12-DR-C-1204-Traffic Signs and Markings Plan Layout Sheet 4-A2 Approved & accepted as stage complete-CD1
 - SSE-CL799-D-001-Lighting Design_A2 Approved & accepted as stage complete_C
- This drawing is based on a sign design by Others. The design and installation of any traffic signage is the sole responsibility of the traffic sign supplier. Any traffic sign is subject to final structural checks by the Supplier.

FOR APPROVAL

SUITABILITY

S4 FOR STAGE APPROVAL

ISSUE/REVISION

NO	DATE	DESCRIPTION
PH	04/06/2024	FIRST ISSUE
NR	DATE	DESCRIPTION

KEY PLAN



PROJECT NUMBER

60610807

SHEET TITLE

STACKER SIGN No.7
ENGINEERING ASSESSMENT

SHEET NUMBER

60610807-ACM-CS-XX-SK-HW-0022