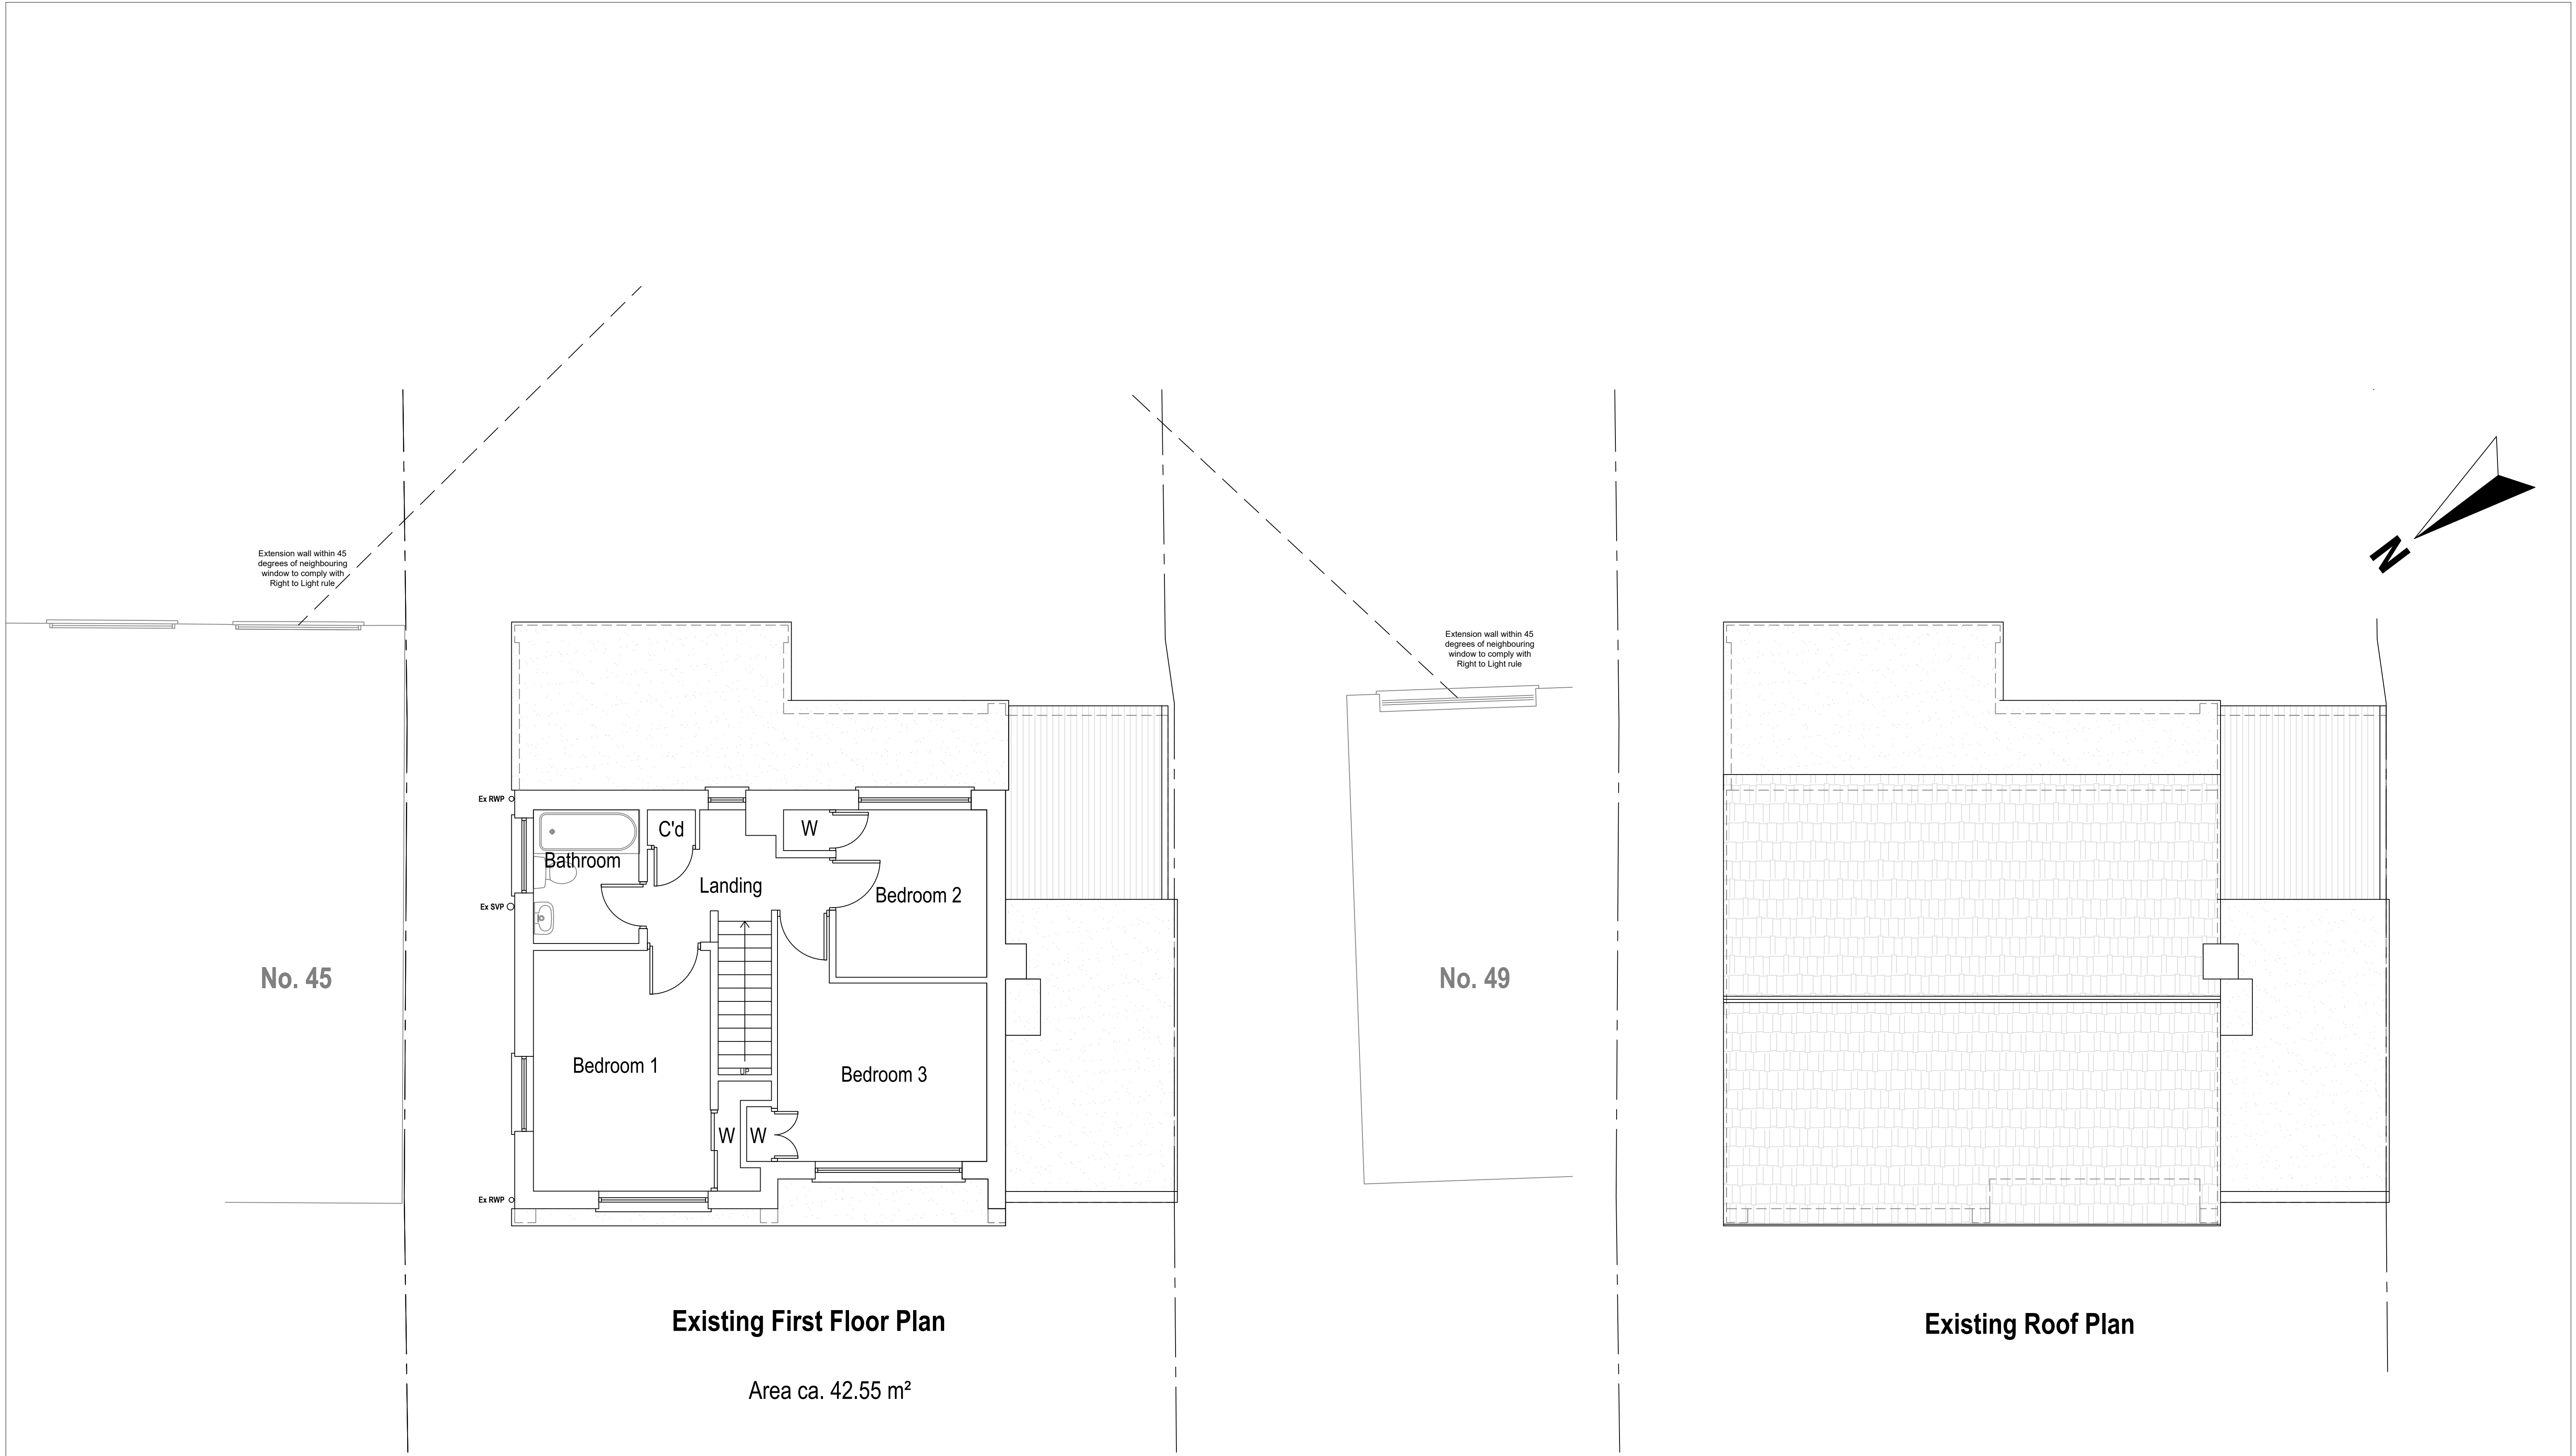


Arkiplan ArkiPlan Architectural Ltd • Enquiries@ArkiPlan.co.uk			
Lytchett House, 13 Freeland Park, Wareham Road, Poole, Dorset, BH16 6FA			
Site	47 Downs View Road, Hassocks BN6 8HY	Date	03.10.2025
		Sheet	25-1932 D04 REV 2
		Job	New Extension, Garage Conversion
Title Number	SX35513	Scale	1:50 @A1, 1:100 @A3
		Title	As Shown