


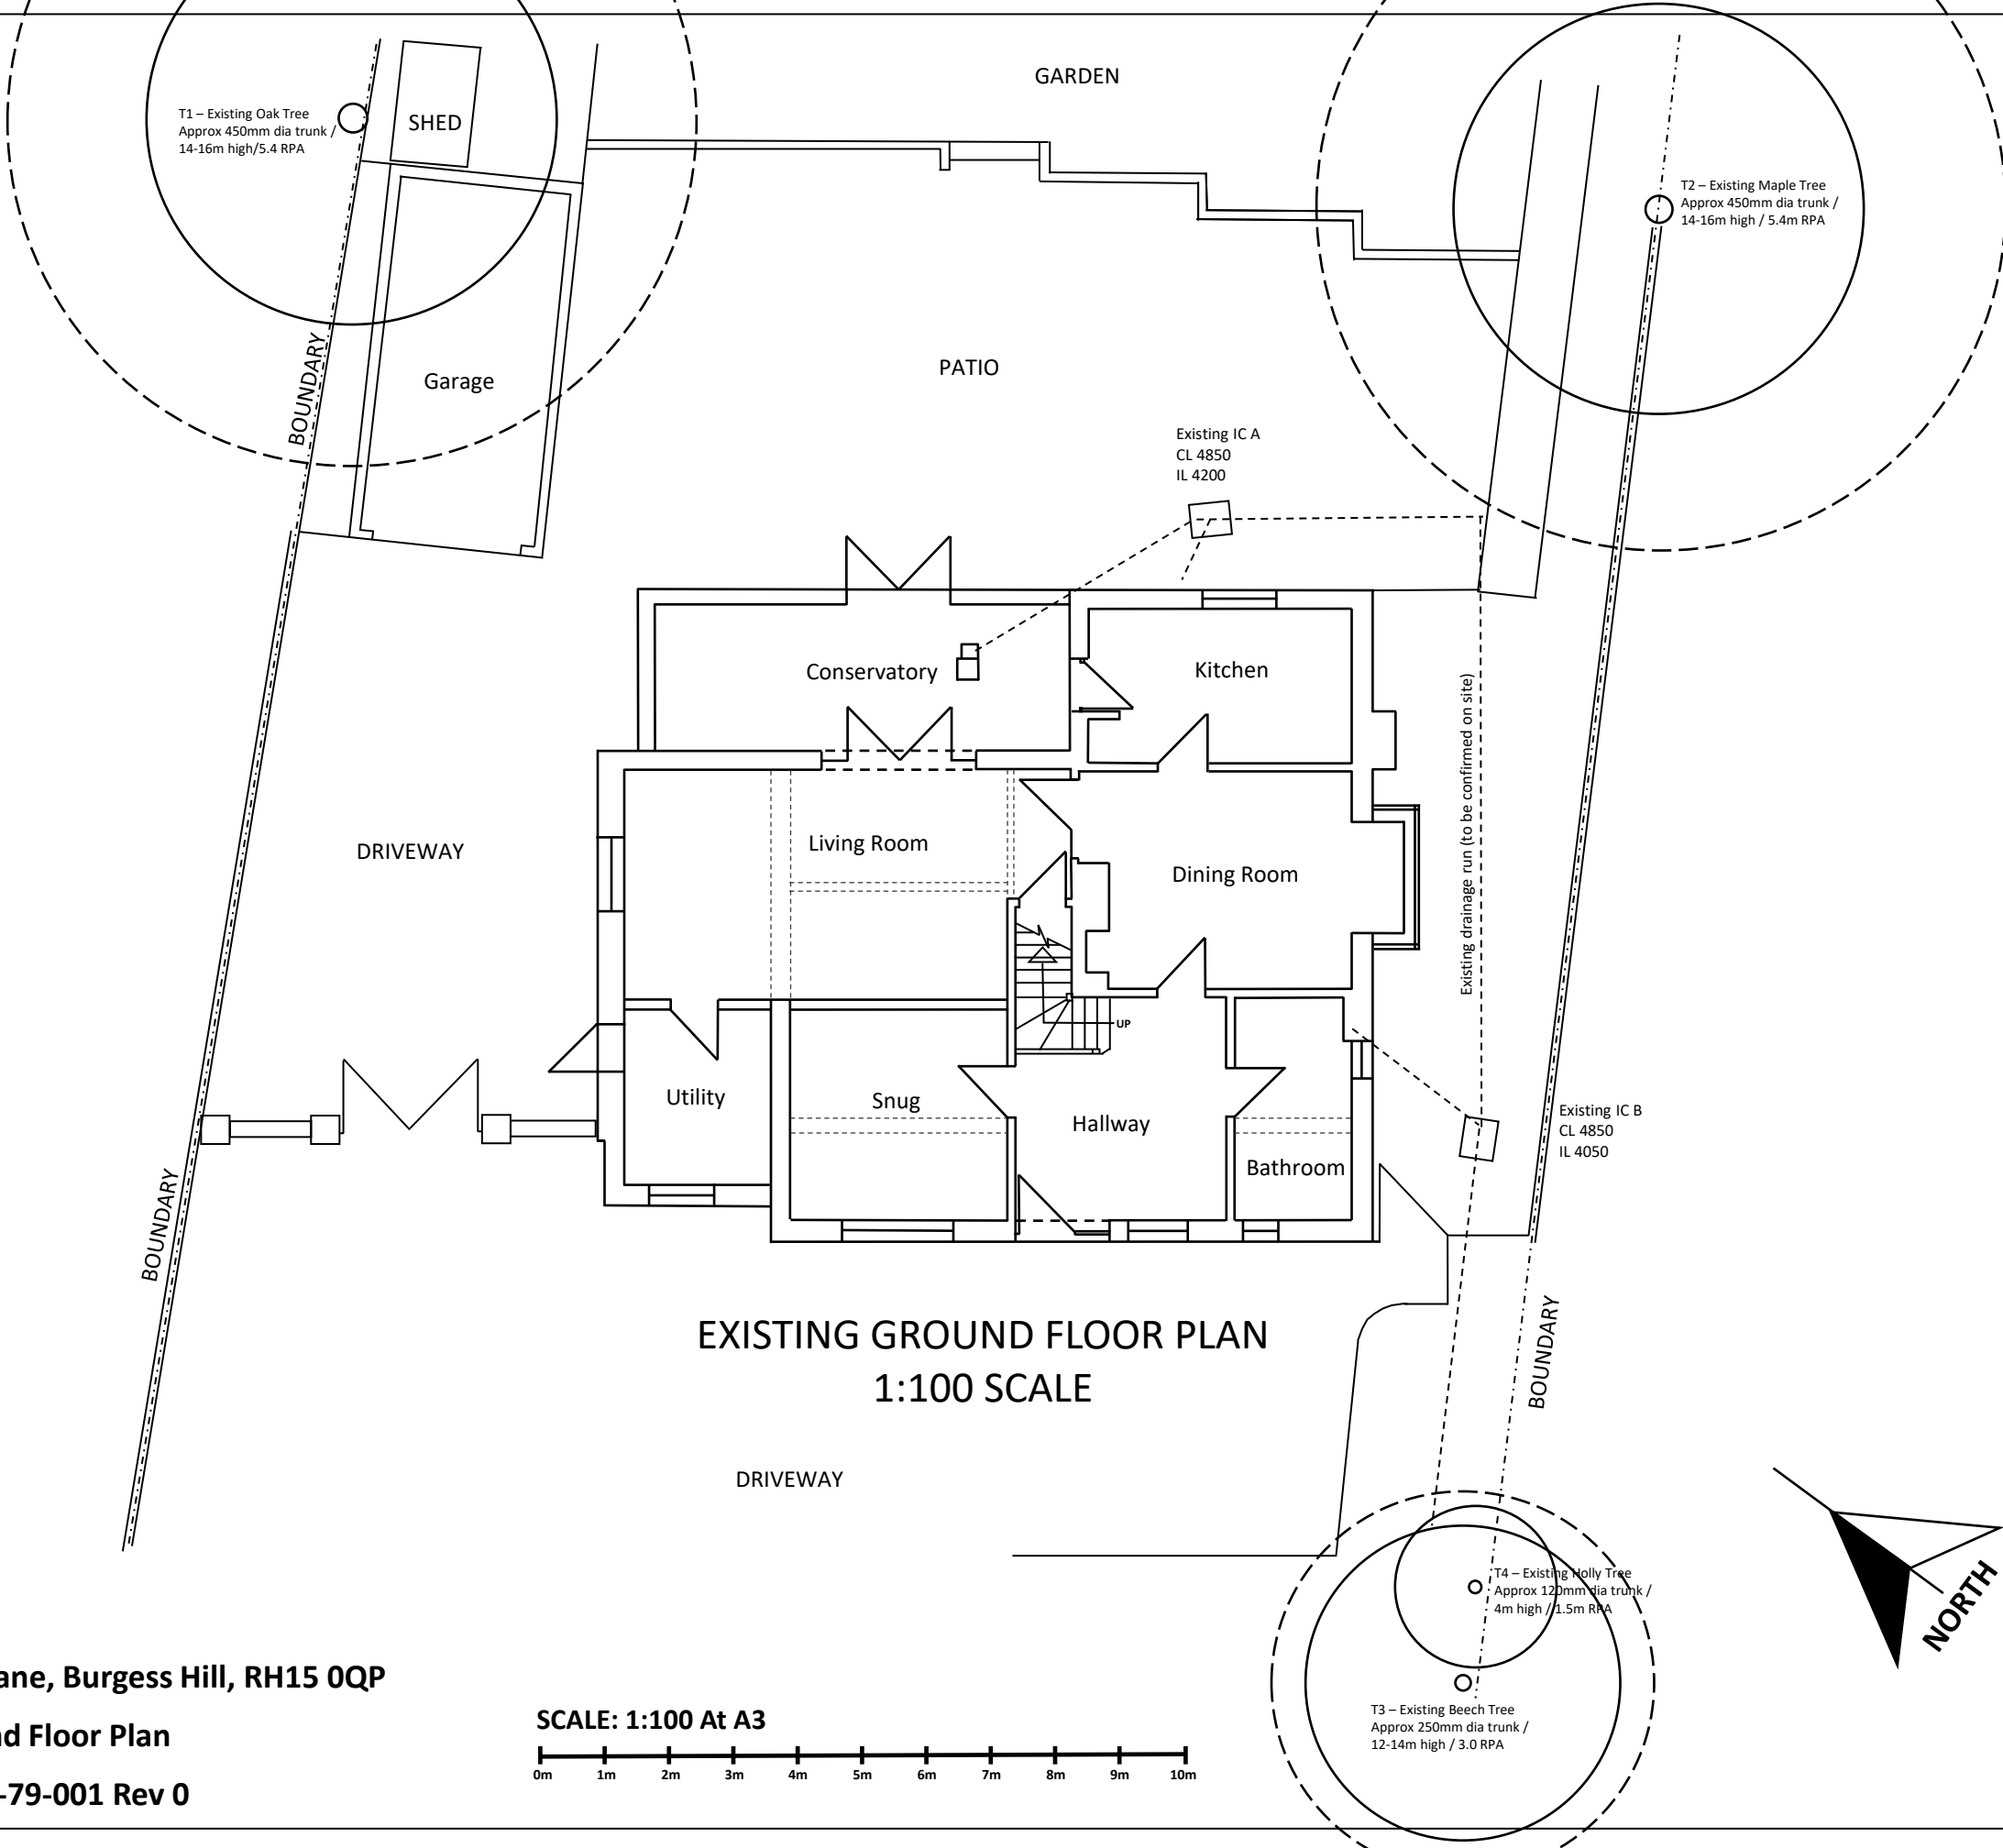



EXISTING GROUND FLOOR PLAN
1:100 SCALE

PROJECT: 79 Janes Lane, Burgess Hill, RH15 0QP


TITLE: Existing Ground Floor Plan

DRAWING REF: 2026-79-001 Rev 0

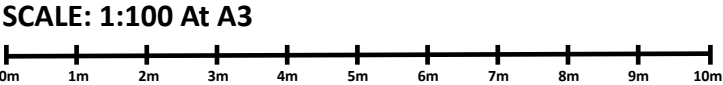

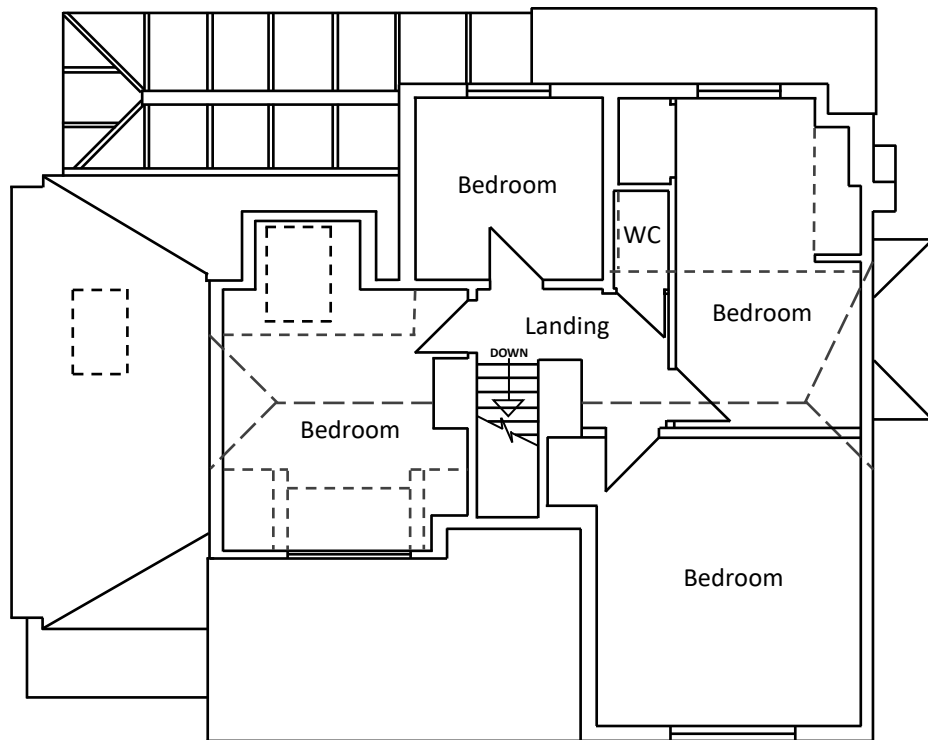

EXISTING FIRST FLOOR PLAN
1:100 SCALE

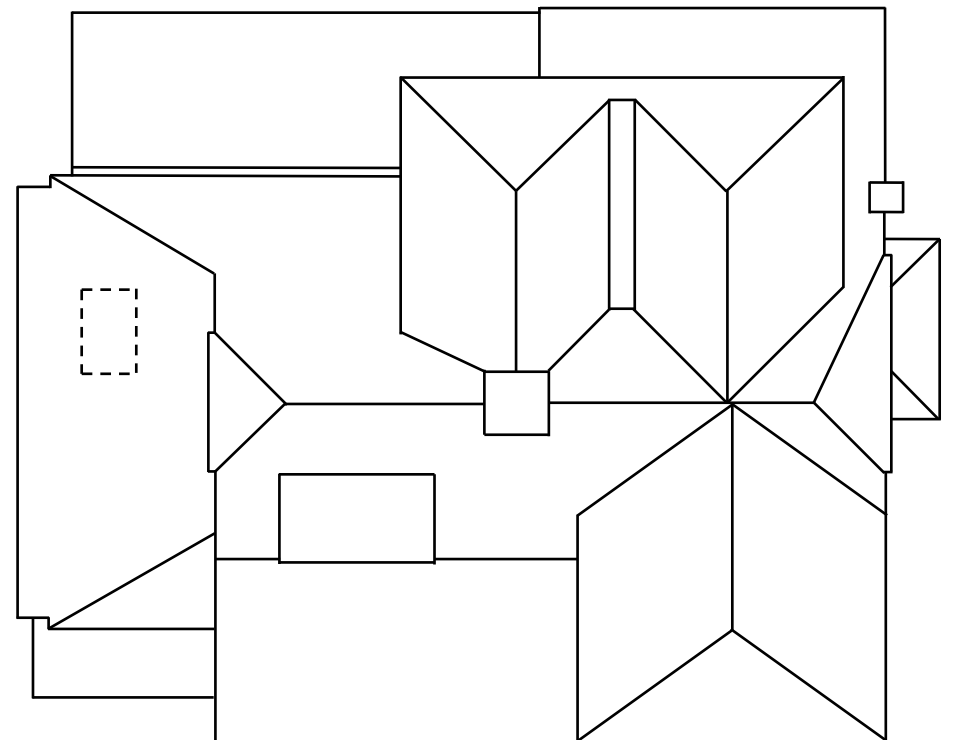



EXISTING ROOF PLAN
1:100 SCALE

PROJECT: 79 Janes Lane, Burgess Hill, RH15 0QP

TITLE: Existing First Floor Plan and Roof Plan

DRAWING REF: 2026-79-002 Rev 0

SCALE: 1:100 At A3

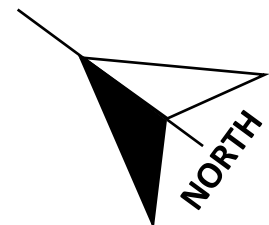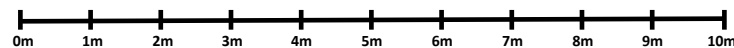




EXISTING WEST ELEVATION
1:100 SCALE



EXISTING SOUTH ELEVATION
1:100 SCALE



EXISTING NORTH ELEVATION
1:100 SCALE

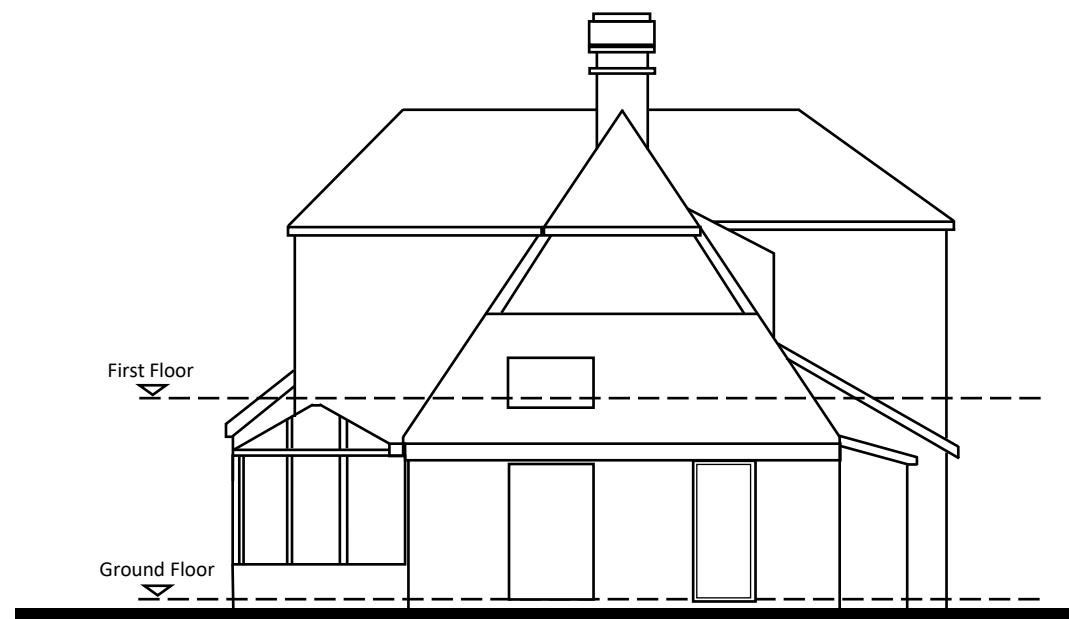


EXISTING EAST ELEVATION
1:100 SCALE


PROJECT: 79 Janes Lane, Burgess Hill, RH15 0QP

TITLE: Existing Elevations

DRAWING REF: 2026-79-003 Rev 0

SCALE: 1:100 At A3

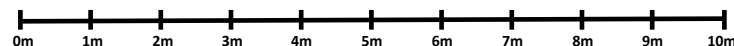


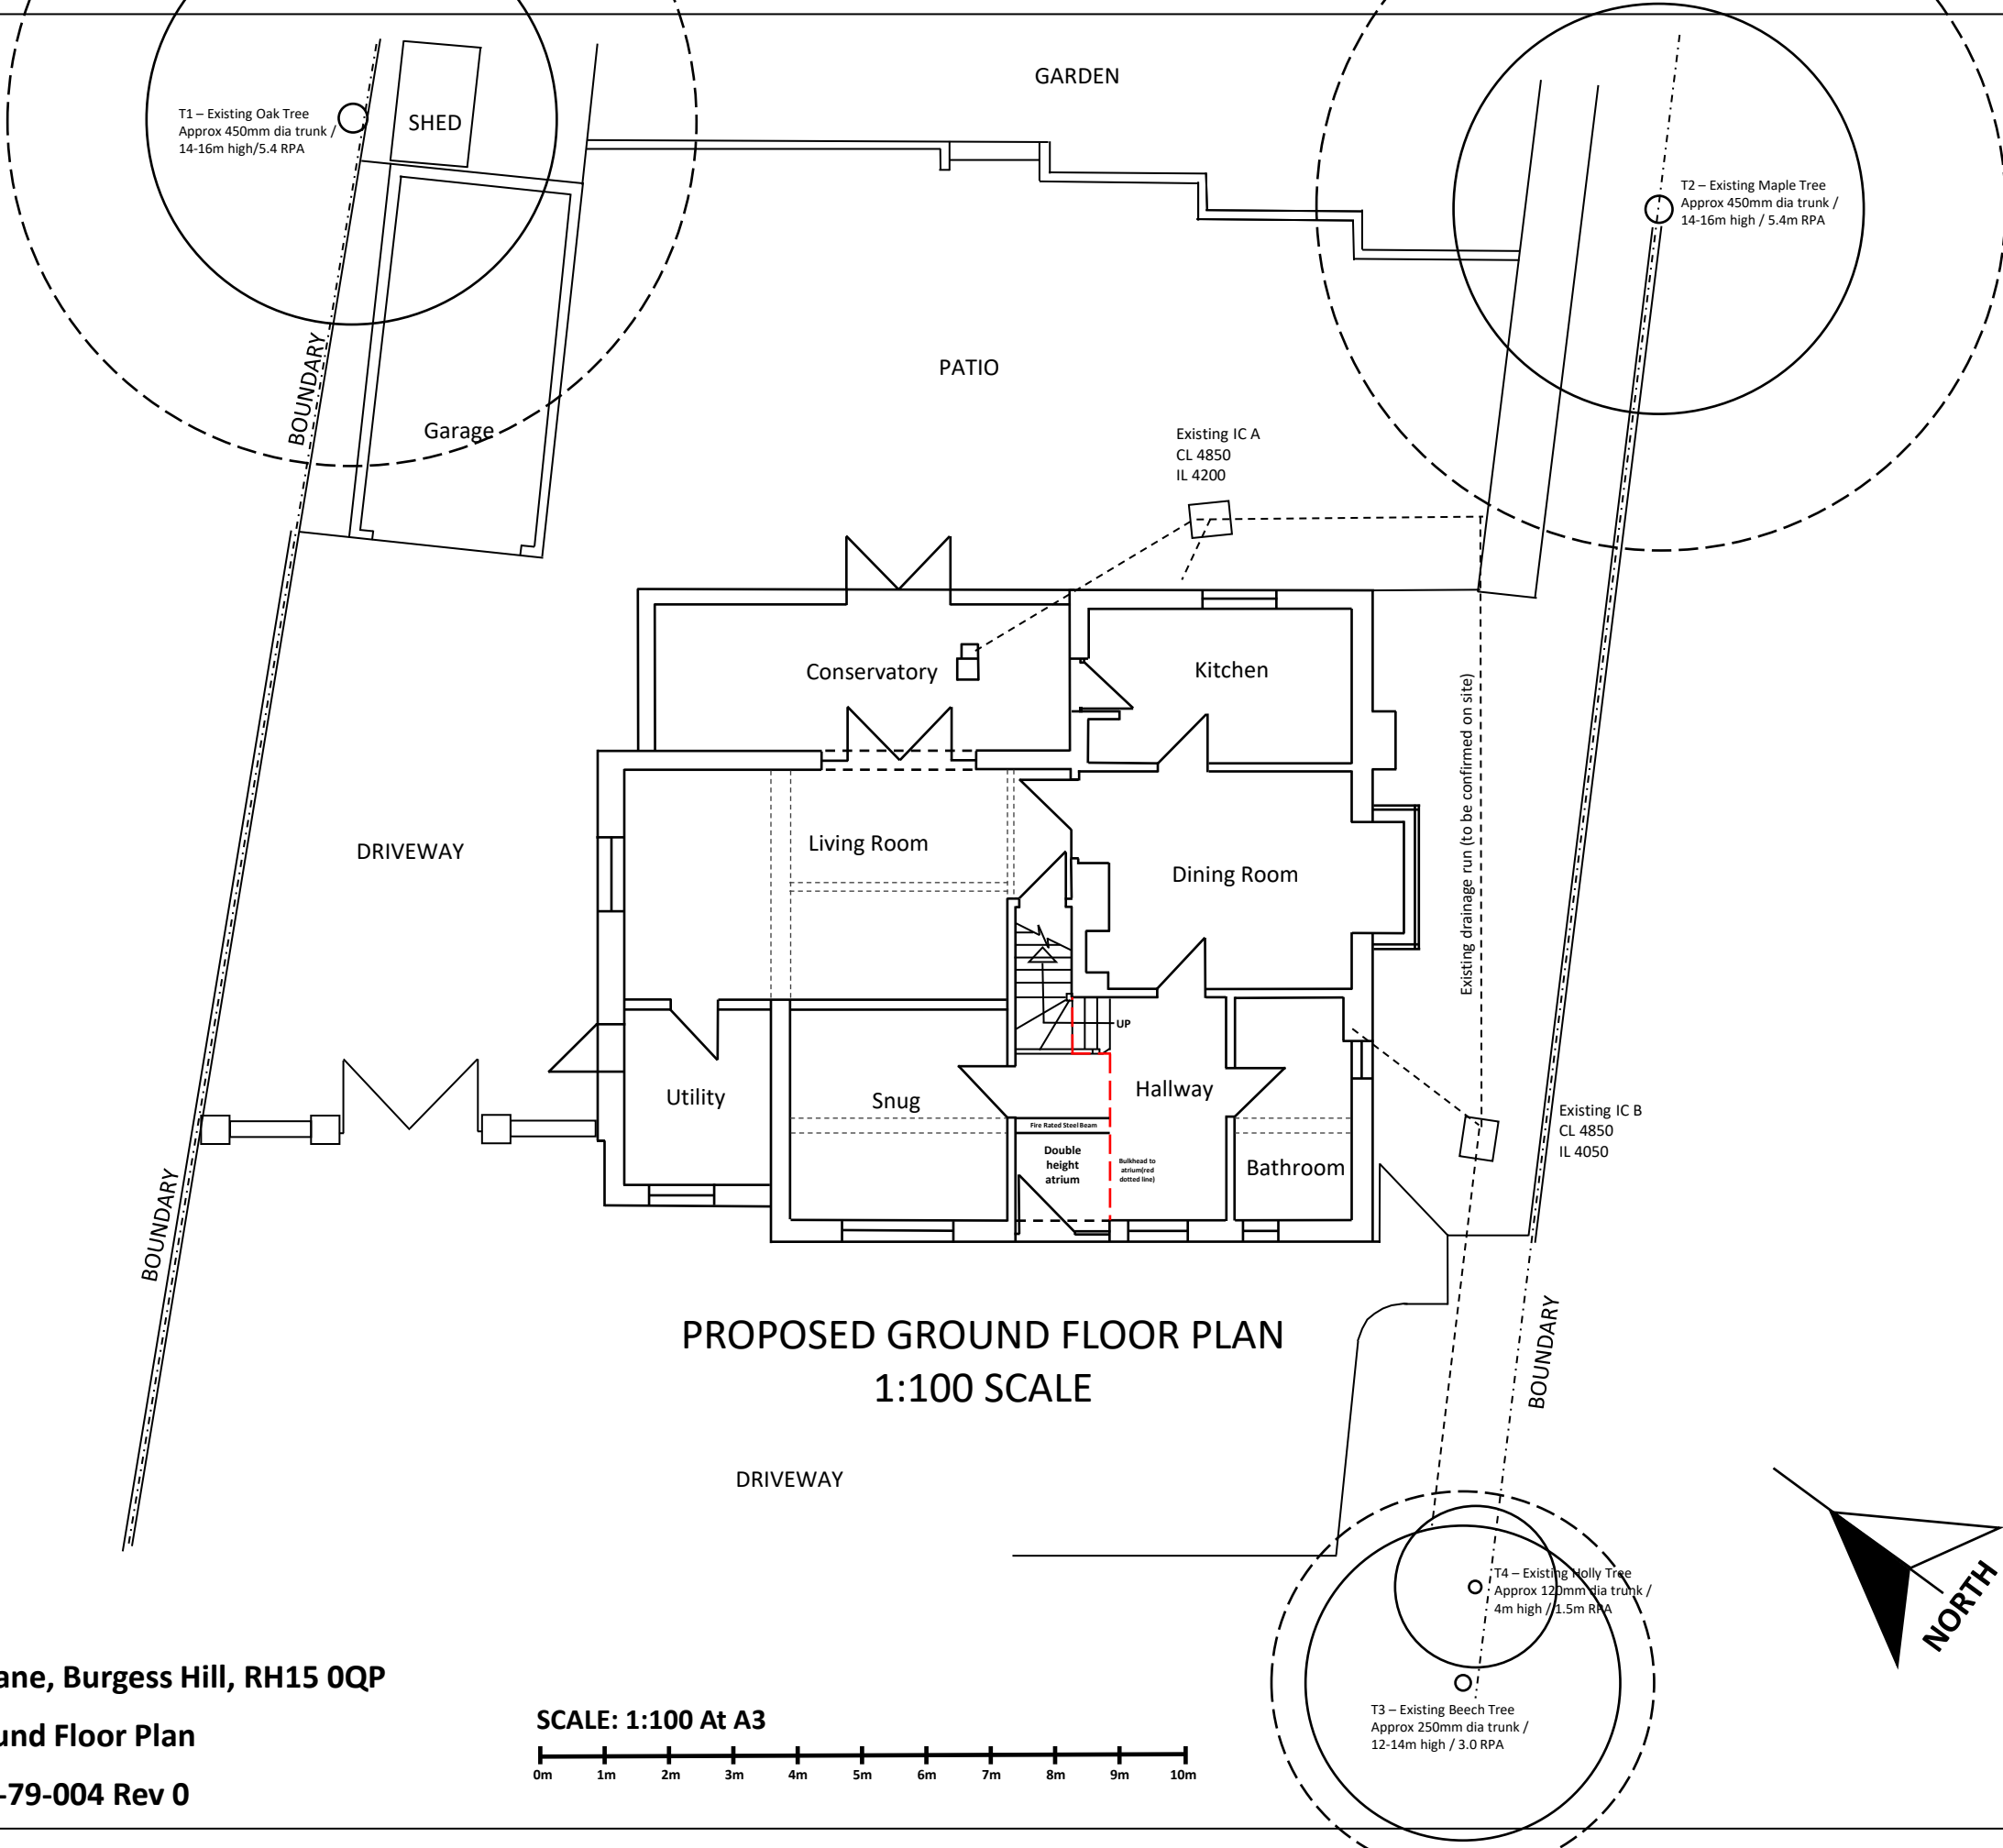


PROJECT: 79 Janes Lane, Burgess Hill, RH15 0QP

TITLE: Proposed Ground Floor Plan


DRAWING REF: 2026-79-004 Rev 0

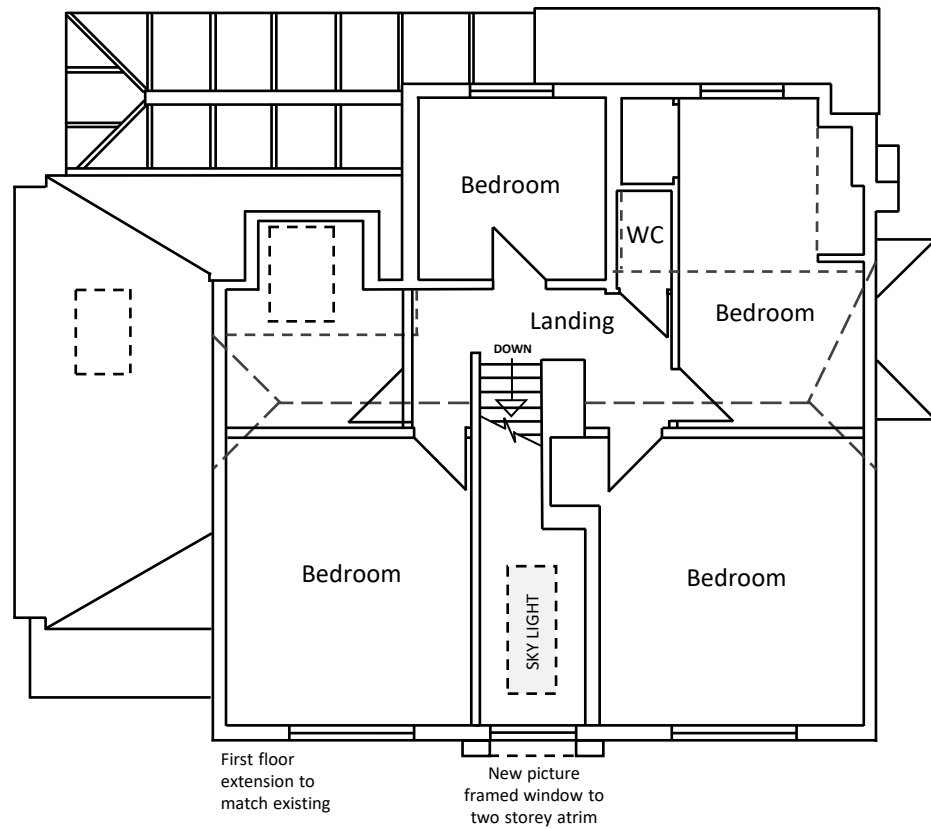

PROPOSED FIRST FLOOR PLAN
1:100 SCALE

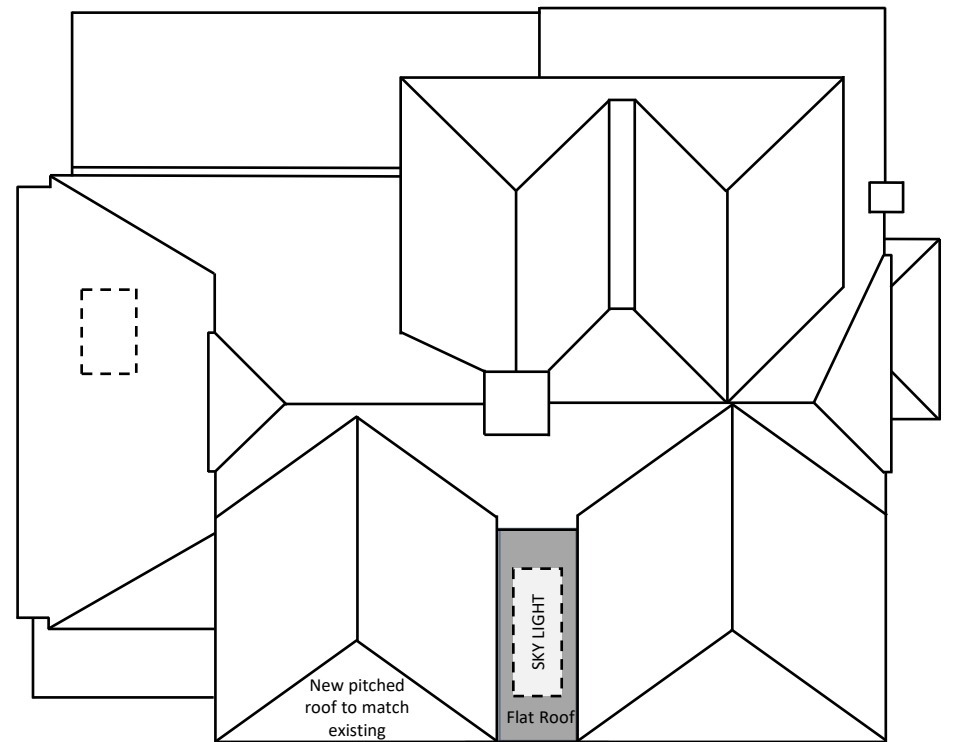

PROPOSED ROOF PLAN
1:100 SCALE

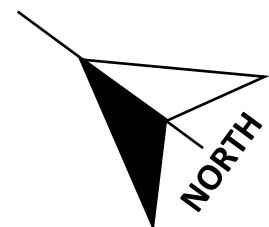


PROJECT: 79 Janes Lane, Burgess Hill, RH15 0QP

TITLE: Proposed First Floor Plan and Roof Plan

DRAWING REF: 2026-79-005 Rev 0

SCALE: 1:100 At A3

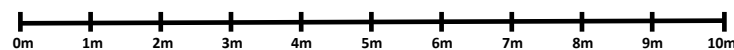




PROPOSED WEST ELEVATION
1:100 SCALE



PROPOSED SOUTH ELEVATION
1:100 SCALE



PROPOSED NORTH ELEVATION
1:100 SCALE

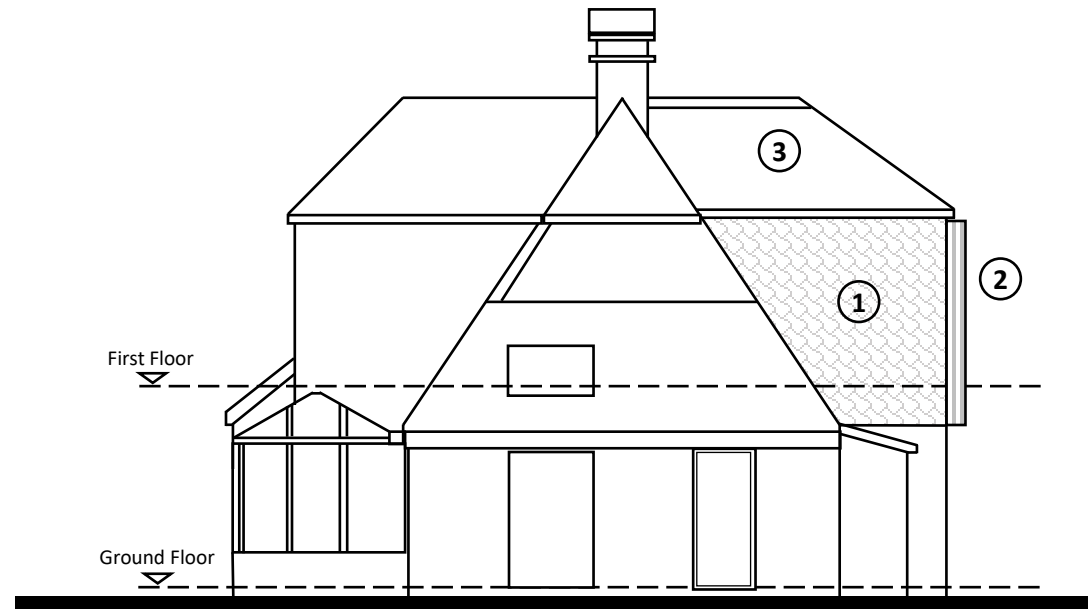


PROPOSED EAST ELEVATION
1:100 SCALE

PROJECT: 79 Janes Lane, Burgess Hill, RH15 0QP

TITLE: Proposed Elevations

DRAWING REF: 2026-79-006 Rev 0

SCALE: 1:100 At A3

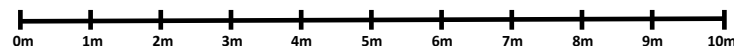

EXTERNAL FINISHES KEY:

- | | |
|---|---|
| ① Clay tiles to match existing | ③ Plain clay roof tile |
| ② Black timber cladding to match existing | ④ Existing black uPVC window re-instated to new elevation |