




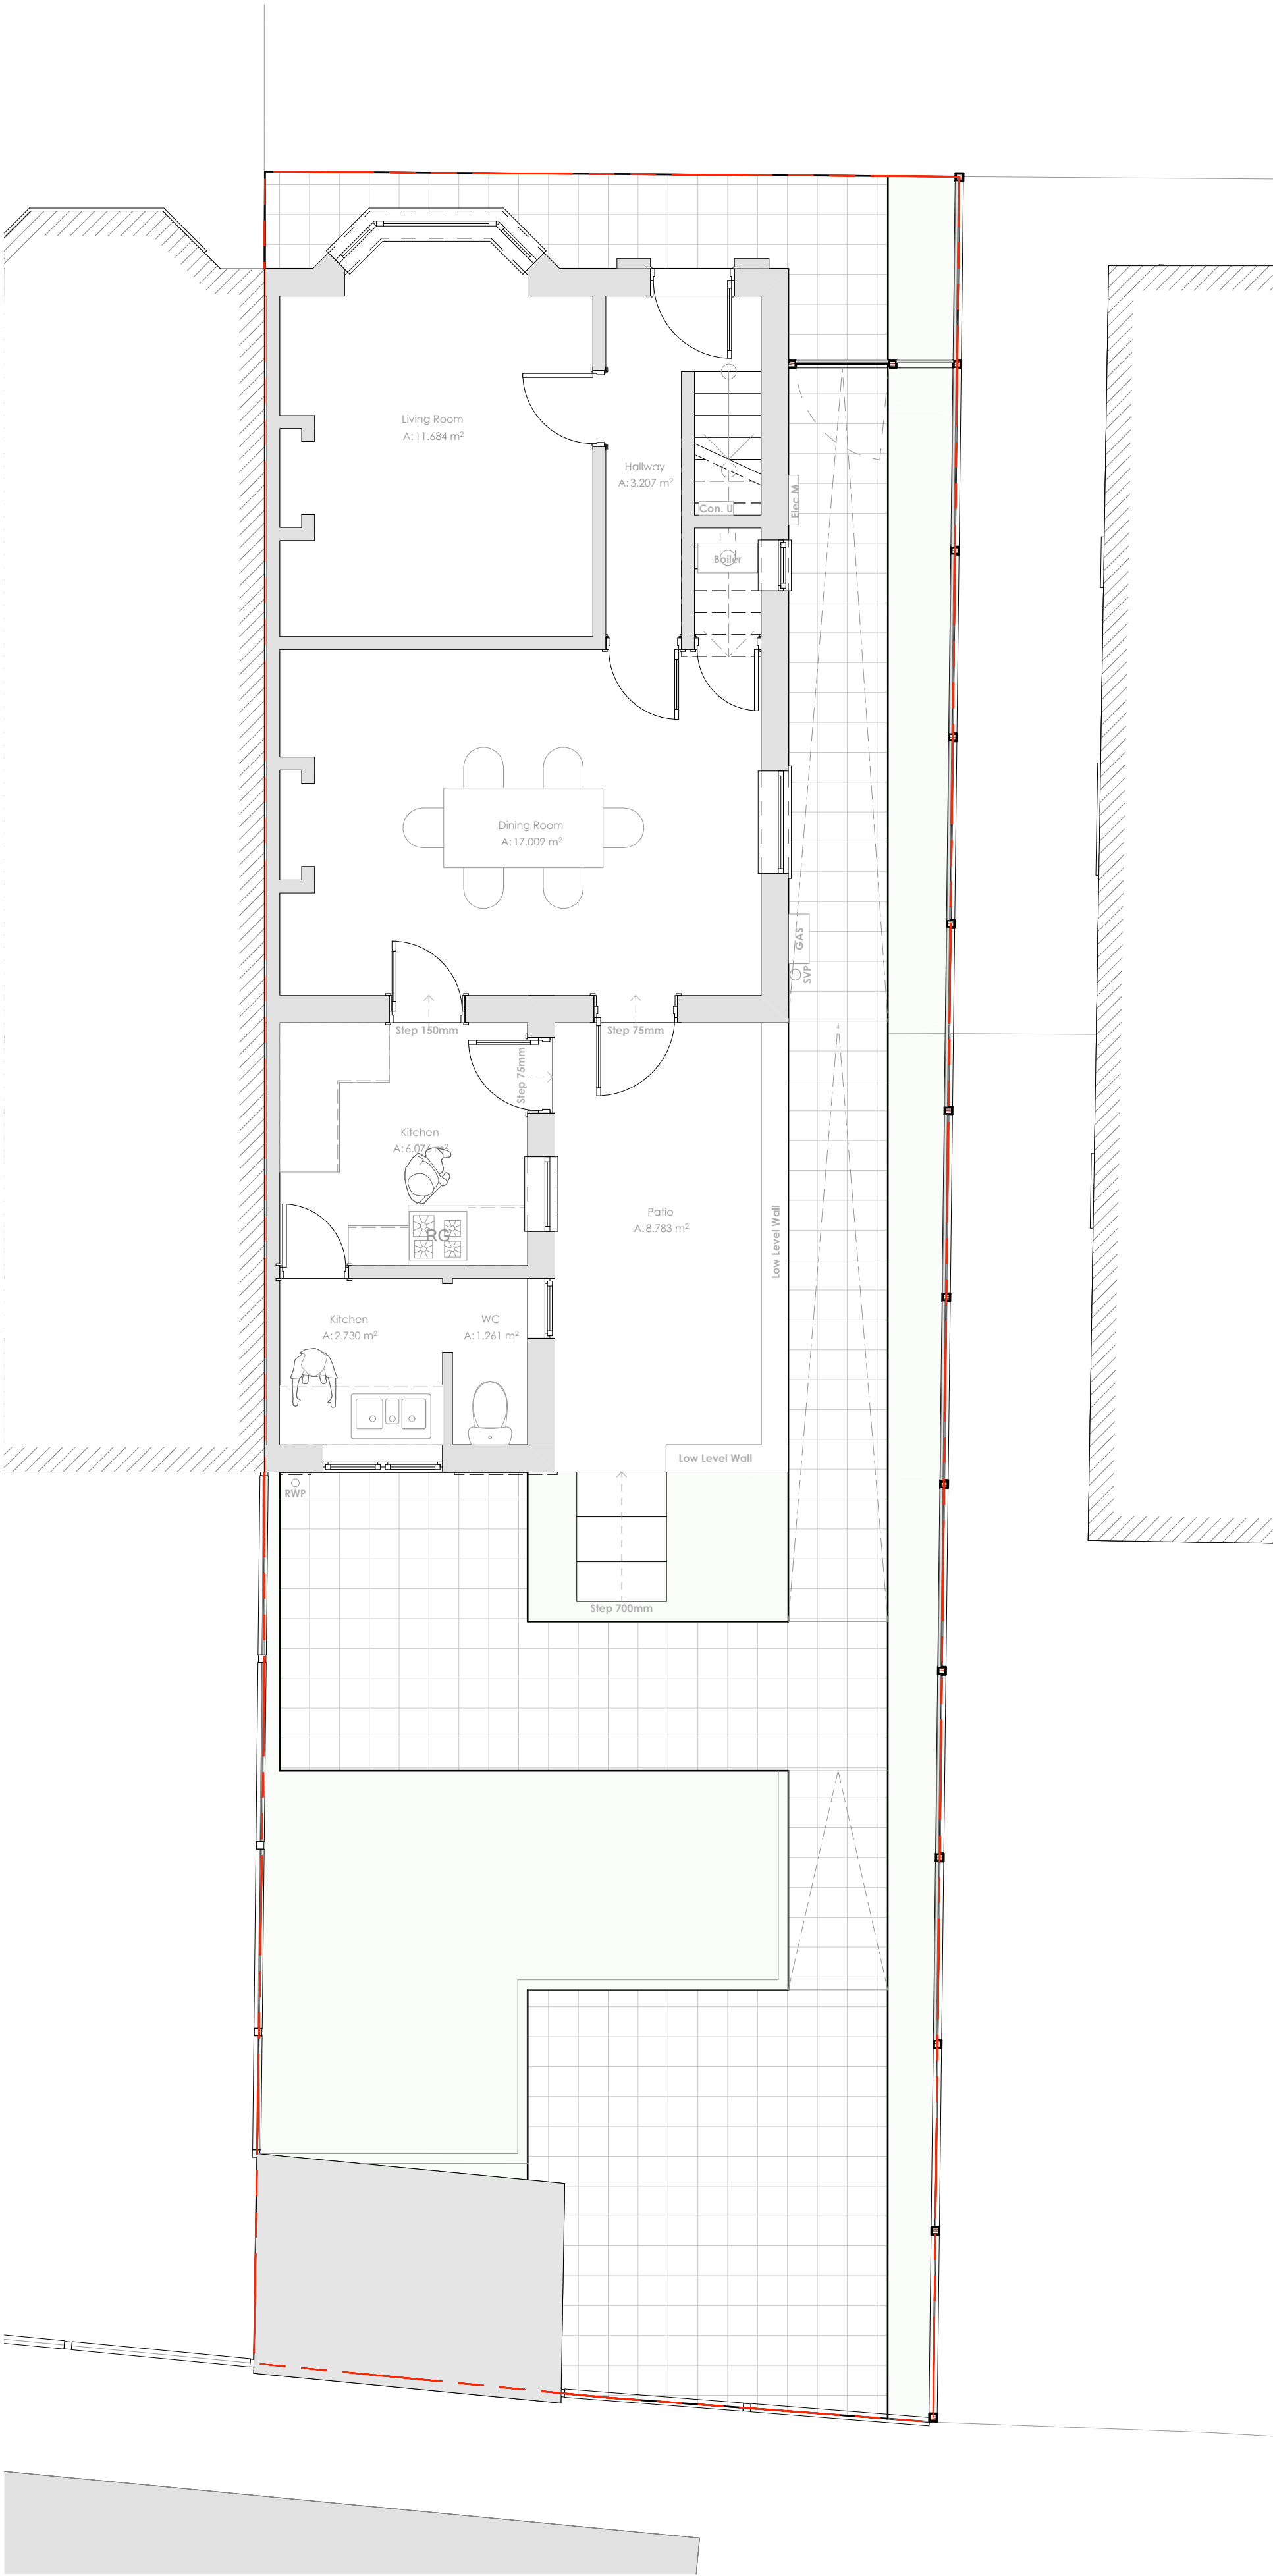


Existing Ground Floor

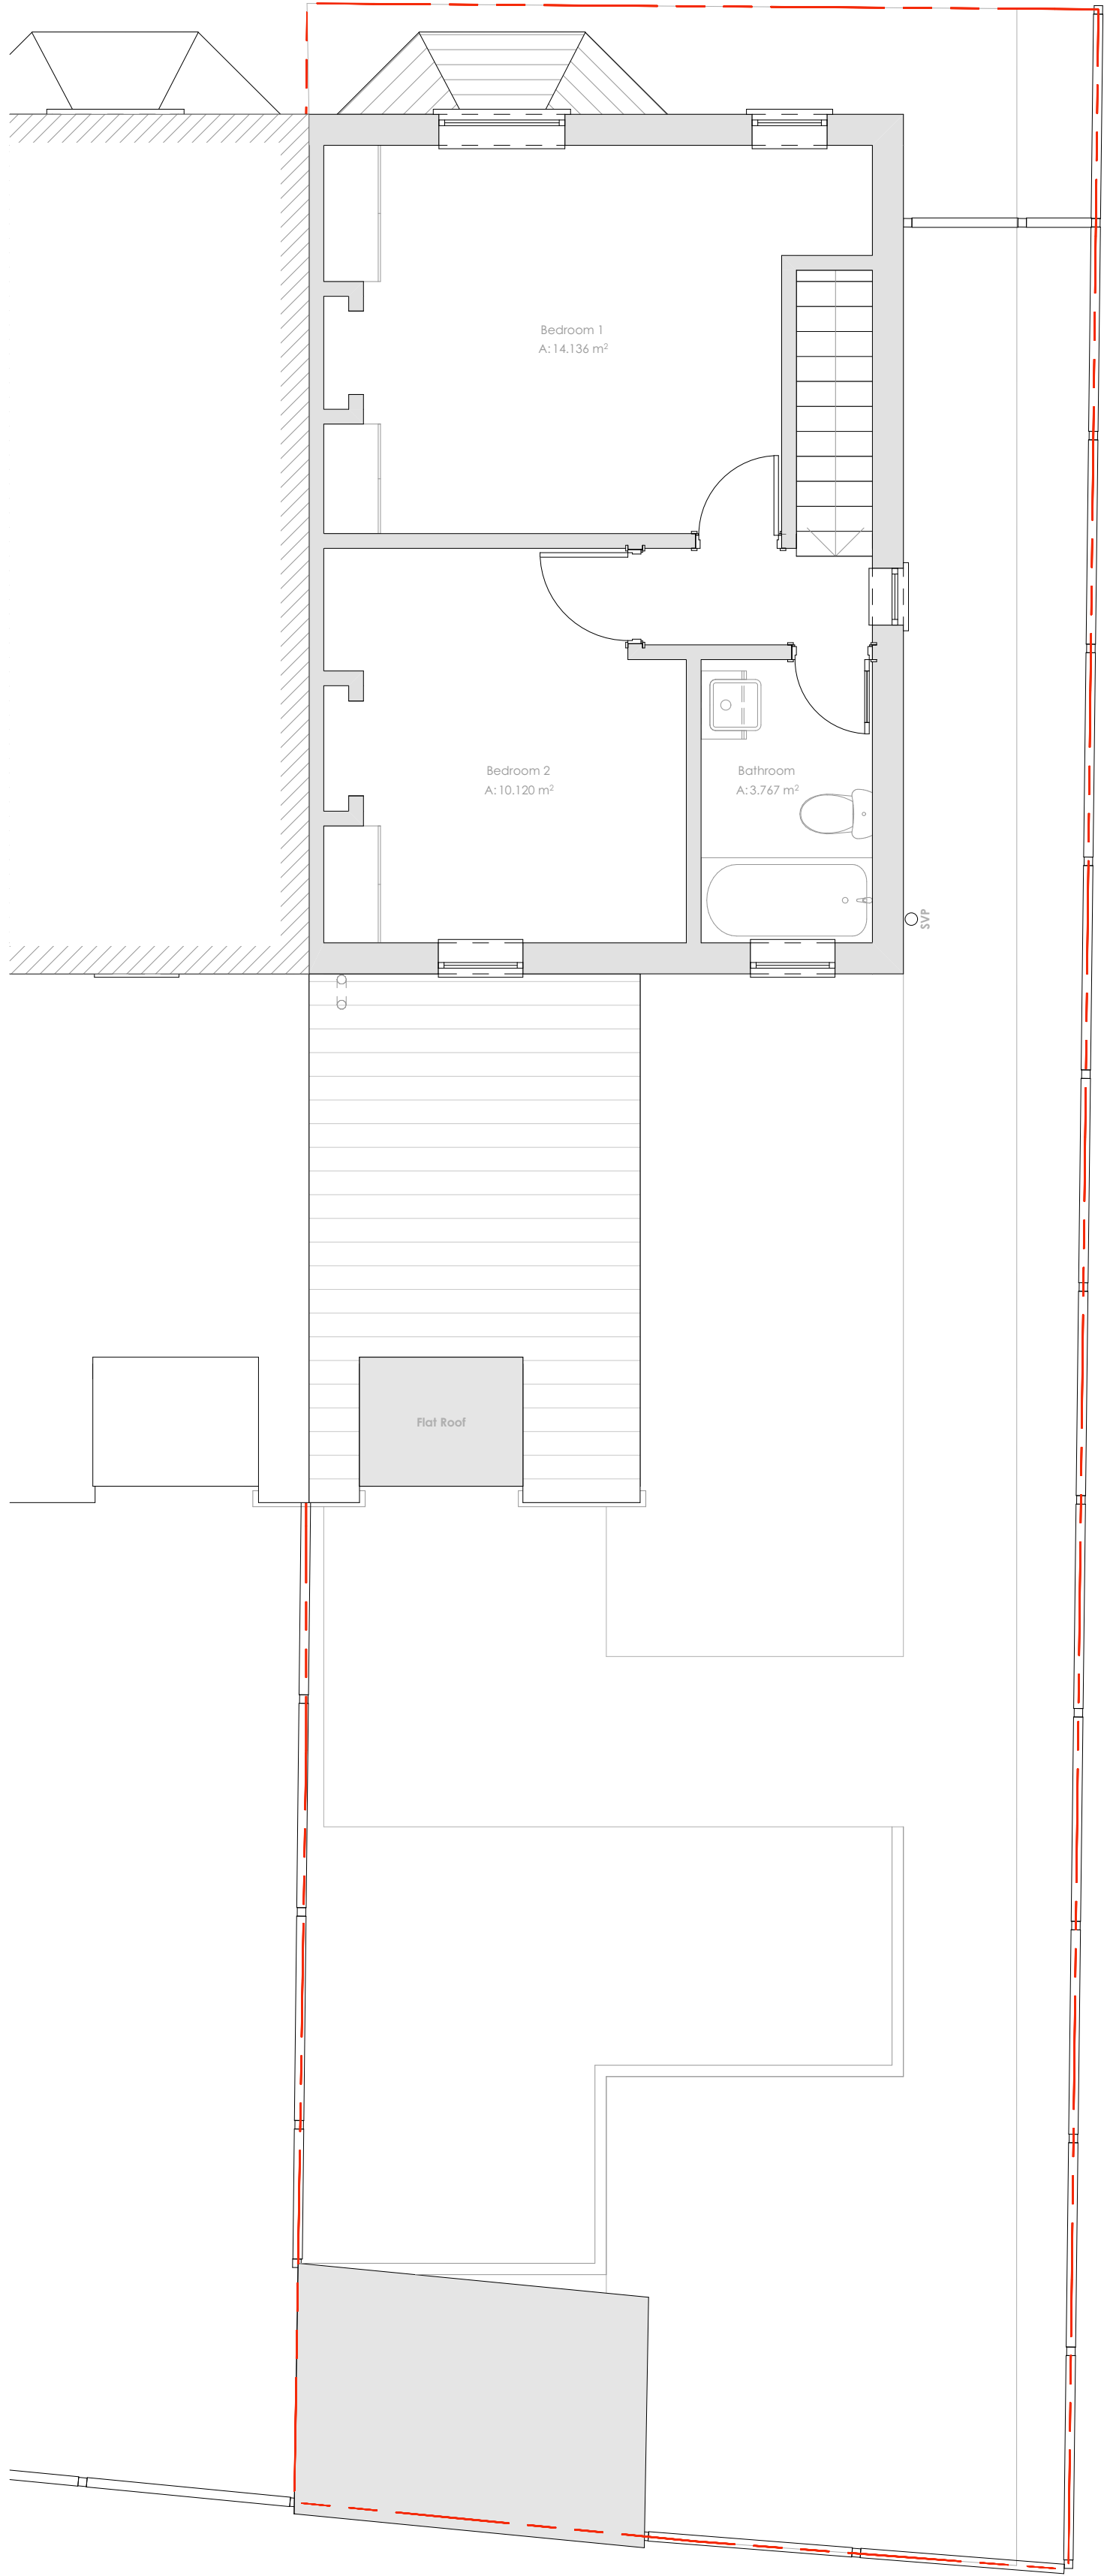

Existing First Floor

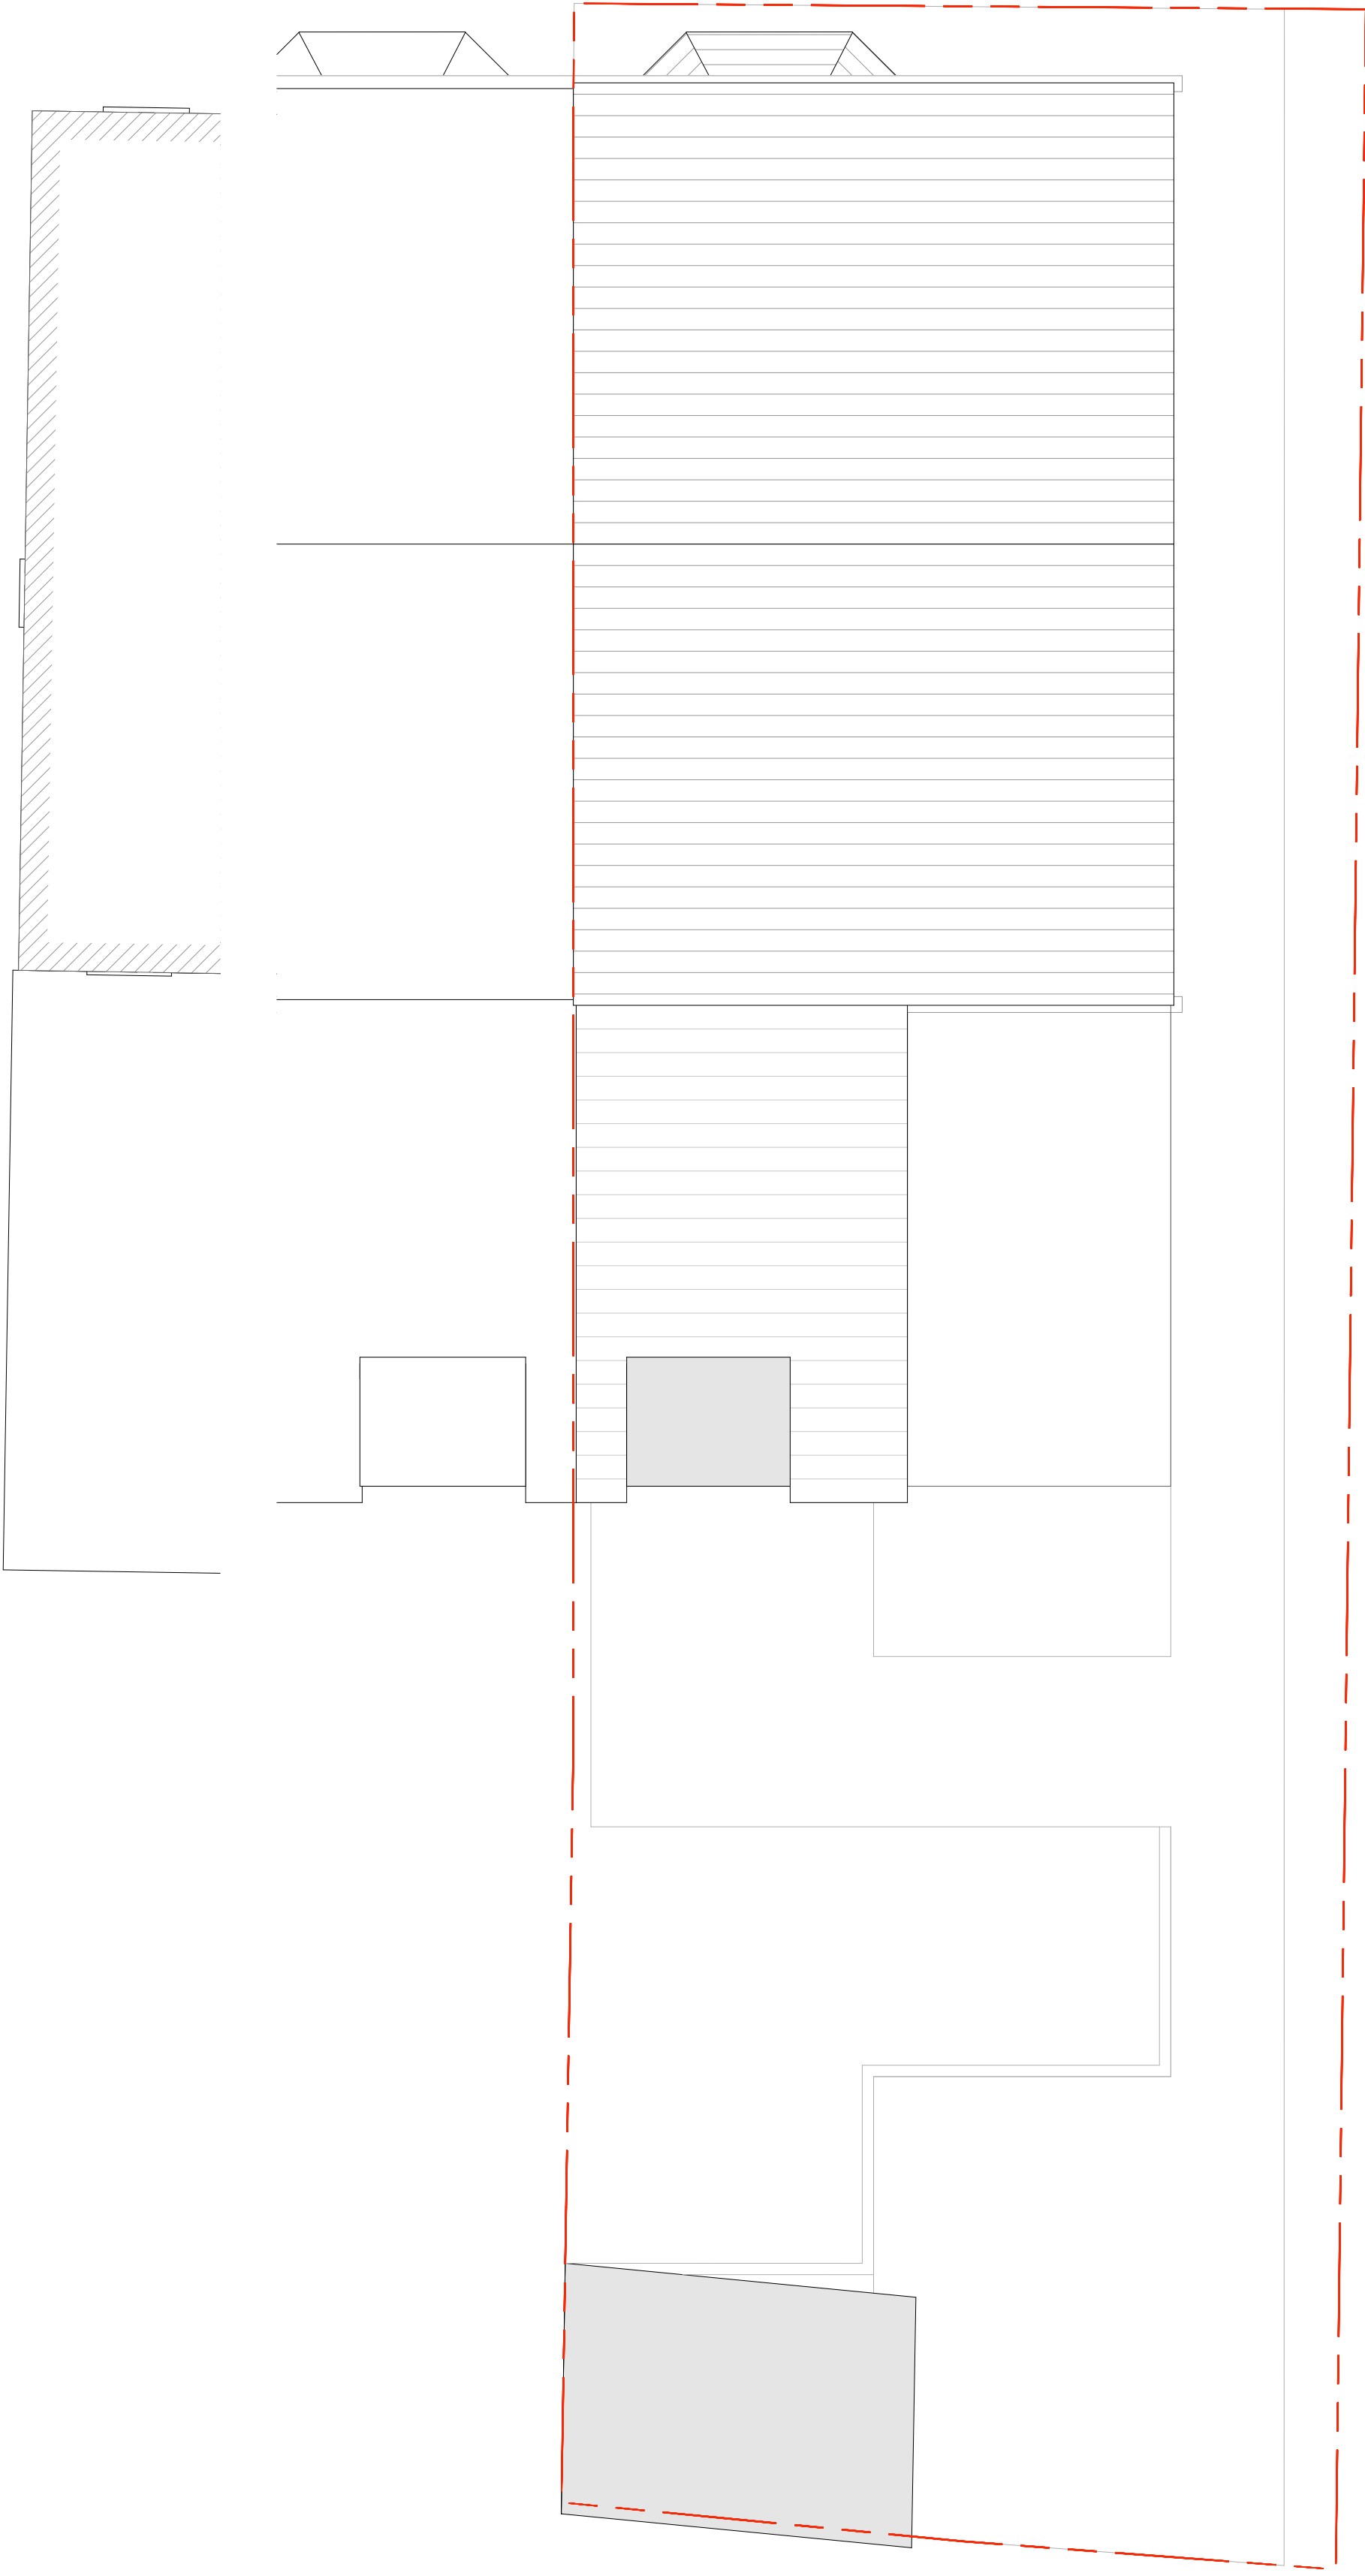

Existing Roof

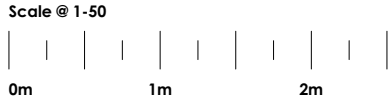

- Existing
- Proposed
- Demolished




Scale:
1:50, 1:100
Project | Drawing No:
011 | 111

Client:
Louise Campbell & Ashley Turner
Description:
Existing Plans
Drawing to be printed at A1

Address:
**3 King's Rd
Haywards Heath
West Sussex
RH16 4EJ**

Kings Road
Project Phase:
EXISTING

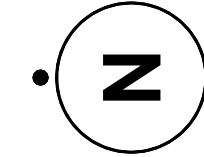

Note:
Do not scale off this drawing except for planning purposes.
Check all dimensions on site before any work commences.
All goods, materials and workmanship must conform to current building regulations, British standards and codes of practice.
Copyright of this drawing is to be retained by Baba Atelier and must not be reproduced without written consent from the studio.