


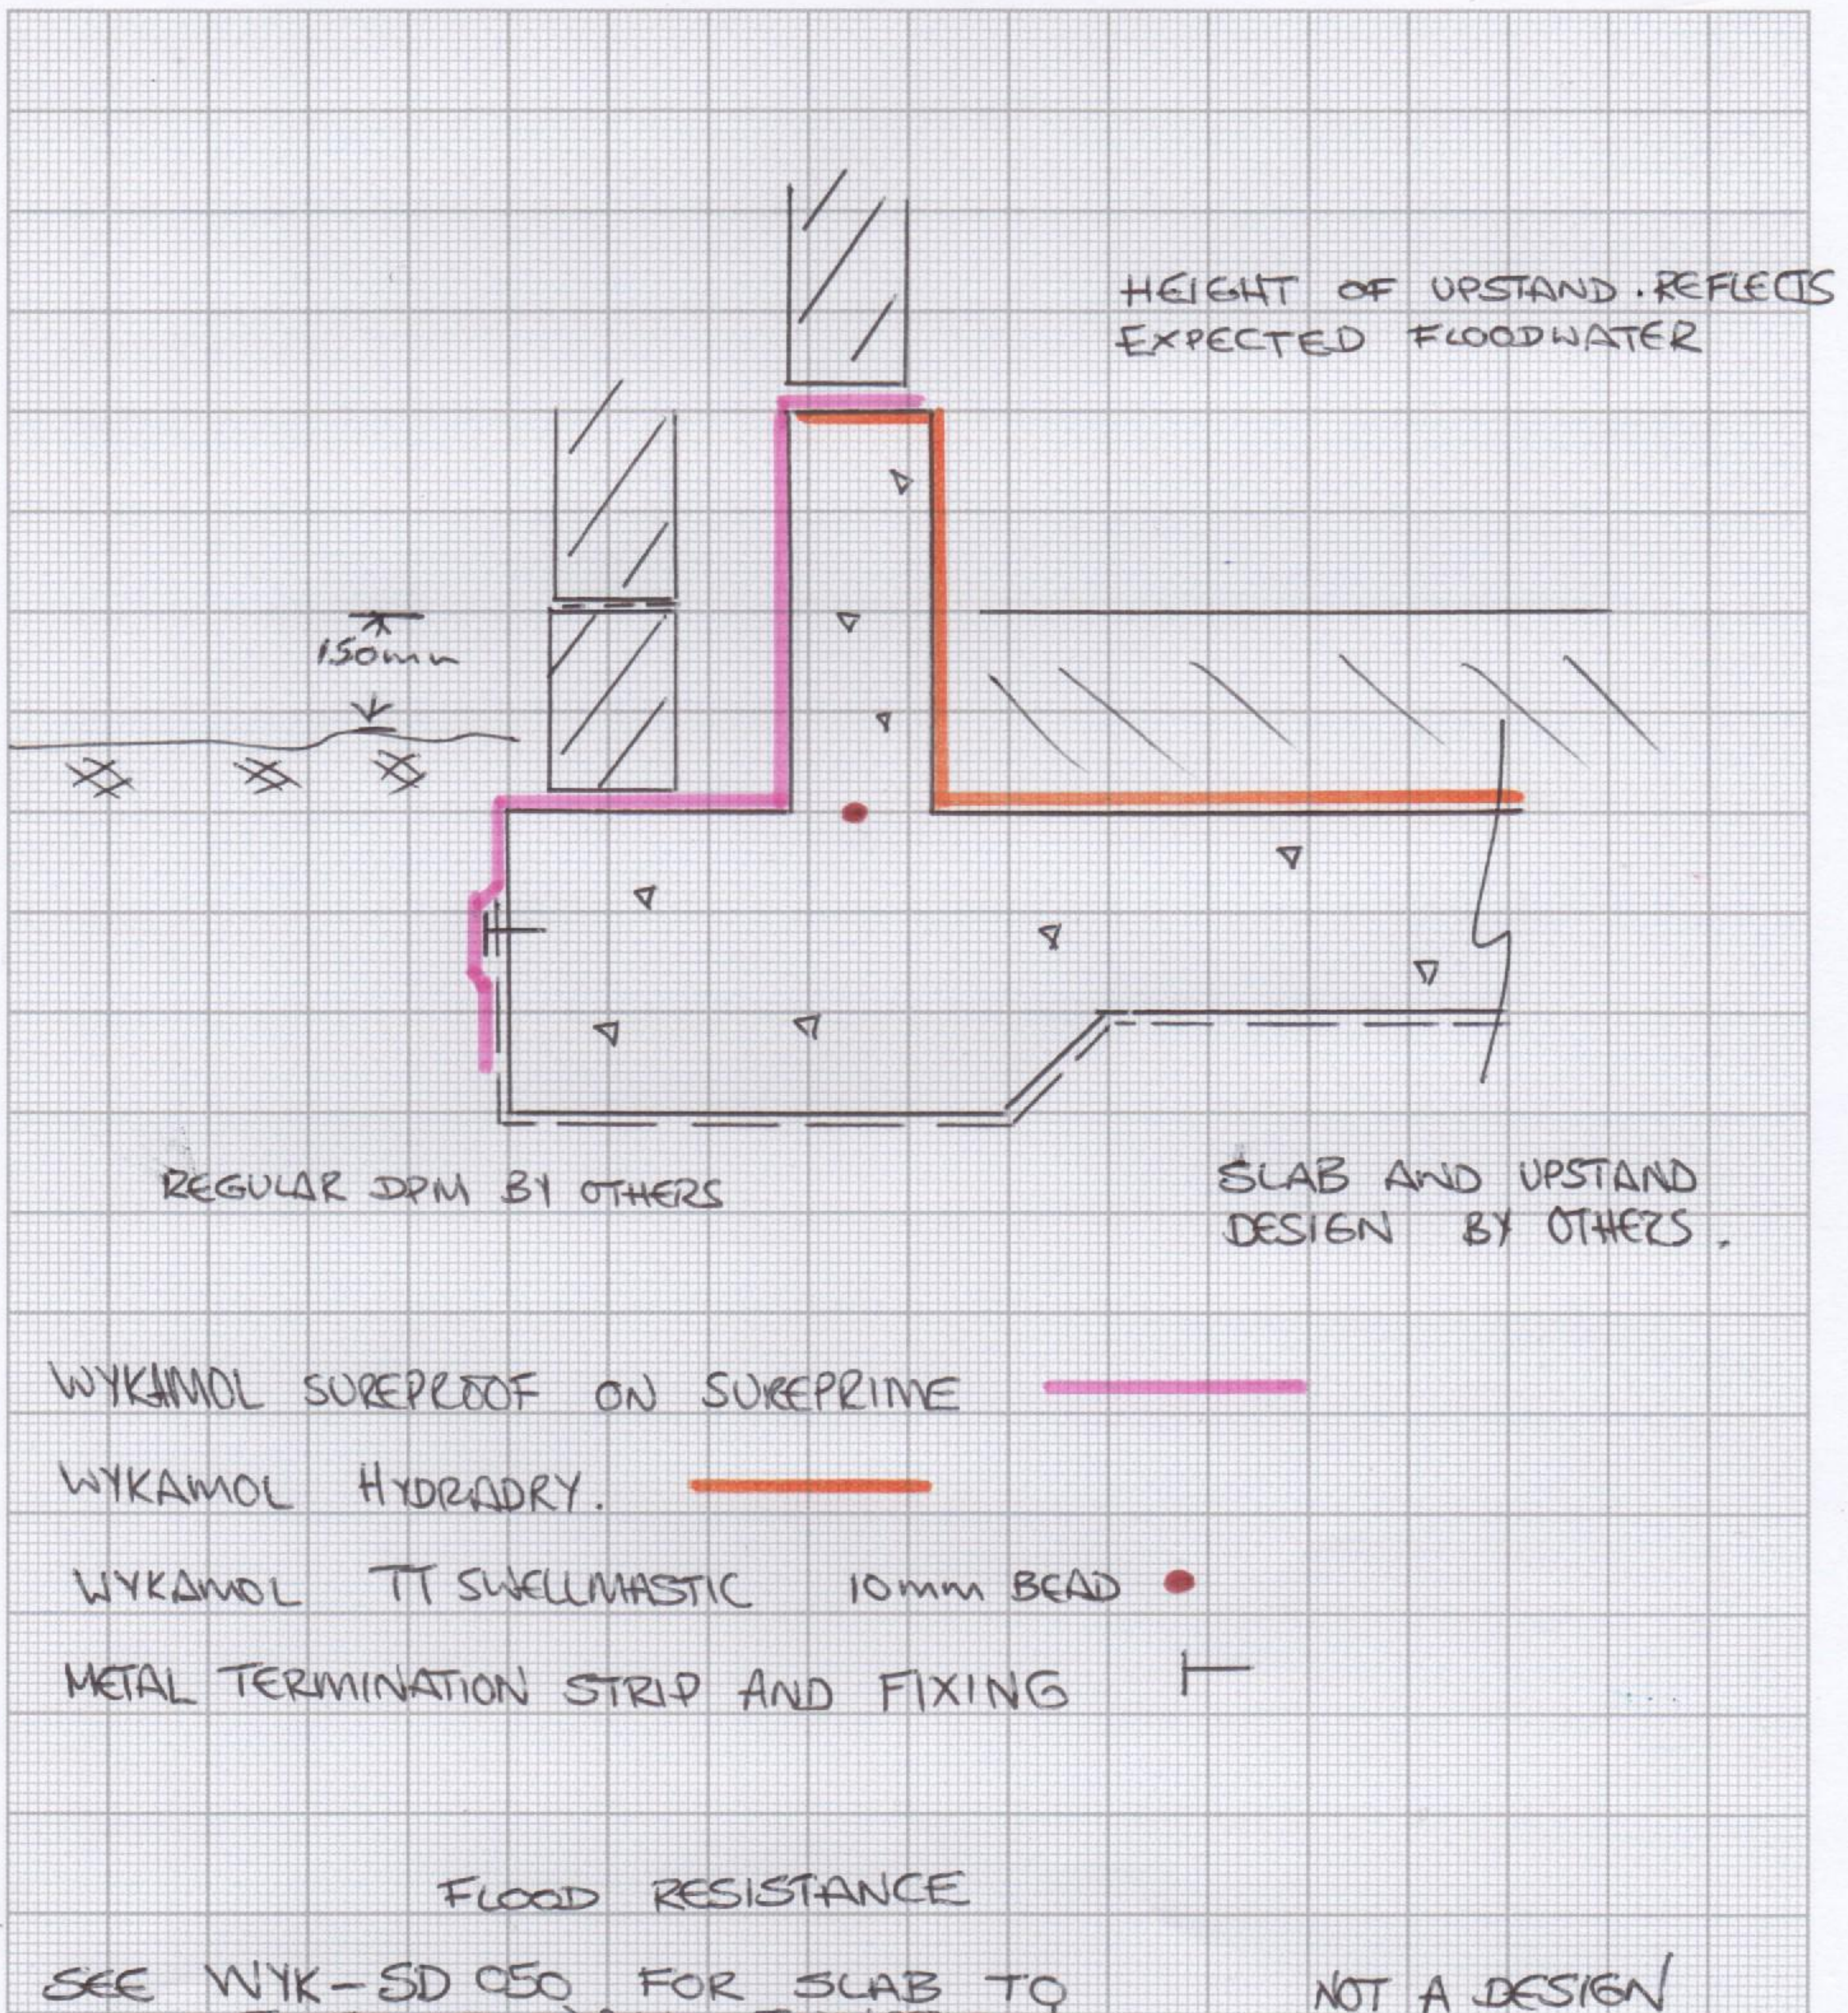

- | | | |
|---|--|--|
| ☐ D.P.C Injection | ☐ Waterproof Tanking | ☐ Band tanking followed up to heights in brackets with RD render. |
| ☐ Vertical D.P.C | ☐ Waterproof tanking & plaster finish | ☐ C.D.M (cavity drain membrane) Walls |
| ☐ RD render/plaster finish | ☐ Tanking to Soffit | ☐ C.D.M Floors |
| ☐ RD render/scratch finish | ☐ Waterproof screed to floor | ☐ Drainage Channel |
| ☐ Lower external ground levels | ☐ Thermal board and plaster | |

Address: PARK CENTRE BURGESS HILL Date: 26/02/25 Job No:

NB: This graph pad is supplied by Wykamol for use by any professional and does not purport ownership of the drawings or designs, nor does it mean that Wykamol has been involved in the development of said drawings or designs. The user of this graph pad has sole responsibility for the drawings or designs it contains. For design assistance contact Wykamol directly or visit www.wykamol.com and view our technical drawings library.