

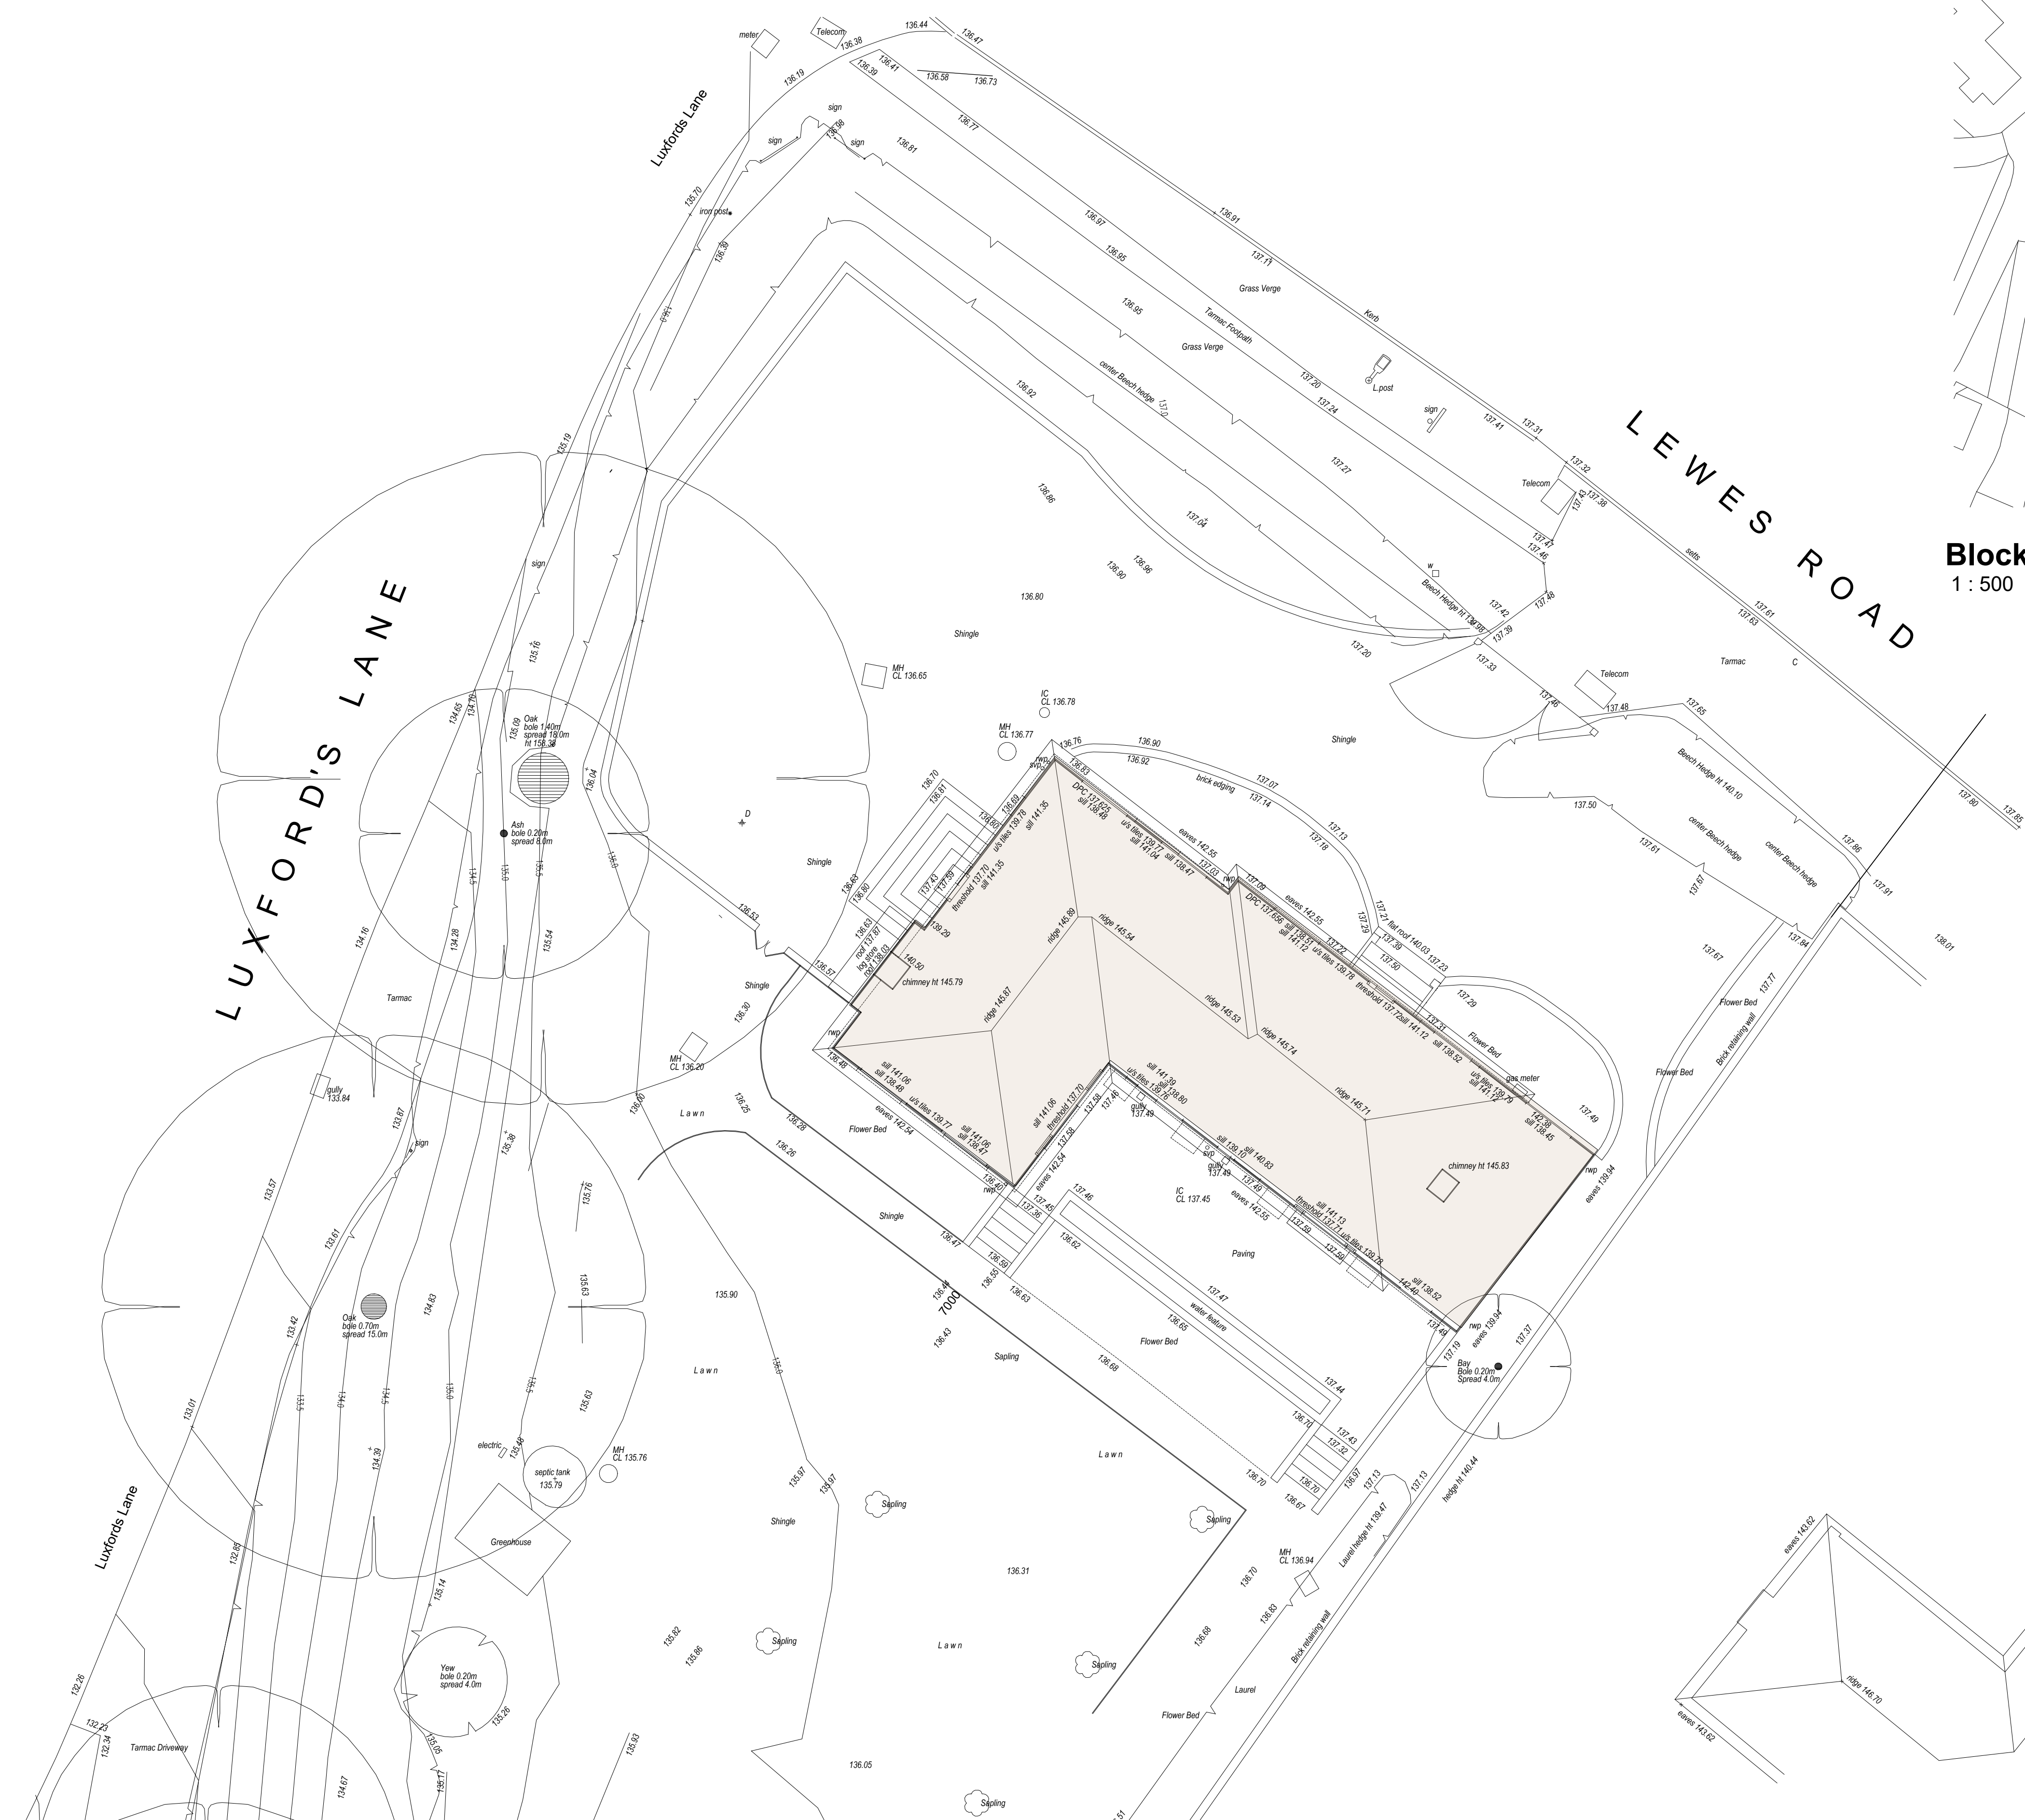


Site as Existing
1 : 100

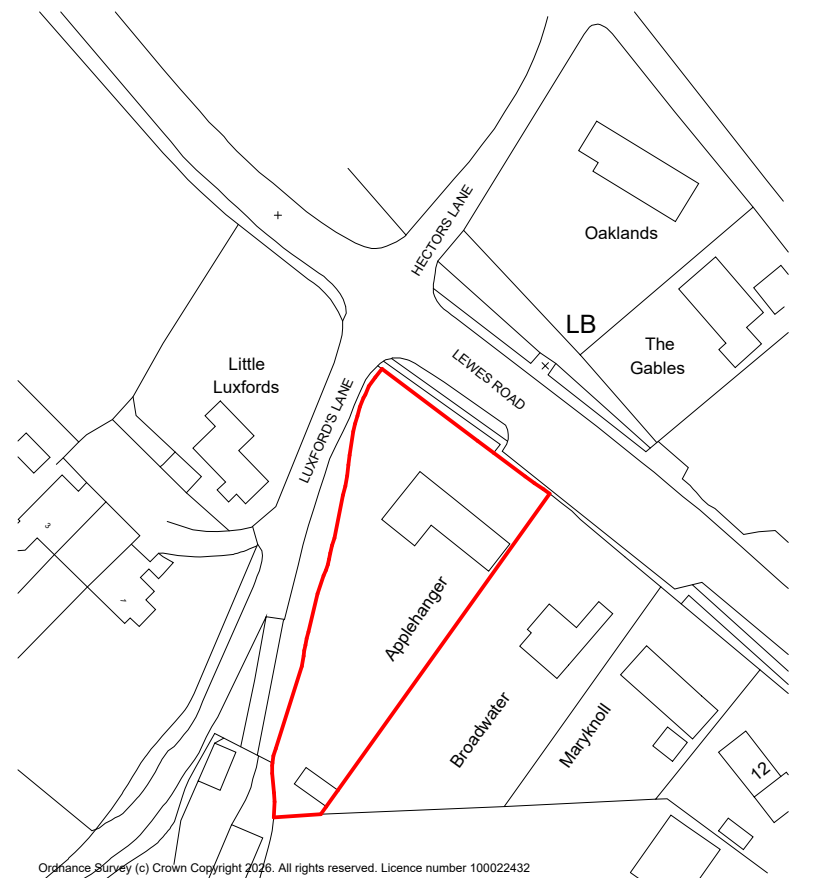

Block Plan
1 : 500

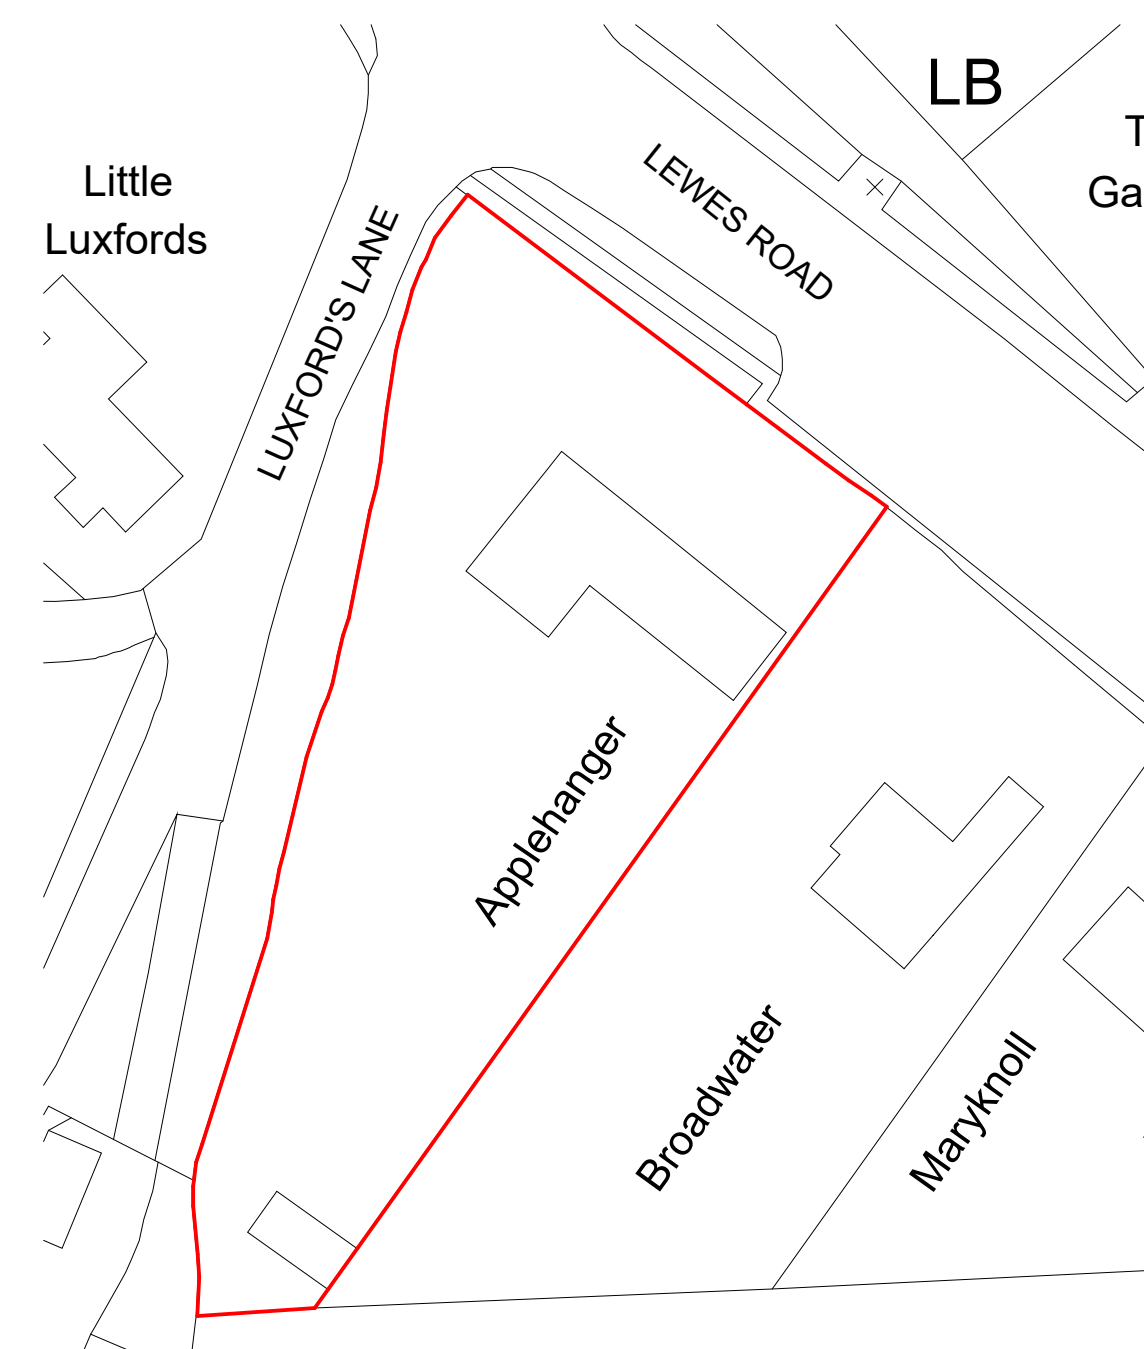

Site Location
1 : 1250

A		16/04/26	Updated	
Revision Number		Revision Date		Revision Description
Revision Schedule				
 Rubix Planning				
 info@rubixplanning.com				
 Call Us: 0333 444 0208				
 www.rubixplanning.com				
Registered Company in England & Wales. Company Number: 1163434 Registered Office: Marine House 151 Western Road, Haywards Heath, West Sussex RH16 3LH				
client:		Mr Kemp		
project:		Garage		
site:		Applehanger Lewes Road East Grinstead RH19 3SX		
drawing:				
Drawings as Existing				
scale: As indicated		size: A1	by: TC	
project: 2431		dwg: 01	rev: A	