


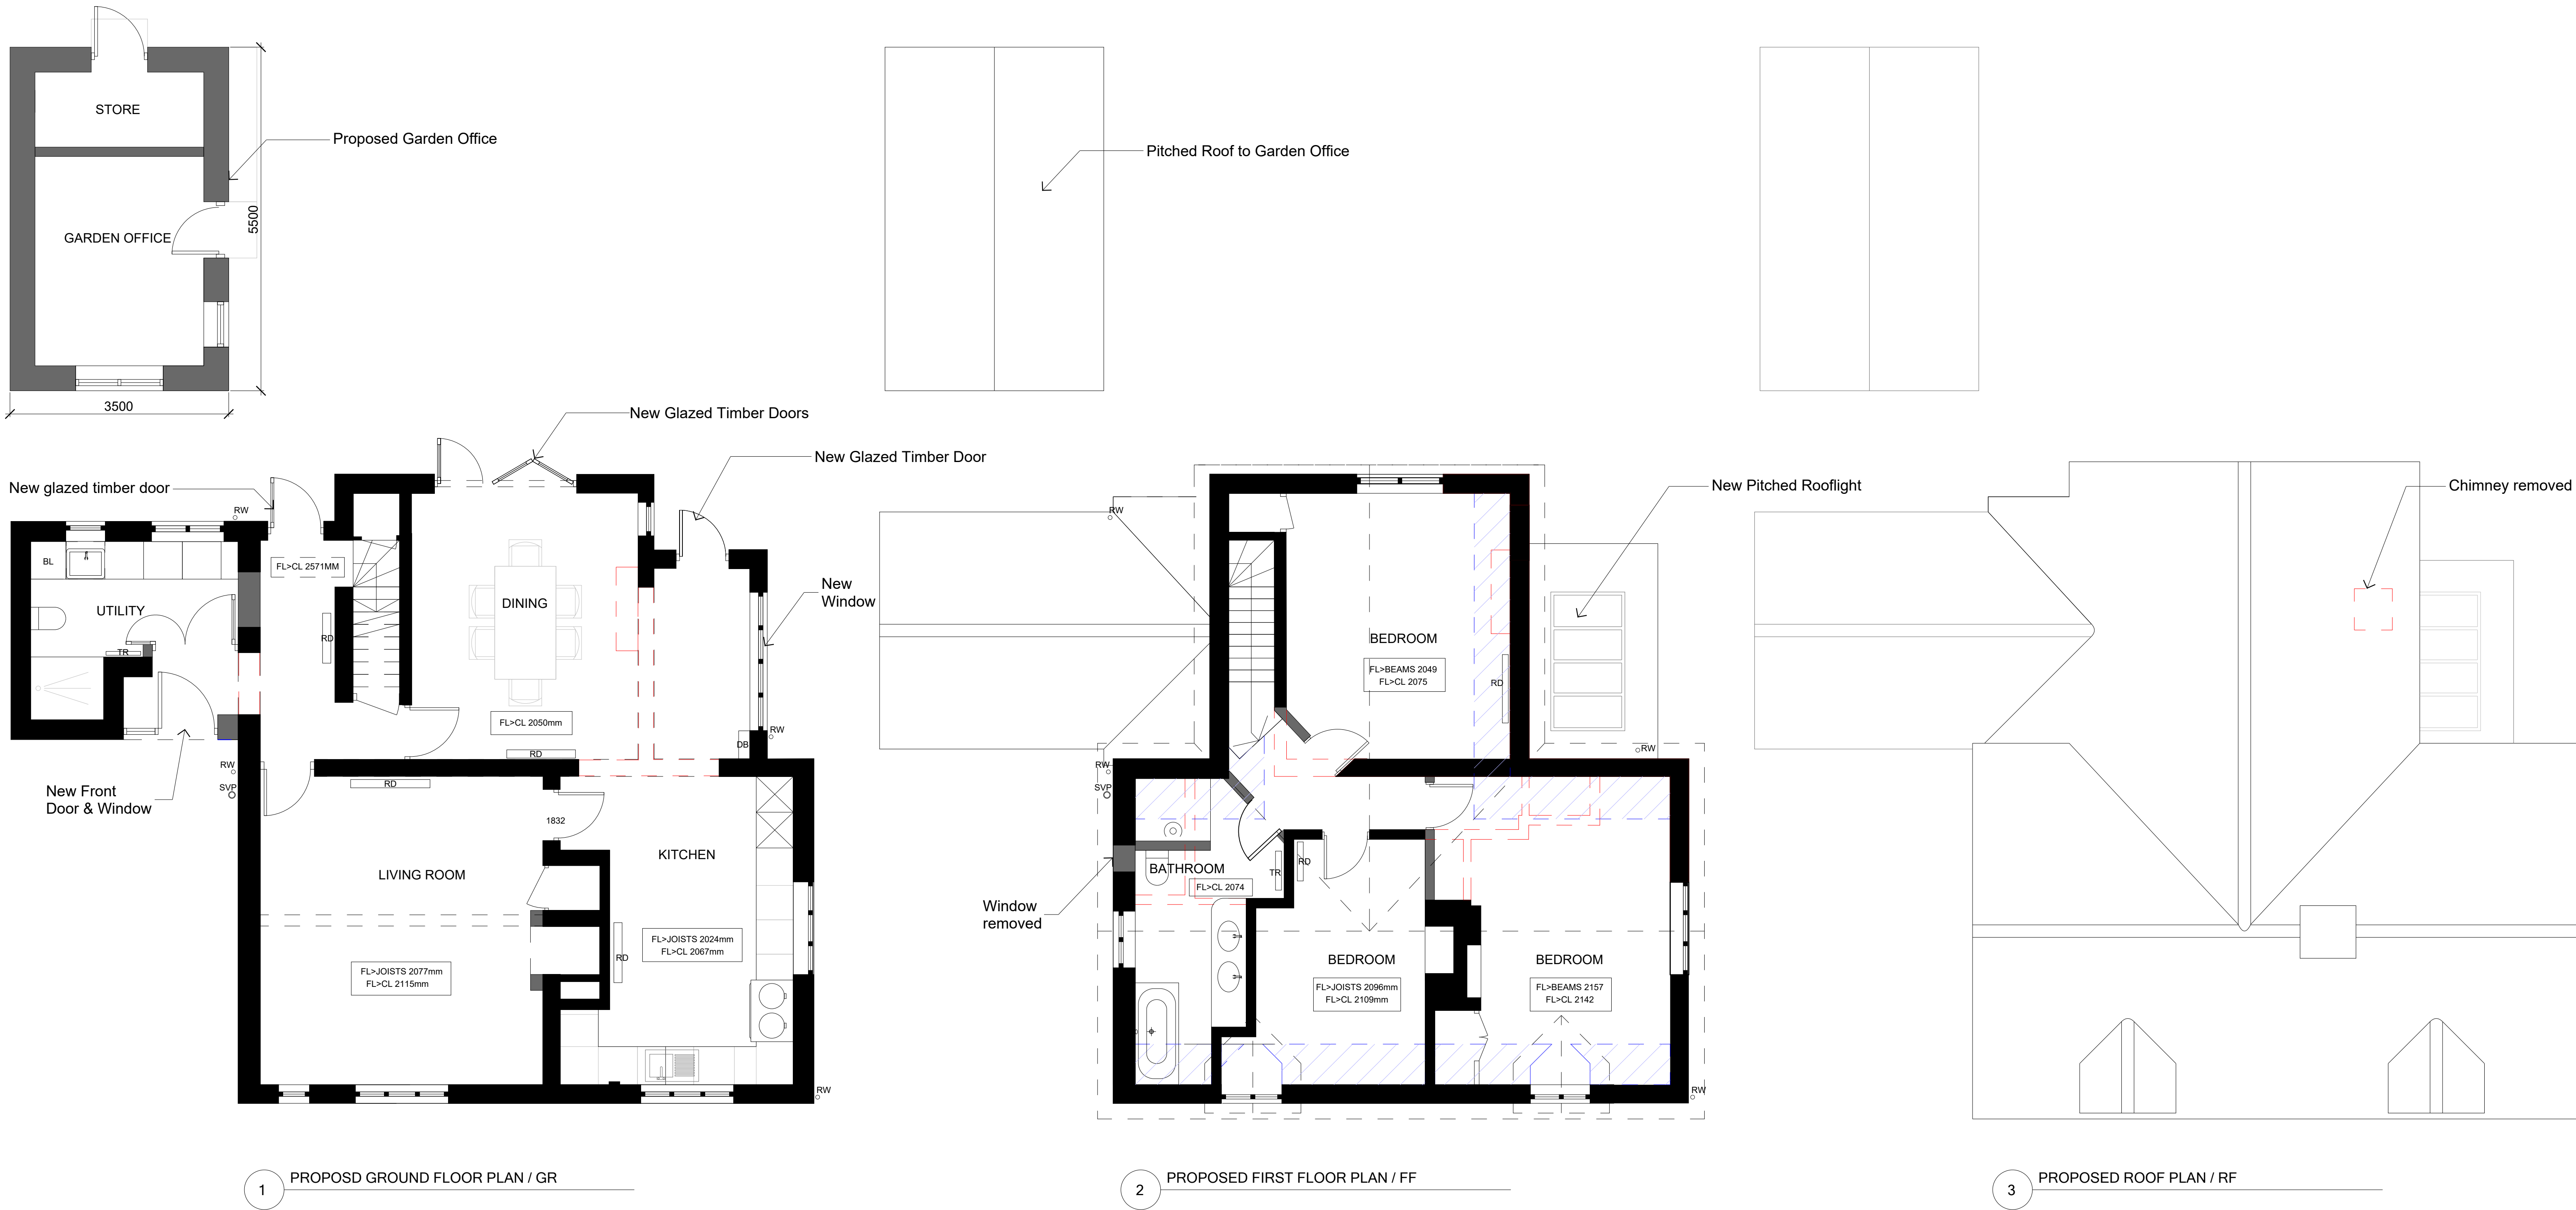

KEY EXISTING WALL PROPOSED WALL RESTRICTED HEAD-HEIGHT DEMOLISHED		NOTES SCALING FOR PLANNING PURPOSES ONLY. ALL DIMENSIONS TO BE CHECKED ON SITE. WORK TO BE CARRIED OUT IN ACCORDANCE WITH BYE-LAWS AND REGULATIONS OF LOCAL AUTHORITIES AND STATUTORY UNDERTAKERS. THIS DRAWING MAY INCORPORATE INFORMATION FROM OTHER PROFESSIONALS. FORD REXHEPI CANNOT ACCEPT RESPONSIBILITY FOR THE INTEGRITY AND ACCURACY OF SUCH INFORMATION. DRAWINGS, SPECIFICATIONS AND SCHEDULES ARE TO BE READ IN CONJUNCTION WITH ALL RELEVANT ARCHITECTS AND CONSULTANTS DRAWINGS AND SPECIFICATIONS. PRINT PDF OF THE DWG IN ACTUAL SIZE.		0500mm1500mm4000mm Scale Bar in mm at A1 N		<table><tr><th>REV</th><th>NOTES</th><th>DATE</th><th>BY:</th></tr><tr><td>-</td><td>-</td><td>-</td><td>-</td></tr></table>		REV	NOTES	DATE	BY:	-	-	-	-	STATUS PLANNING PROJECT HIGHBROOK COTTAGE RH17 6SS TITLE PROPOSED PLANS SCALE AT A1: 1:50 SCALE AT A3: 1:100		ANDRE FORD ARCHITECT Hoathly Hill West Hoathly RH19 4SJ t +44 (0)7732089521 w andreford.co.uk e info@andreford.co.uk DWG NUM HC-102 REV -	
REV	NOTES	DATE	BY:																
-	-	-	-																