


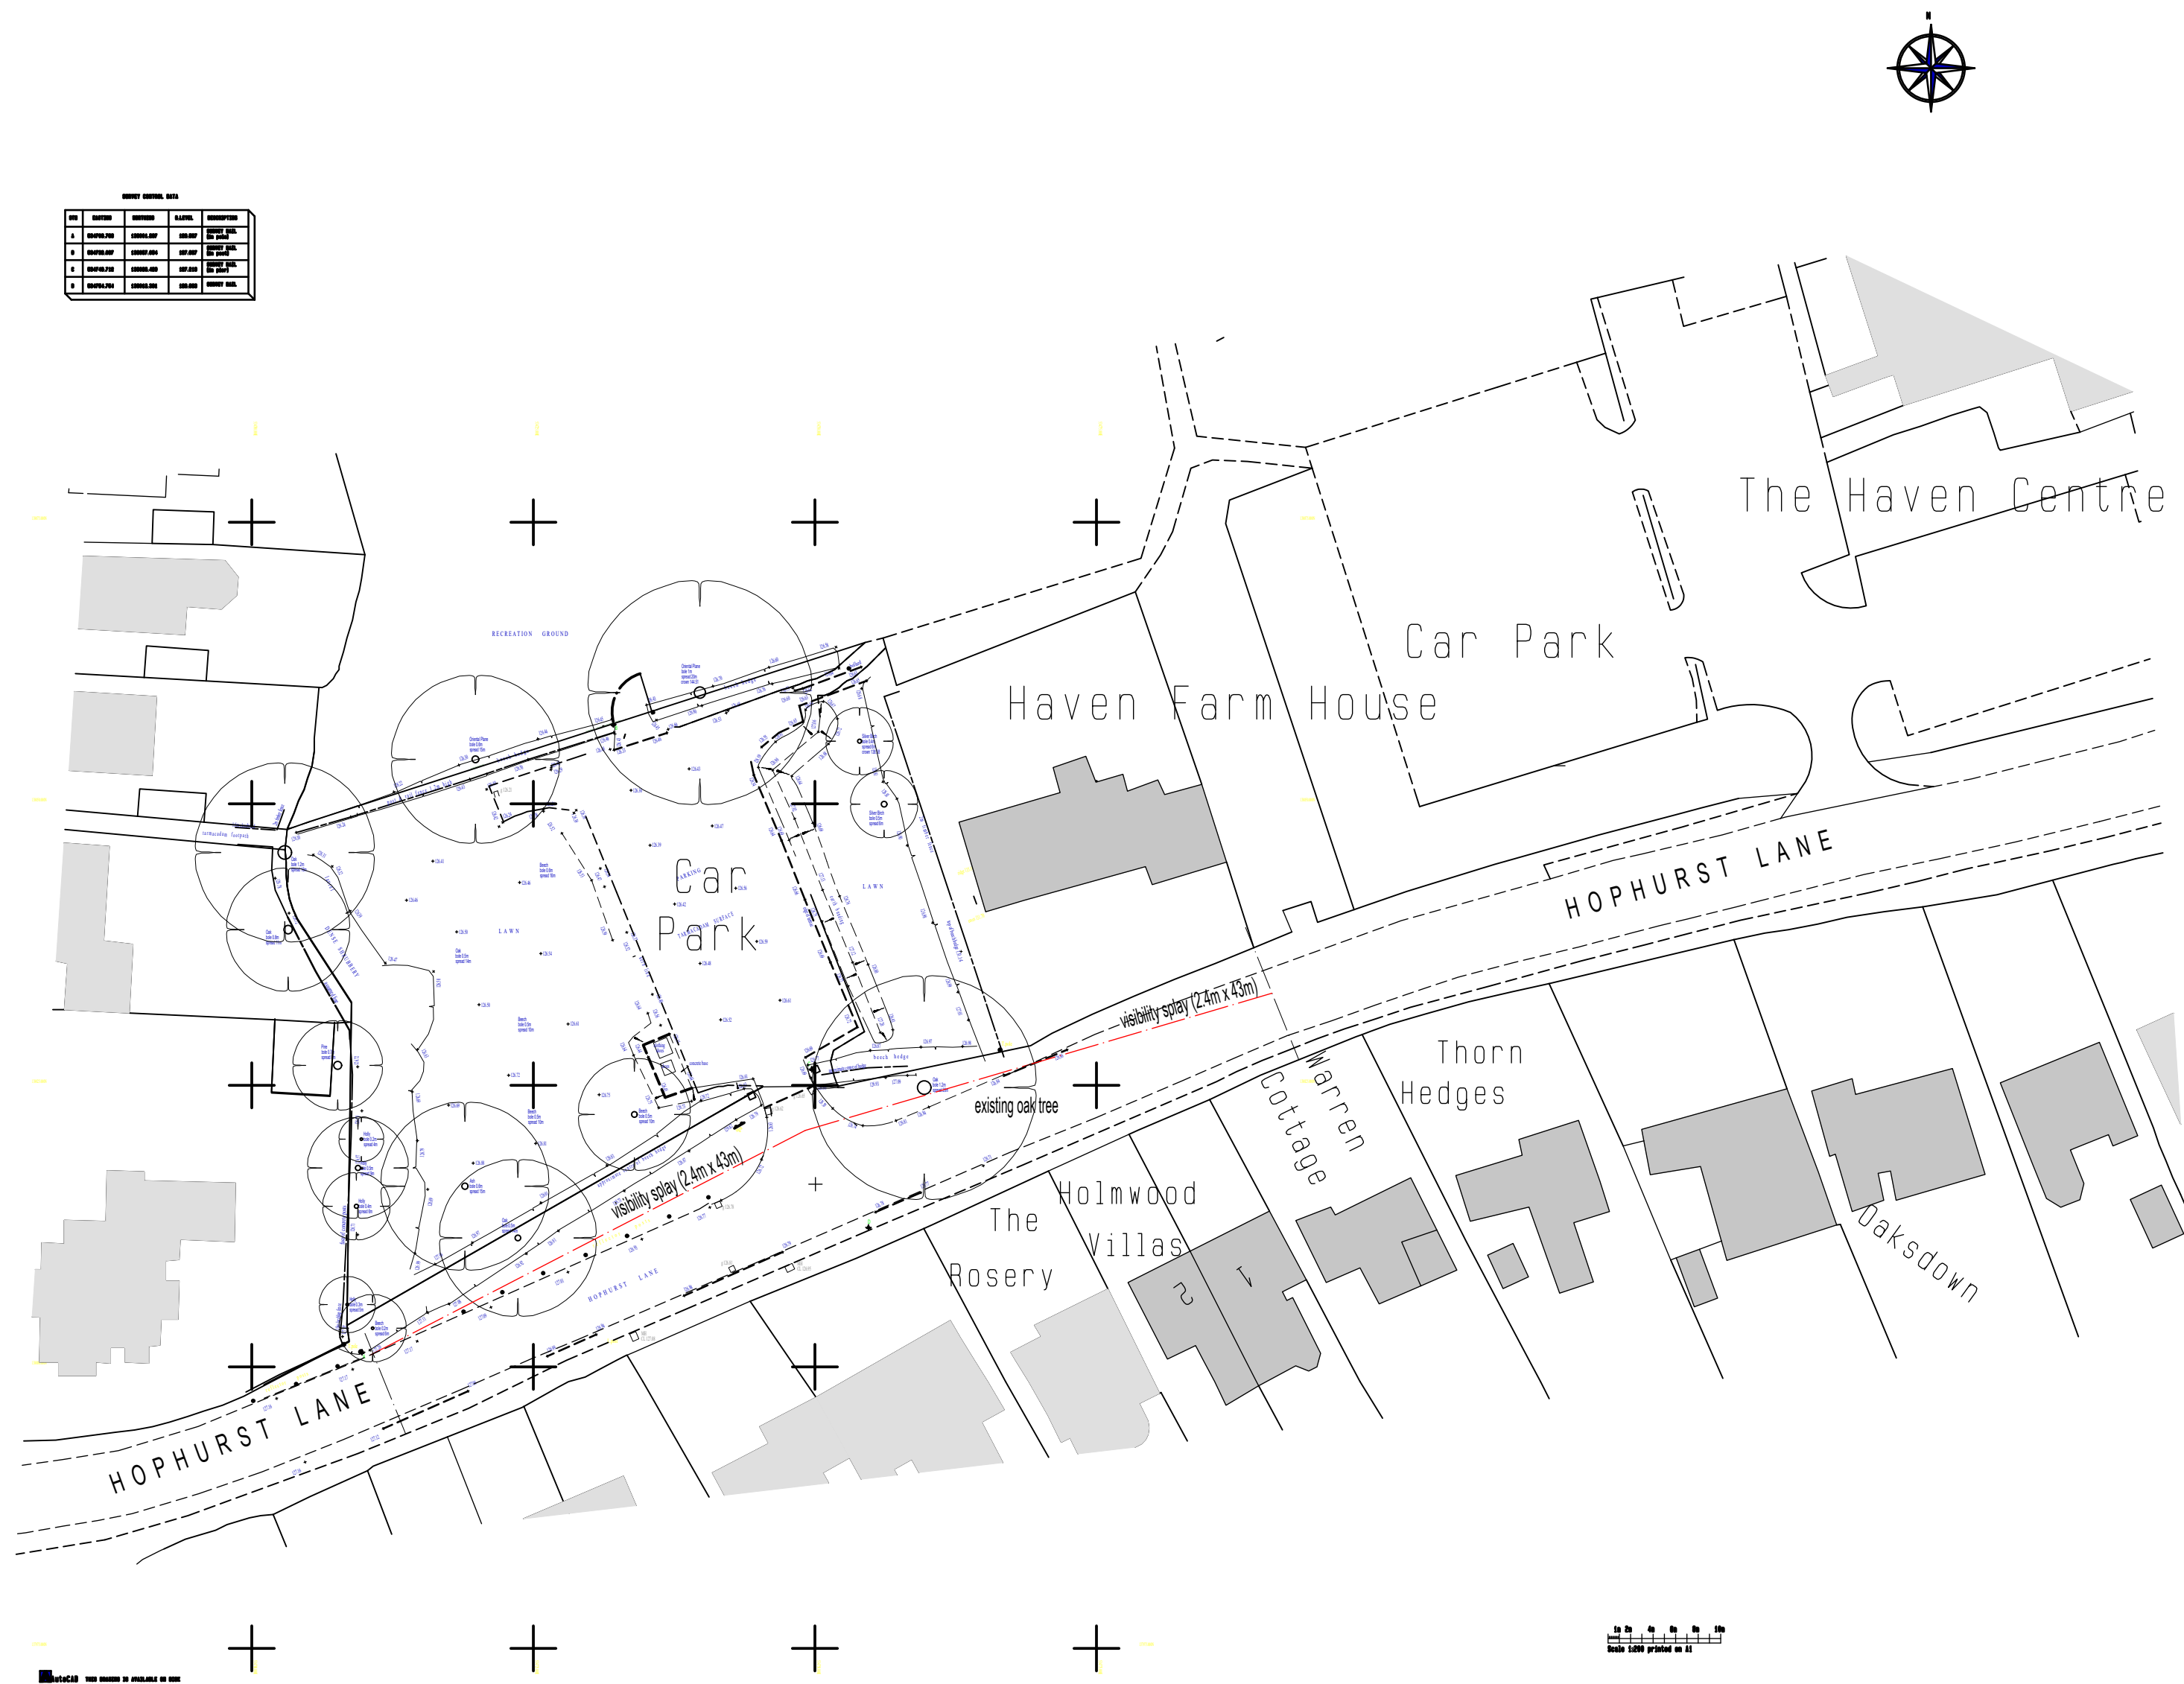

REVISIONS				
NO.	DATE	BY	CHKD.	DESCRIPTION
1	14-08-2019	I.A.H.		ISSUED FOR PERMIT
2	14-08-2019	I.A.H.		ISSUED FOR PERMIT
3	14-08-2019	I.A.H.		ISSUED FOR PERMIT
4	14-08-2019	I.A.H.		ISSUED FOR PERMIT
5	14-08-2019	I.A.H.		ISSUED FOR PERMIT

VISIBILITY SPLAYS BASED ON 30mph SPEED LIMIT
2.4m x 43m (allowing for retention of oak tree)

A		
	Date	Revisions

© copyright

Les Humphrey Associates
Architecture Chartered Surveyors Designers

The Studio - The Rocks
Ivy Dene Lane
Ashurst Wood
West Sussex RH19 3TN
telephone: 01342 315206 fax: 01342 313984
email: les@leshumphreyassociates.co.uk



Client
The Trustees of the Crawley Down Village Hall

Job Title
Proposed New / Replacement Village Hall
Adjacent to Haven Farmhouse,
Hophurst Lane,
Crawley Down,
West Sussex,
RH10 4LJ

Drawing Title

Drawing to Indicate Visibility Splays at
Existing Car Park Access

Scale 1:500

Date 14-08-2019 Drawn by I.A.H.

Drg. No. 190718 - 08 Rev