


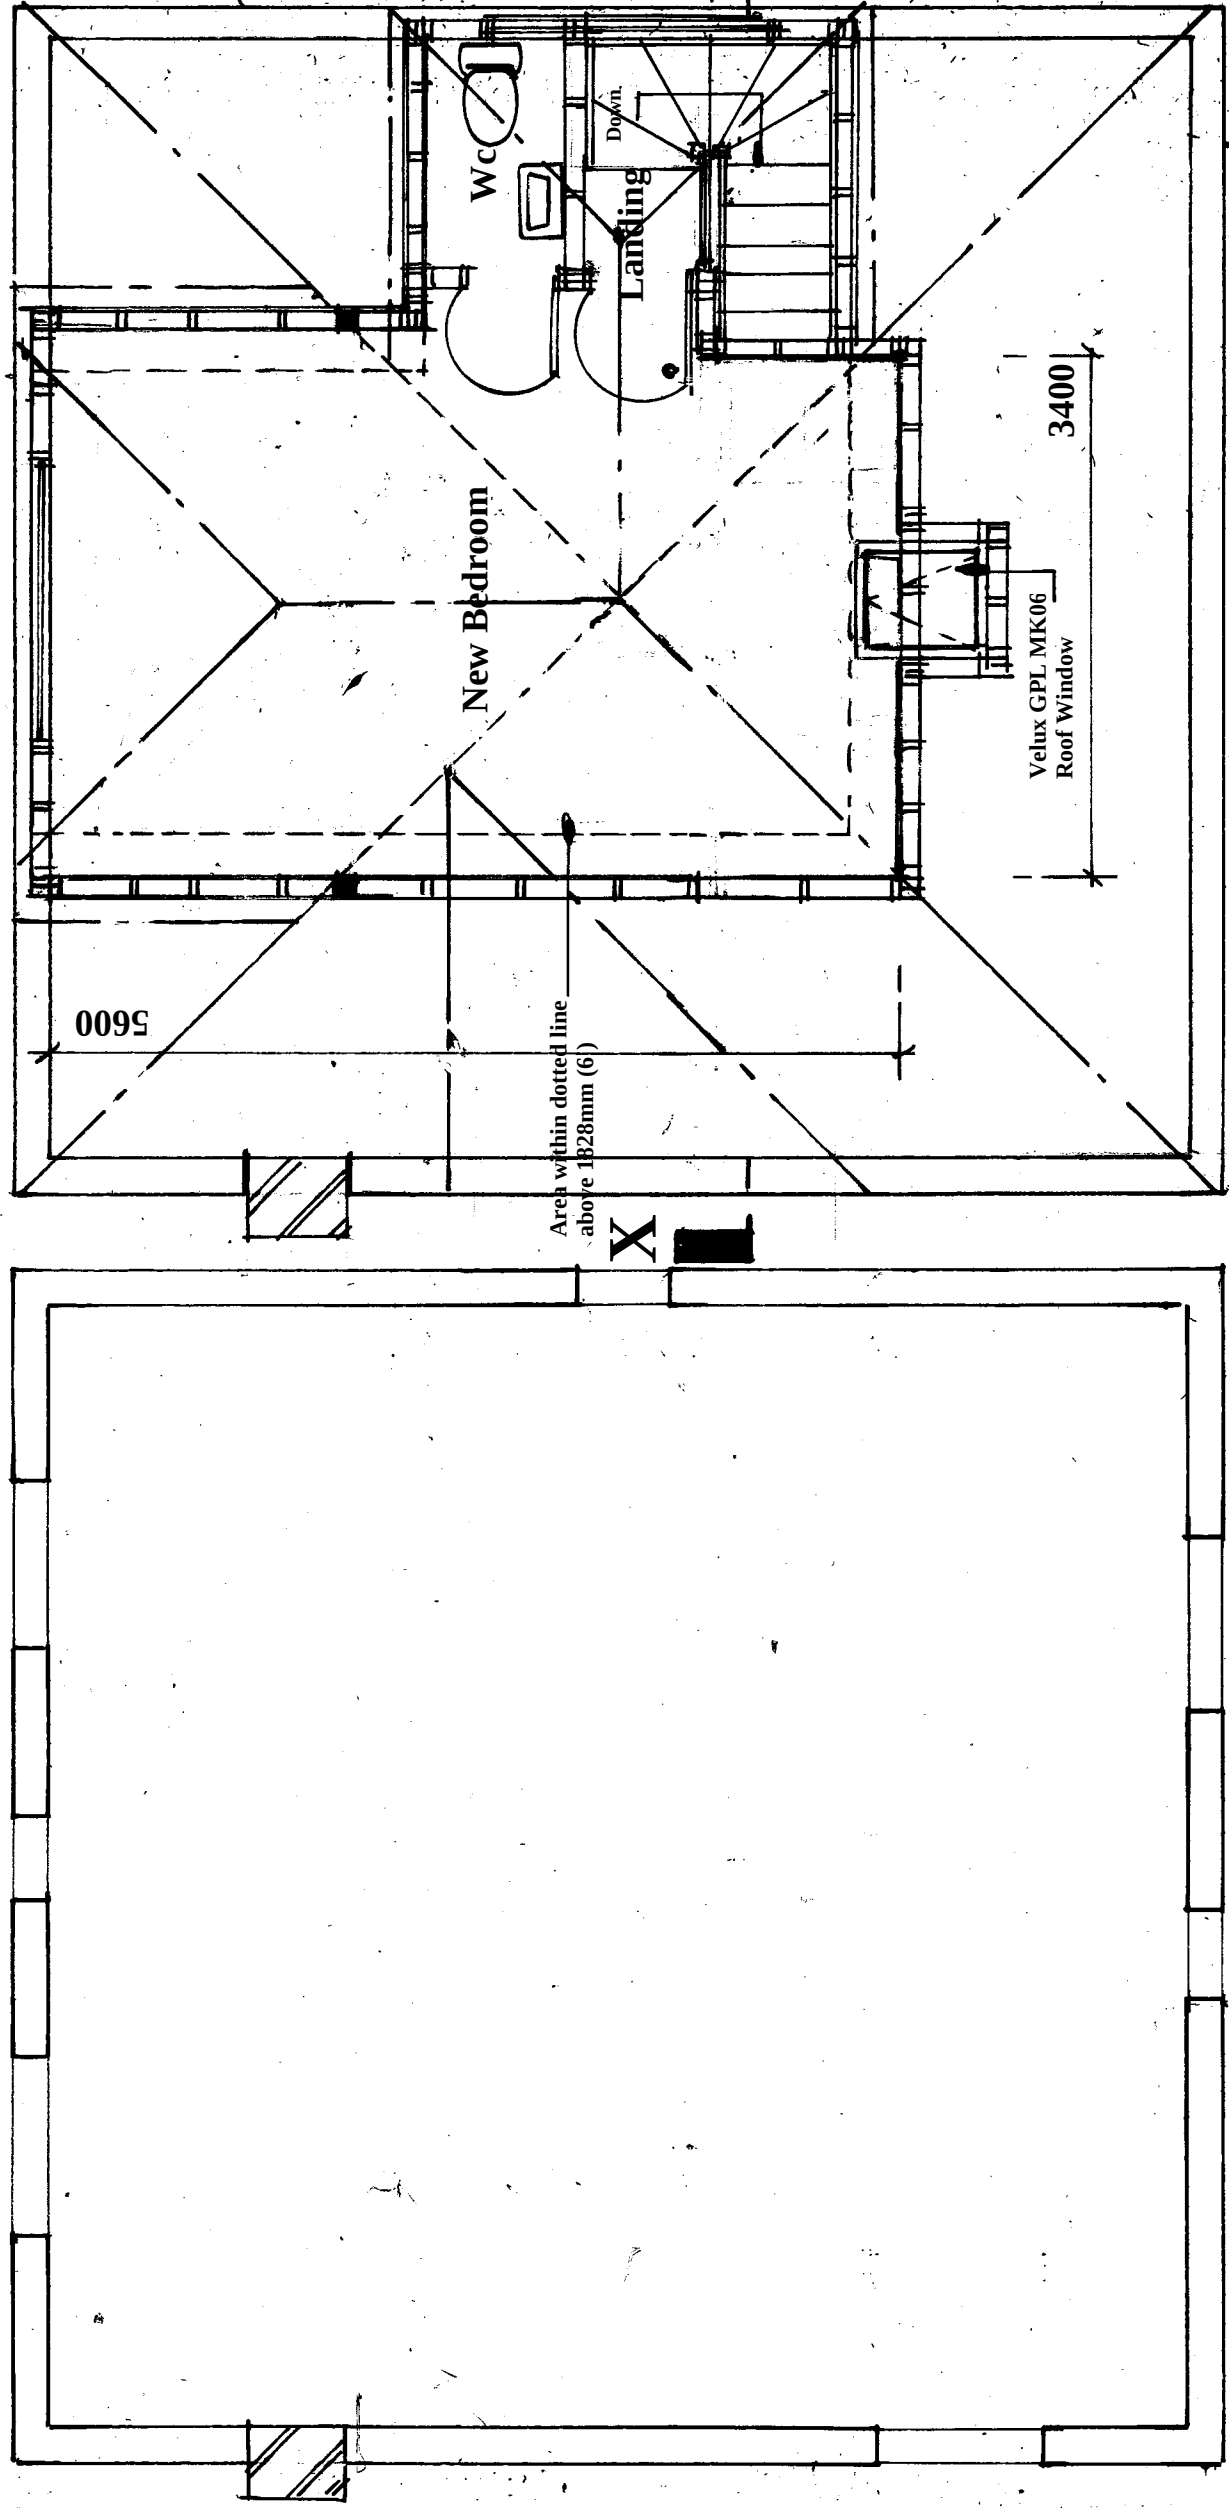

Proposed Joist Layout

Proposed Loft Room

DWG NO.	S13014/2	REV.
---------	----------	------