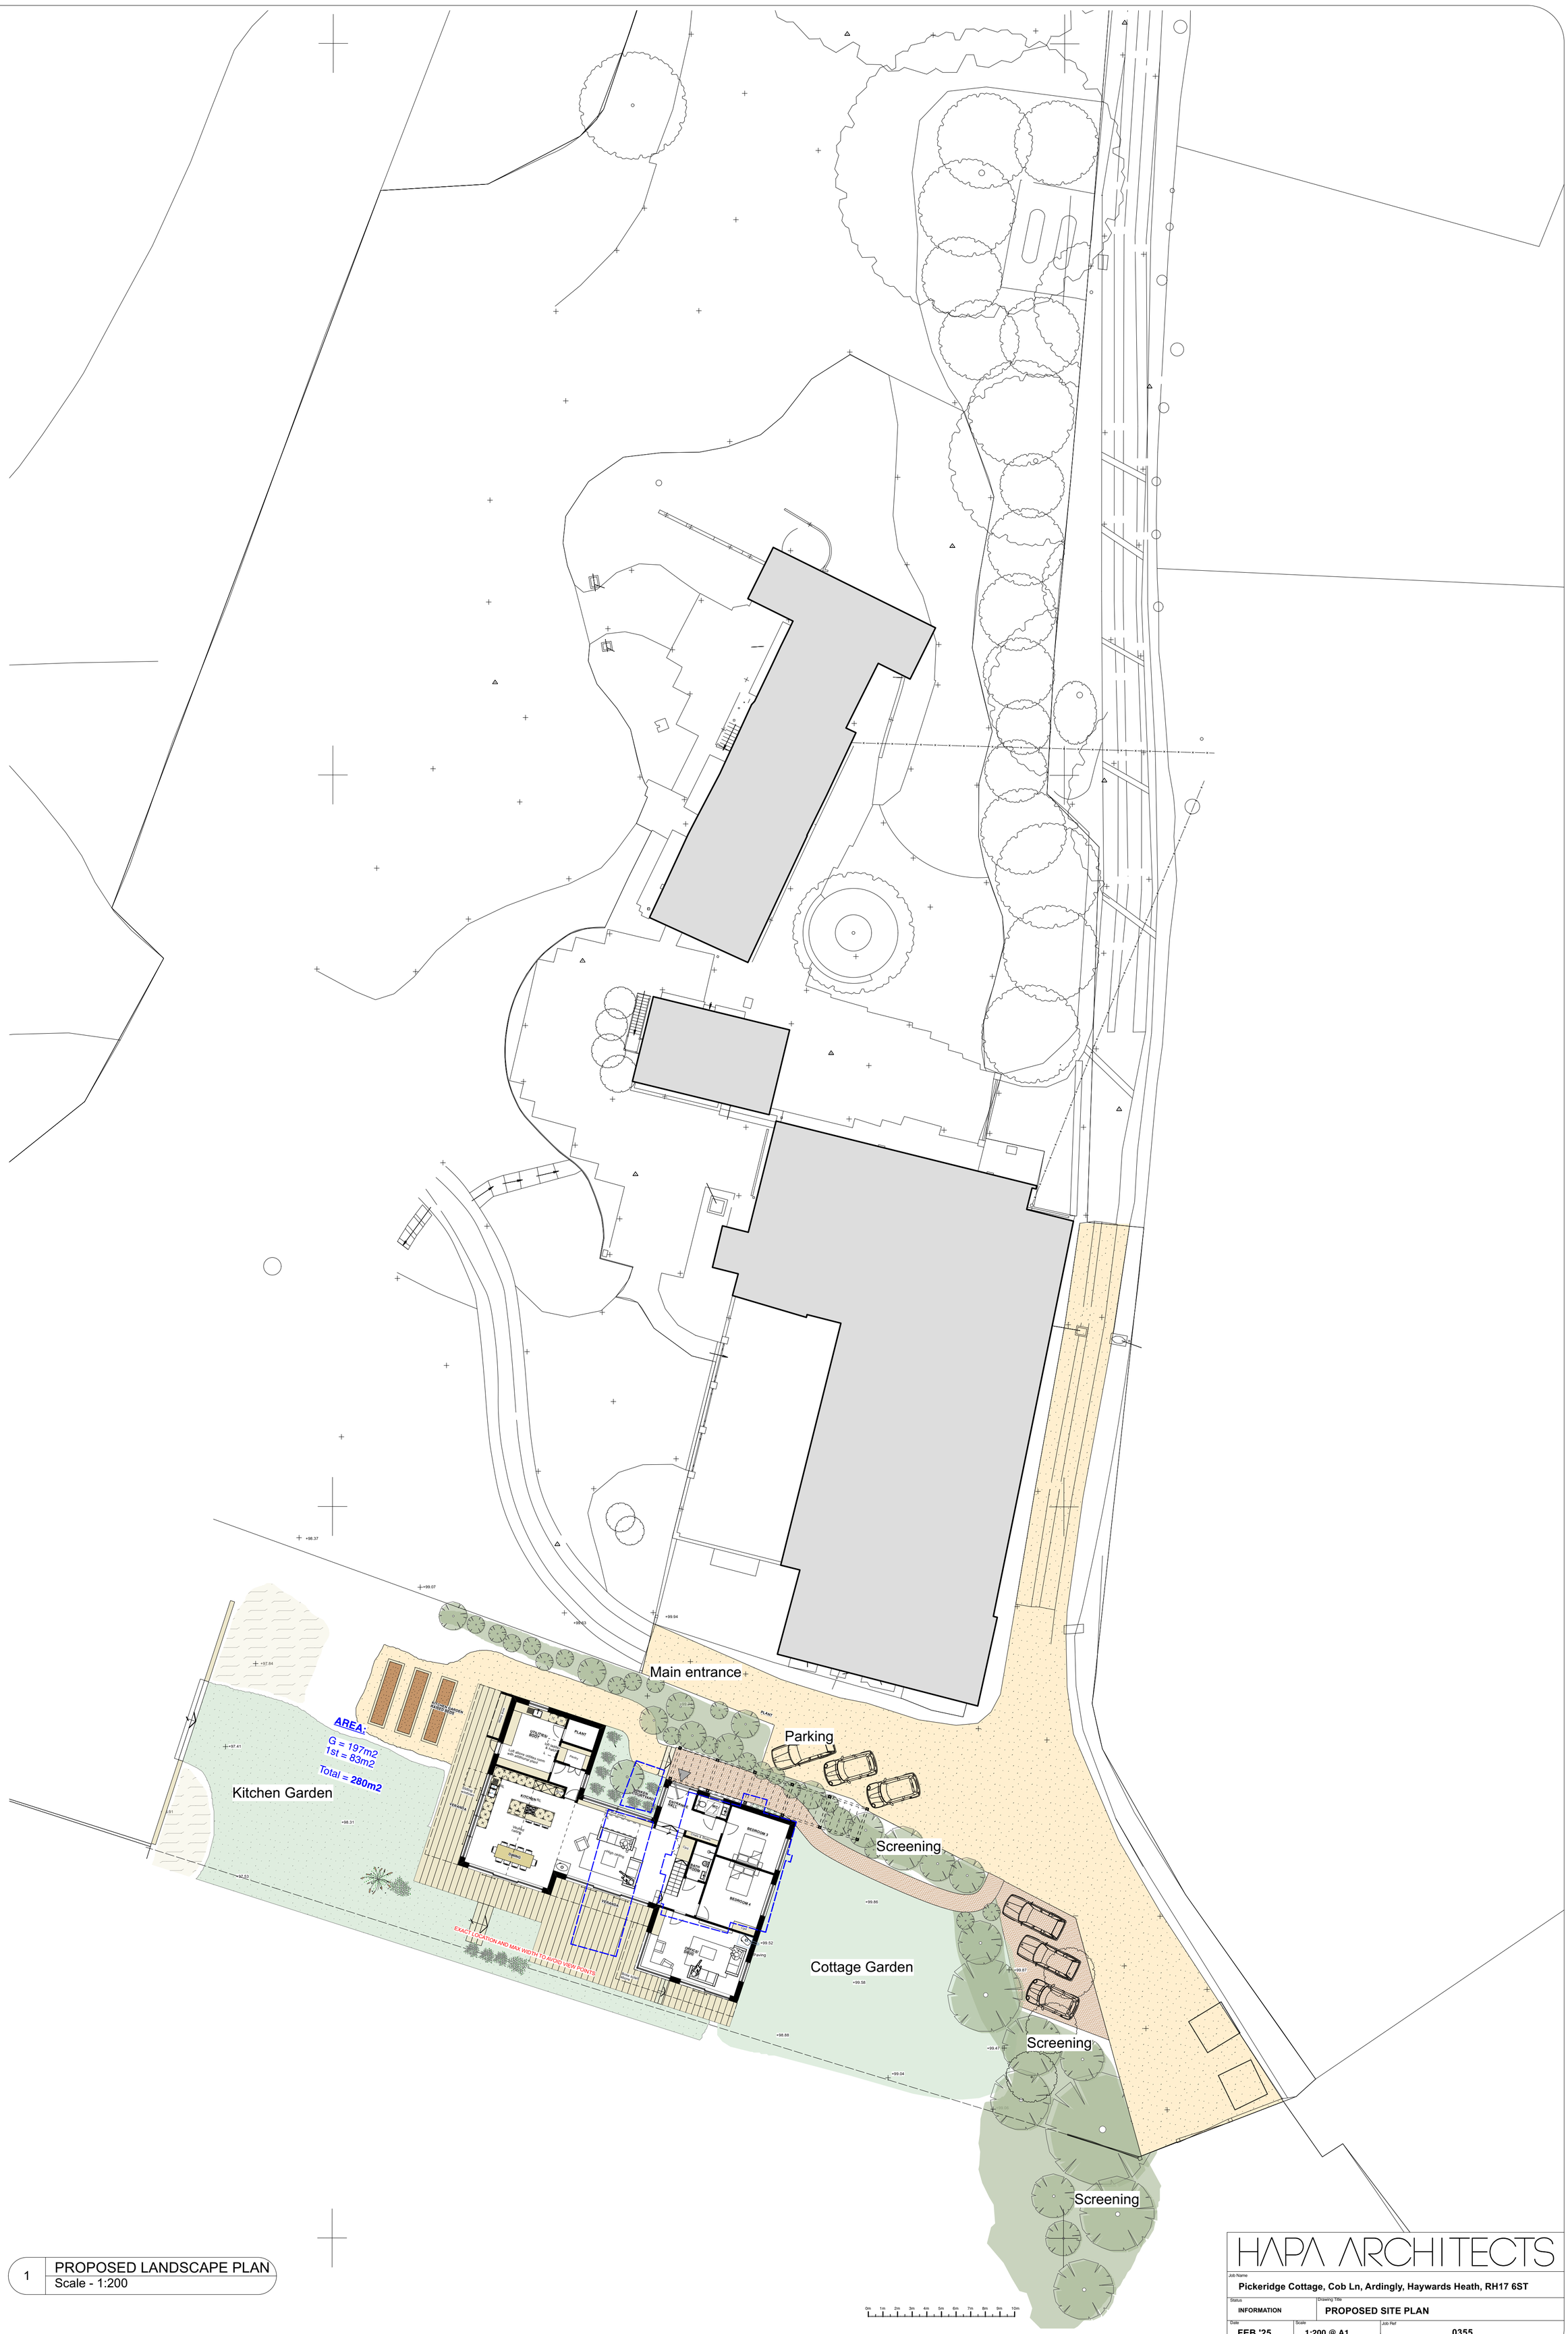

1 PROPOSED LANDSCAPE PLAN
Scale - 1:200

HAPA ARCHITECTS

Job Name
Pickeridge Cottage, Cob Ln, Ardingly, Haywards Heath, RH17 6ST

Status: **INFORMATION**

Drawing Title: **PROPOSED SITE PLAN**

Date: **FEB '25**

Scale: **1:200 @ A1**

Job Ref: **0355**

© All rights reserved • Do not scale off drawing
All dimensions to be checked on site
HAPA Architects Ltd. /// www.hapa-architects.co.uk

Drawing Number: **099**