


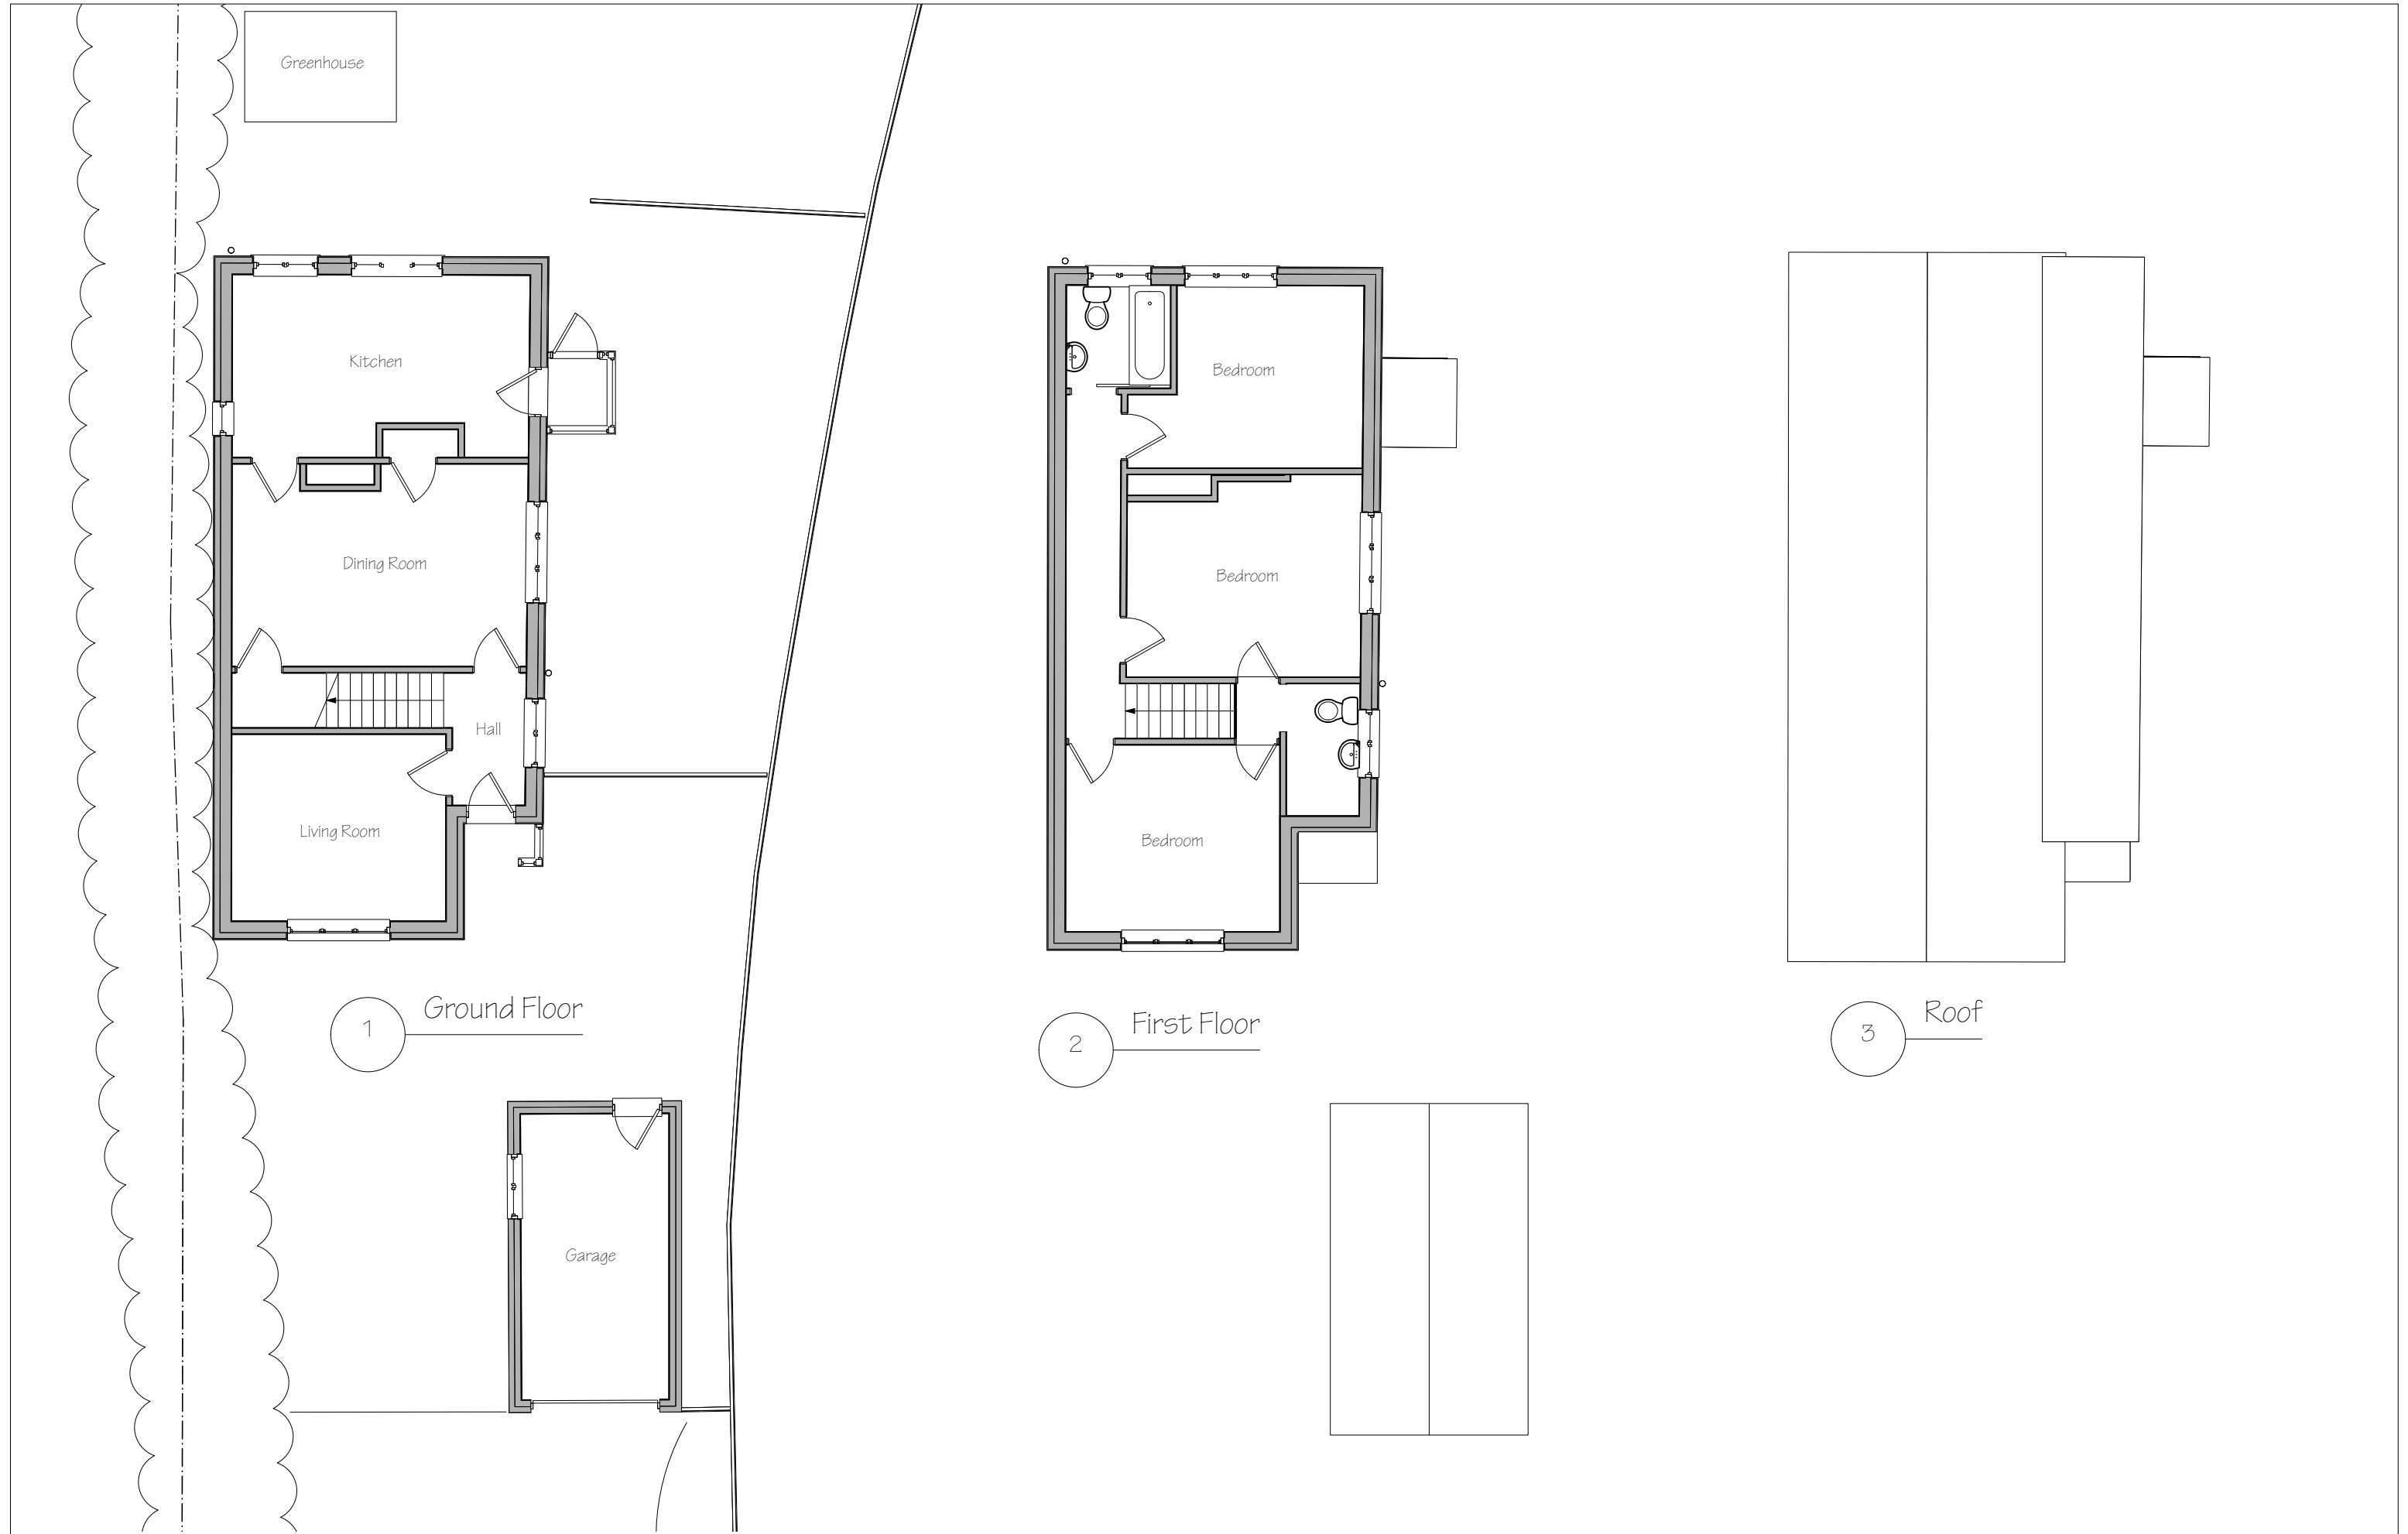

TITLE Existing Plans	DRAWING No. 4097-01	DRAWN KH	ISSUE A	DATE 01/10/2025	CLIENT Mr & Mrs Longbottom	PROJECT ADDRESS Chilcotts, Cuckfield, Haywards Heath RH17 5BZ	SCALE 1:100 at A3	1m2m3m4m5m	 Arkitectly hello@arkitectly.co.uk
--------------------------------	-------------------------------	--------------------	-------------------	---------------------------	--------------------------------------	--	-----------------------------	--	--