


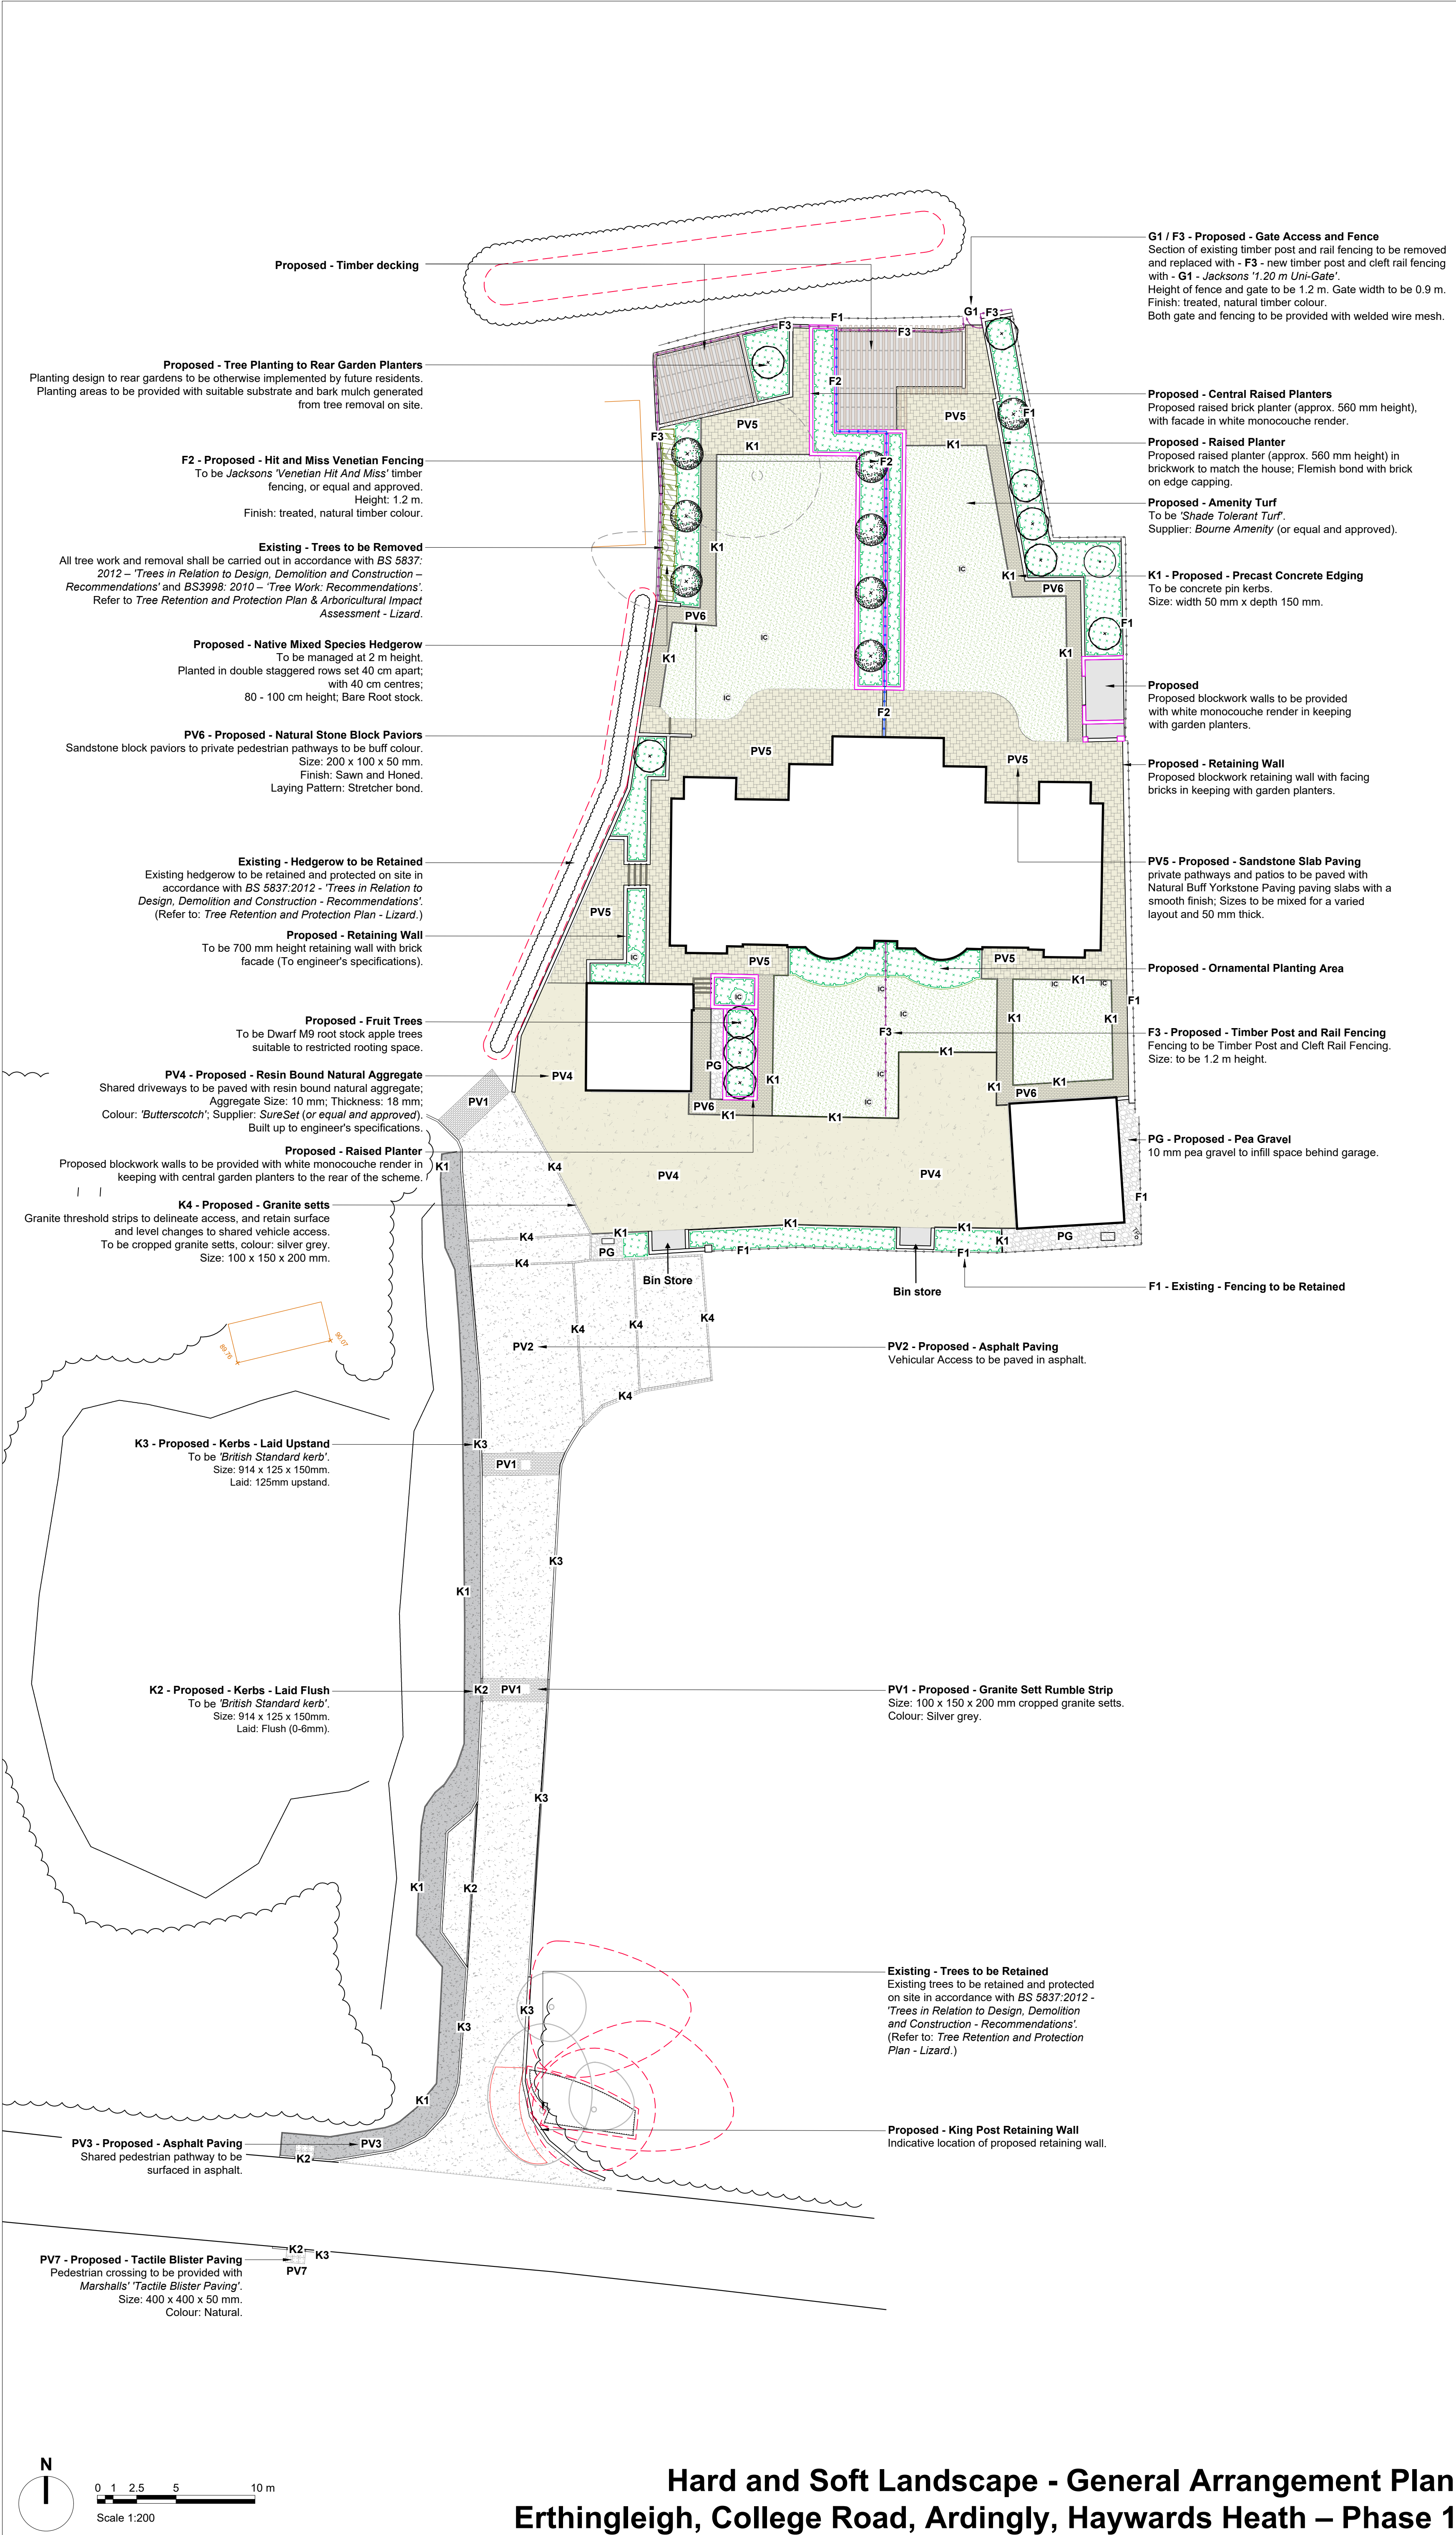

Legend

Proposed Soft Landscape

Proposed Hard Landscape

Notes:

1. To be read in conjunction with accompanying documents produced by the Landscape Architect.

2. Not to be used for Contract nor Construction purposes.

PLANNING ISSUE

Rev	Description	Date	Drawn	Appr
01	Planning Issue	03.04.25	GL	KM
00	Draft Issue	18.03.25	GL	KM

The Old Bank, 34 South Street, Tarring, Worthing, West Sussex, BN14 7LH
T: 01903 216033 E: office@lizardlandscape.co.uk W: lizardlandscapeecology.com

Client

Remmus

Project Title and Location

Erthingleigh - Phase 1

College Road, Ardingly, Haywards Heath

Drawing Title

Hard and Soft Landscape

General Arrangement Plan

Scale

1:200@A1

Drawn

GL

Approved

KM

Date

18/03/25

Drawing No

LLD3487-LAN-DWG-100

Revision

01

Hard and Soft Landscape - General Arrangement Plan
Erthingleigh, College Road, Ardingly, Haywards Heath – Phase 1