


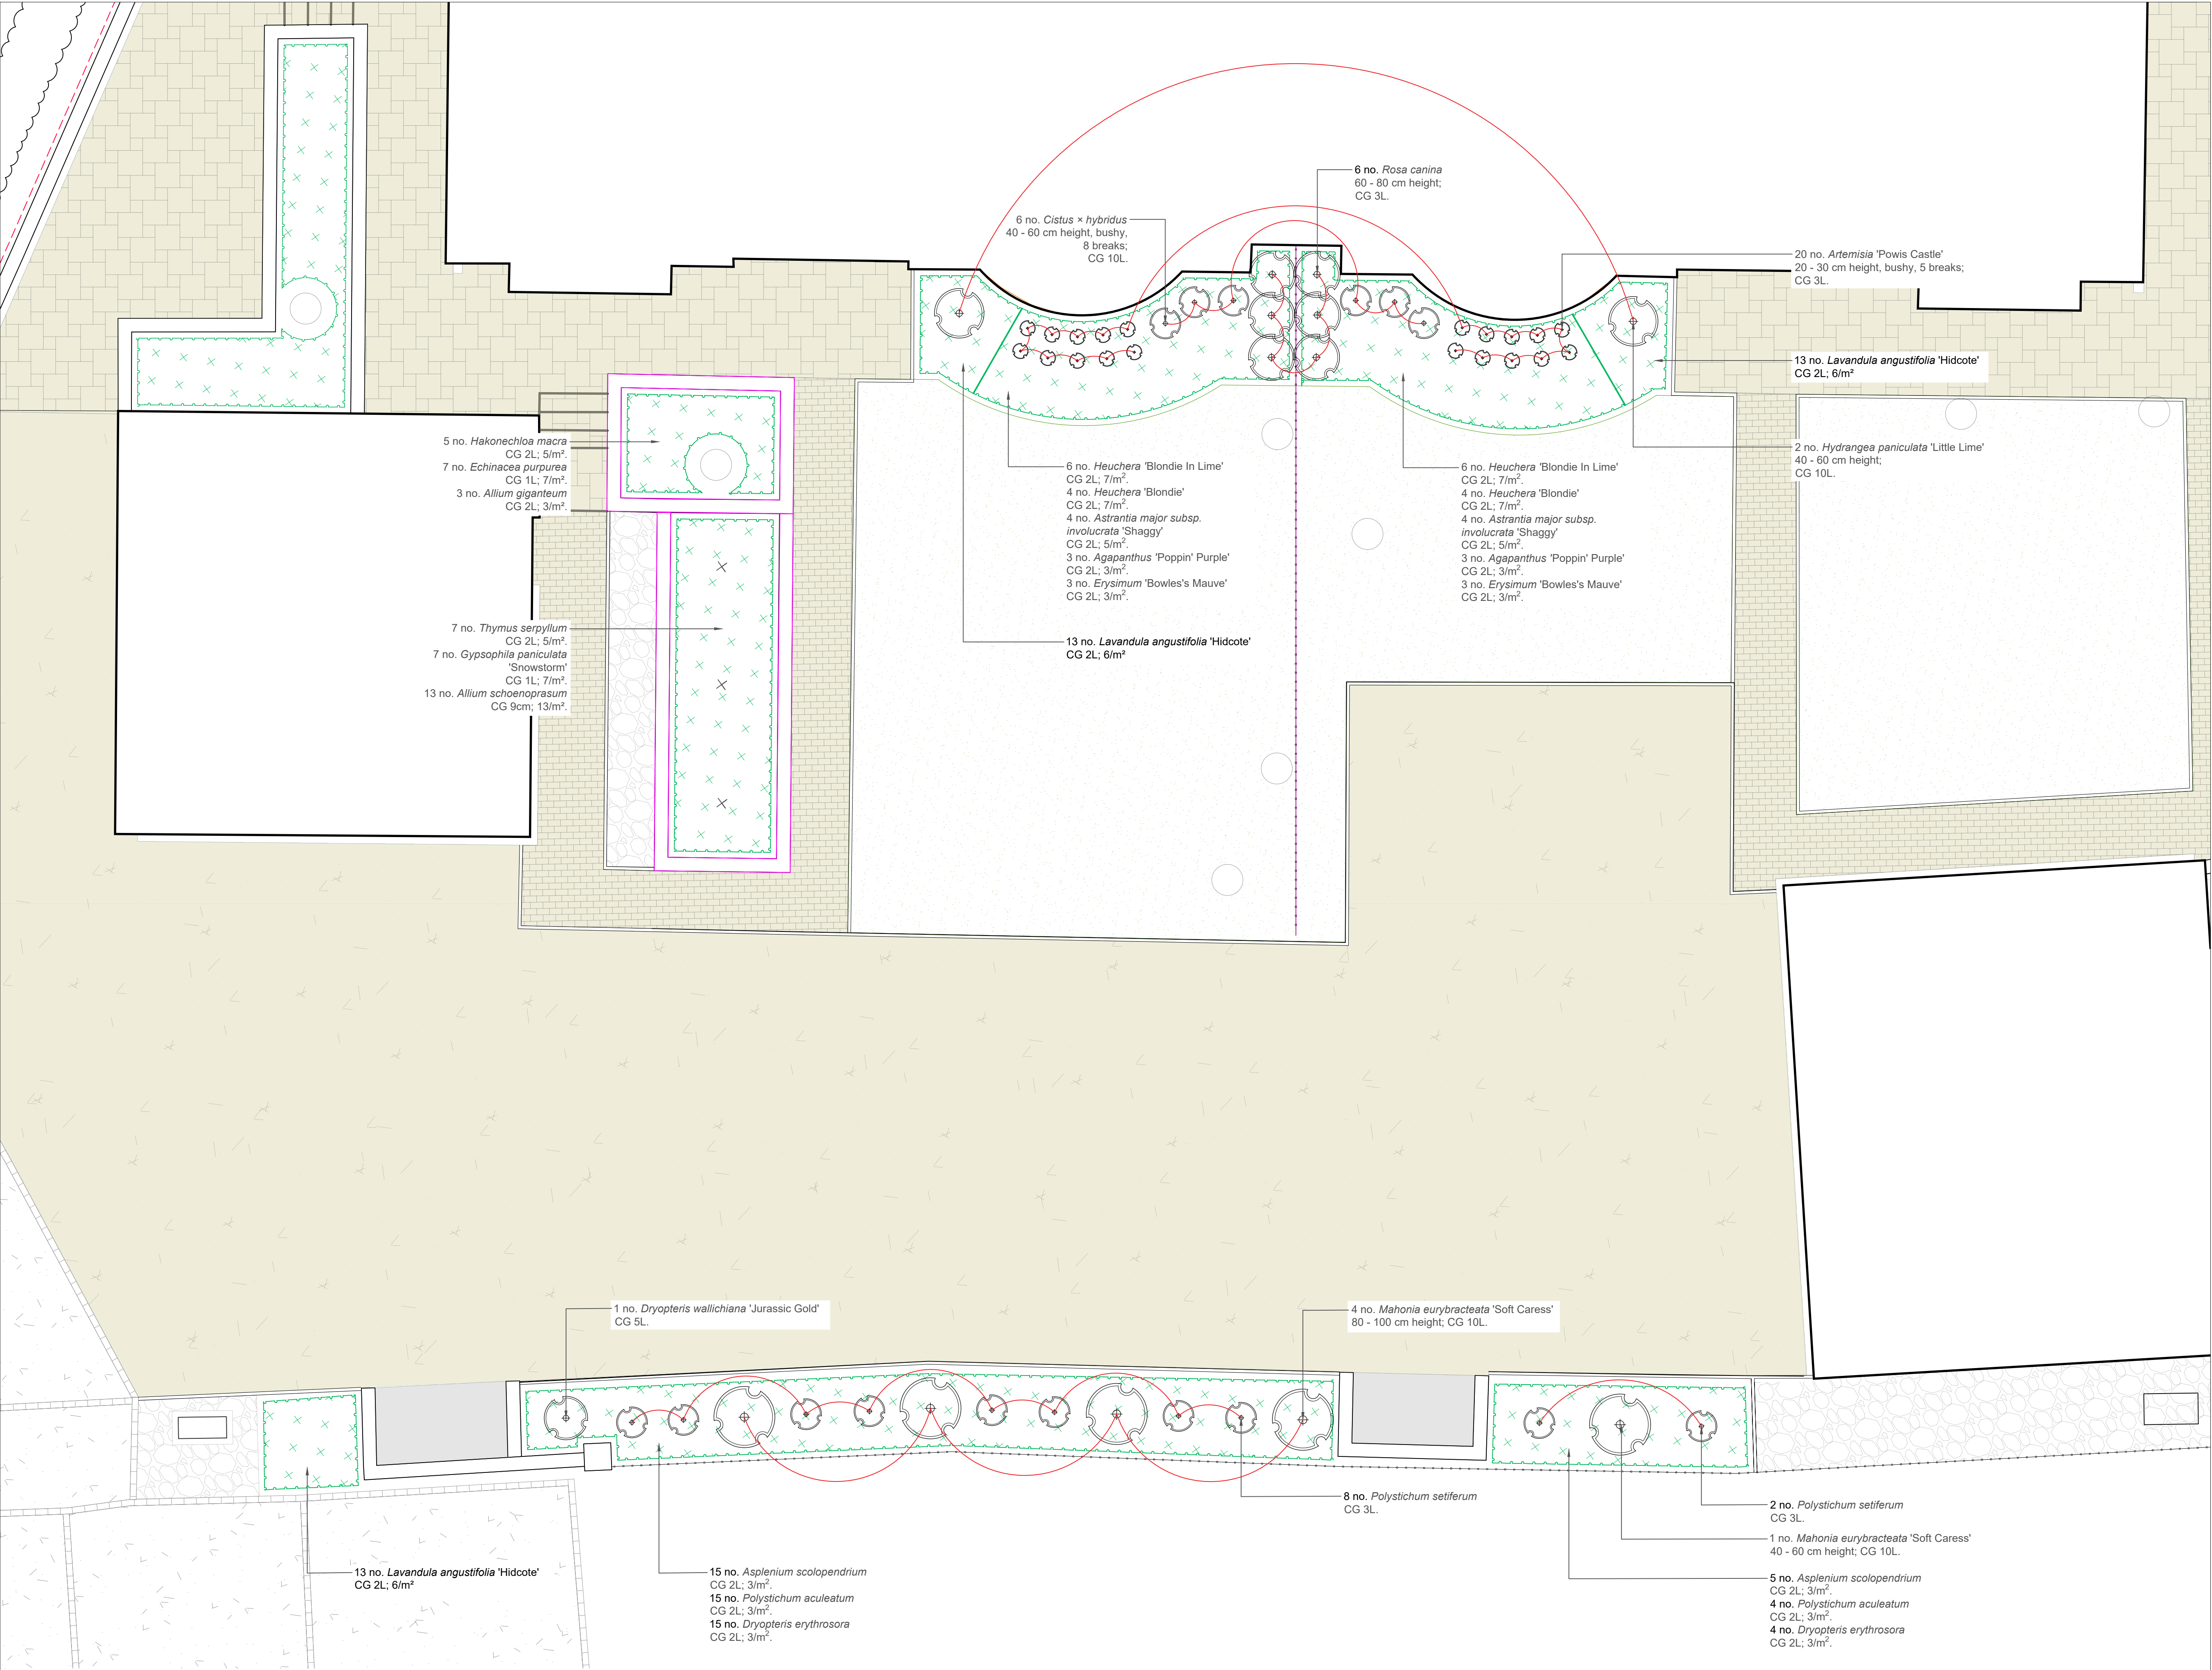

- Legend**
- Proposed Specimen Planting
 - Proposed Tree Planting Location
 - Proposed Ornamental Planting
 - Proposed Flowering Lawn

- Notes:**
- To be read in conjunction with accompanying documents produced by the Landscape Architect.
 - Not to be used for Contract nor Construction purposes.

PLANNING ISSUE

Rev	Description	Date	Drawn	Appr
00	Planning Issue	03.04.25	GL	KM

LIZARD

Landscape Design and Ecology

The Old Bank, 34 South Street, Tarring, Worthing, West Sussex, BN14 7LH
T. 01903 216033 E. office@lizardlandscape.co.uk W. lizardlandscapeecology.com

Client Remus Homes			
Project Title and Location Erthingleigh - Phase 1 College Road, Ardingly, Haywards Heath			
Drawing Title Detailed Planting Plan			
Scale 1:50@A1	Drawn GL	Approved KM	Date 03/04/25
Drawing No LLD3487-LAN-DWG-201			Revision 00

Detailed Planting Plan
Erthingleigh, College Road, Ardingly, Haywards Heath – Phase 1