


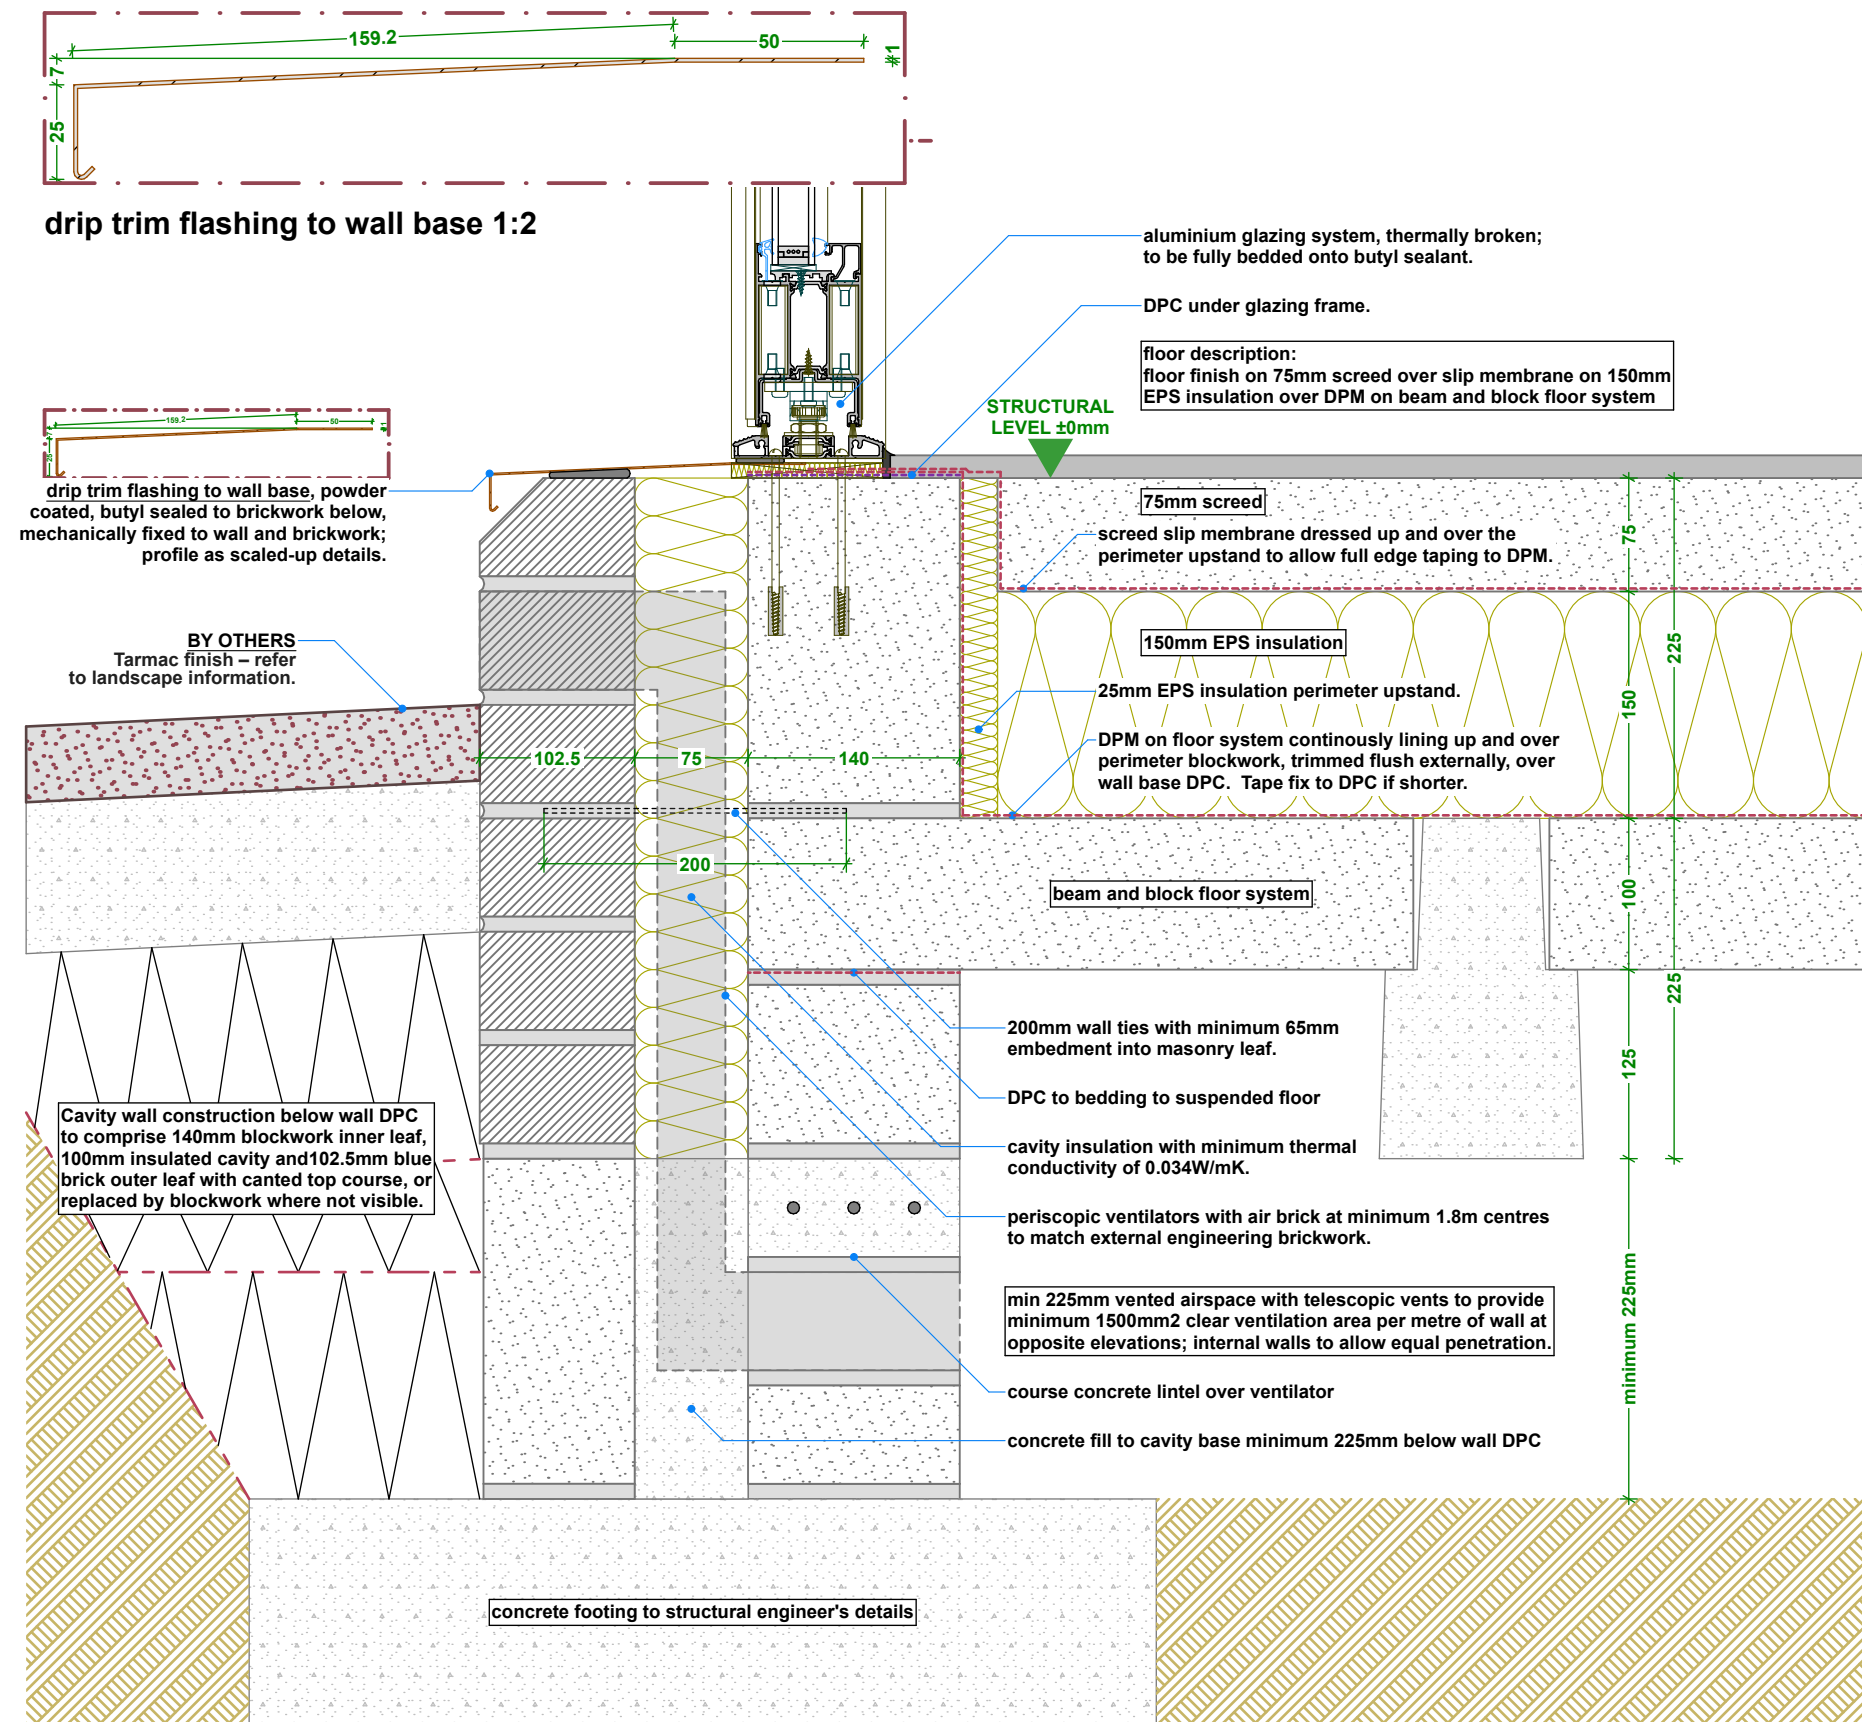

Note: All external ground level finishes by others.