


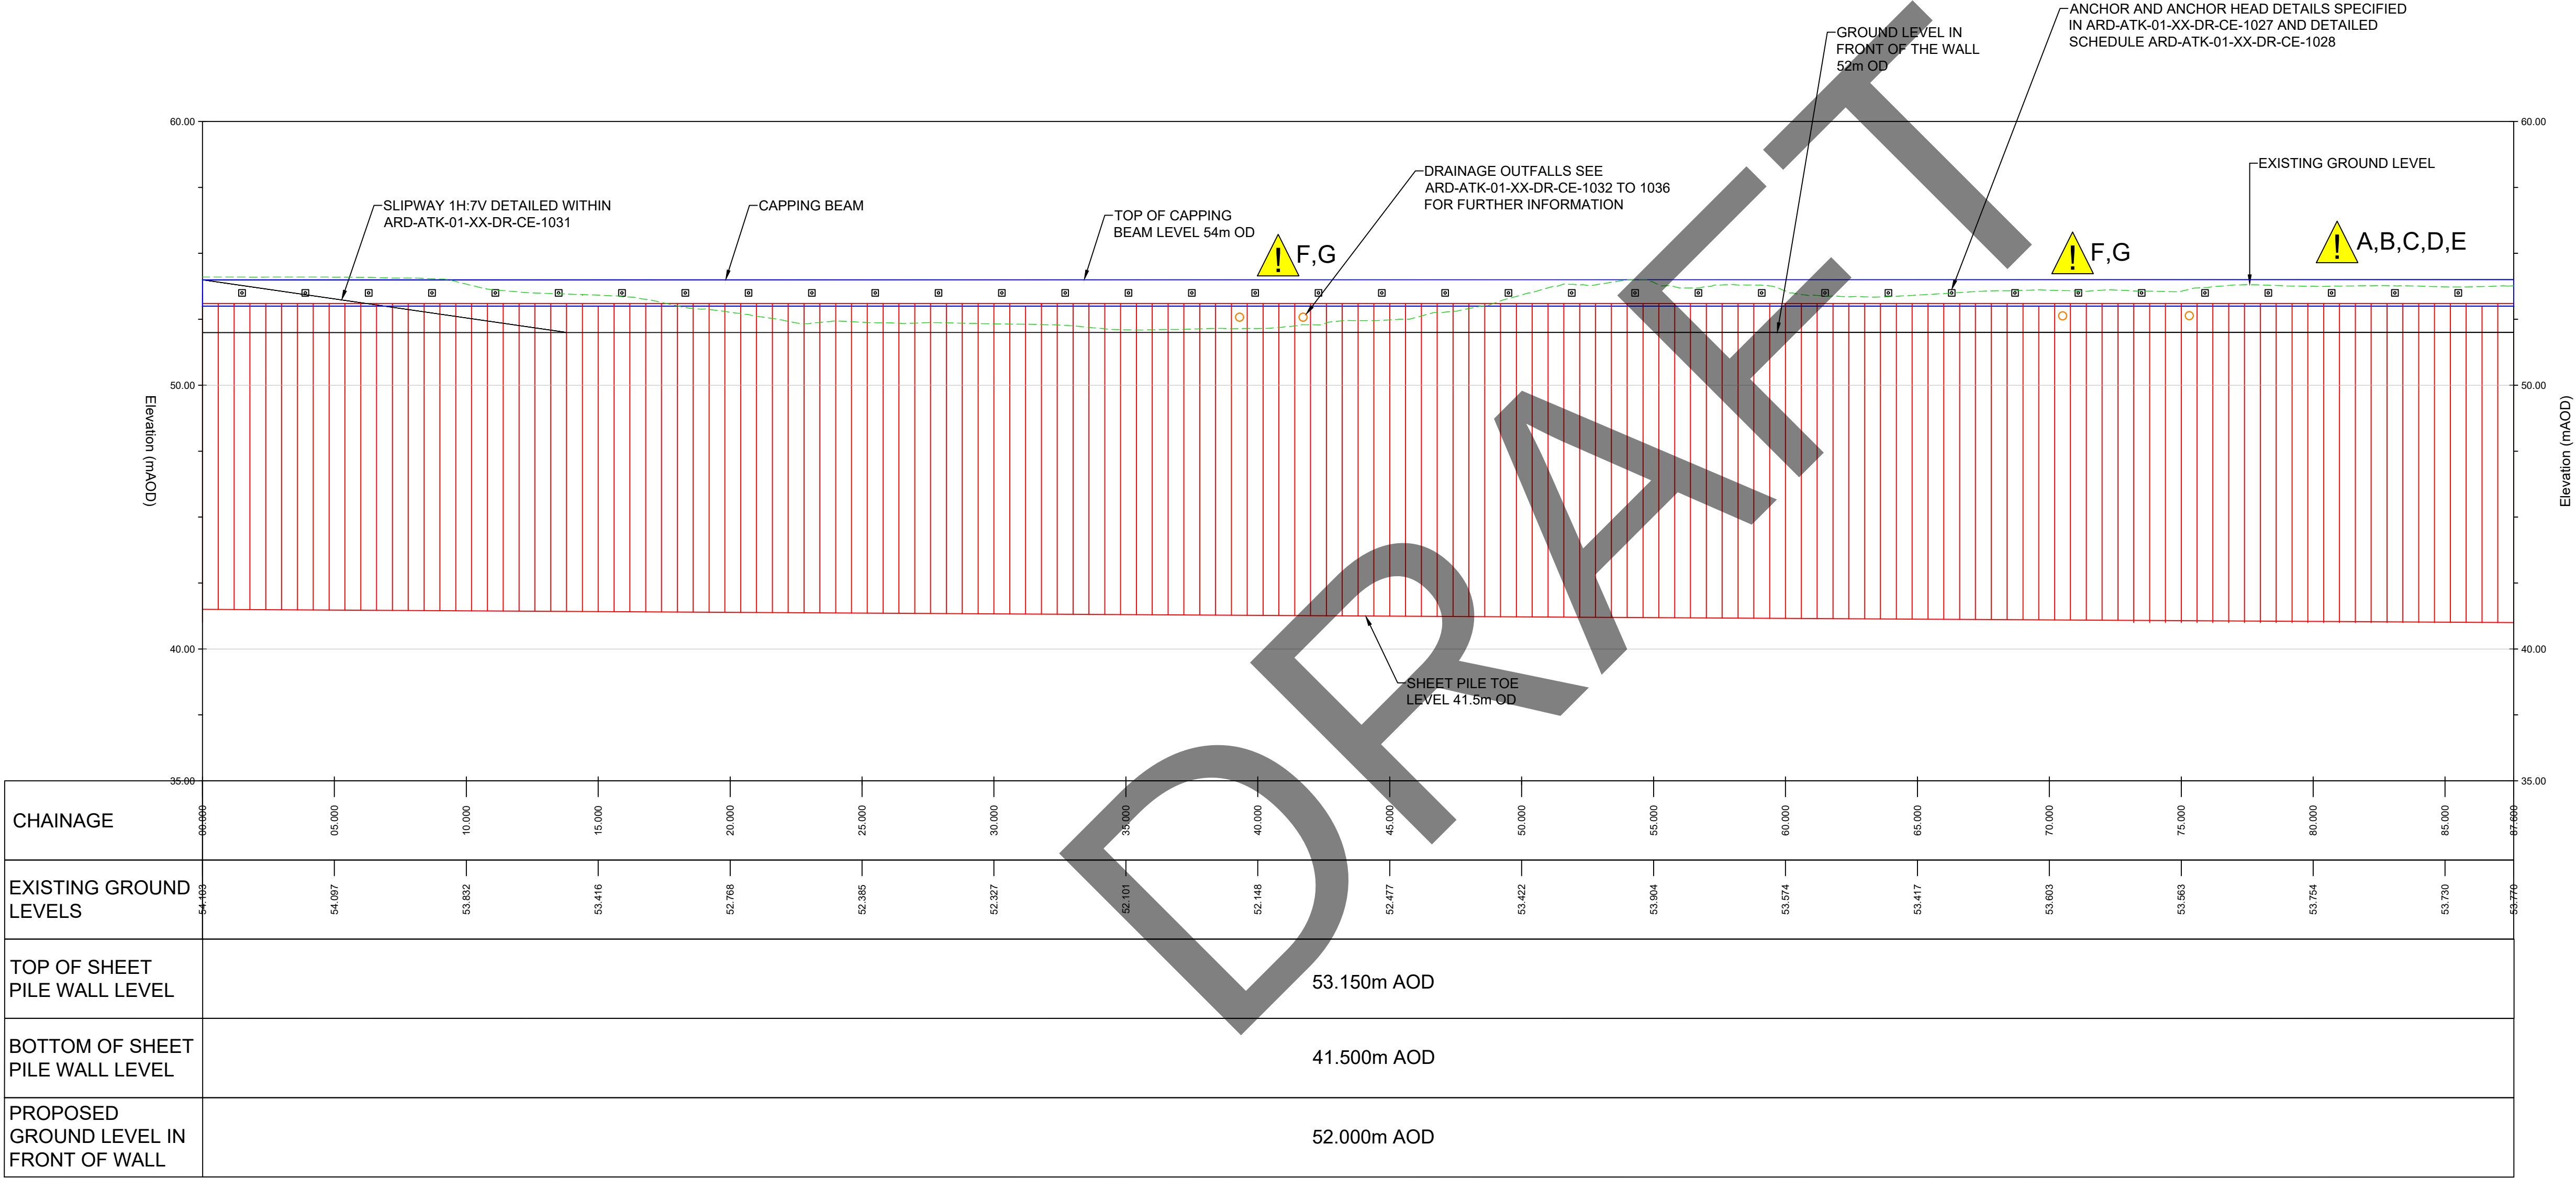

Section Sheet Pile Alignment - Sheet Pile Alignment
(Vertical Exaggeration x1.00)

DO NOT SCALE - IF IN DOUBT ASK

REPRODUCTIONS FROM THE ORDNANCE SURVEY MAP WITH THE PERMISSION OF THE CONTROLLER OF HER MAJESTY'S STATIONERY OFFICE © CROWN COPYRIGHT. LICENCE NO. 10018341

NOTES

- ALL LEVELS IN mAOD UNLESS OTHERWISE NOTED. ALL DIMENSIONS ARE IN MILLIMETRES UNLESS OTHERWISE NOTED.
- THIS DRAWING IS TO BE READY IN CONJUNCTION WITH THE GENERAL NOTES DRAWING (ARD-ATK-01-XX-DR-CE-1037), THE PHASE 2 STABILISATION PILING WORKS - GENERAL ARRANGEMENT DRAWING (ARD-ATK-01-XX-DR-CE-1023) AND ASSOCIATED CROSS-SECTIONS (ARD-ATK-01-XX-DR-CE-1024 & 1025).
- WORKS TO BE COMPLETED IN ACCORDANCE WITH THE SPECIFICATION (5226355-ATK-SEW-ARDINGLY-GT-SP-0011).
- THE BORED PILE SCHEDULE AND SHEET PILE SCHEDULE ARE FOR CONSTRUCTION ISSUE. THE ANCHOR SCHEDULE IS OUTLINED DESIGN ONLY AND THE CONTRACTOR SHALL COMPLETE THE DETAIL DESIGN OF THE ANCHORS FOR CONSTRUCTION.
- THIS DRAWING IS TO BE READ IN CONJUNCTION WITH THE FOLLOWING DRAWINGS ARD-ATK-01-XX-DR-CE-1024 TO 1031 AND SEQUENCE DRAWING 1037.

SAFETY, HEALTH AND ENVIRONMENTAL INFORMATION

REFER TO ARDINGLY BOAT PARK LANDSLIDE - DETAILED DESIGN CDM RISK REGISTER (5226355-ATK-SEW-Ardingly-GT-RP-0013).

THE FOLLOWING NOTES HIGHLIGHT SIGNIFICANT RESIDUAL HAZARD IDENTIFIED BY THE DESIGNER. TYPICAL HAZARDS THAT SHOULD BE IDENTIFIED BY A COMPETENT CONTRACTOR ARE NOT INCLUDED. THE CONTRACTOR SHALL CARRY OUT THE WORKS USING AN APPROVED SAFE SYSTEM OF WORK.

SHOULD ANY ADDITIONAL HAZARDS BE IDENTIFIED DURING THE COURSE OF THE WORKS, THE CONTRACTOR SHALL NOTIFY ALL RELEVANT MEMBERS OF THE PROJECT TEAM.

CONSTRUCTION

- A. SLOPE STABILITY DURING CONSTRUCTION (CDM_22).
- B. BURIED SERVICES / UTILITIES (CDM_32).
- C. UNDERWATER OBSTRUCTIONS / CRITICAL RESERVOIR ASSETS (CDM_33).
- D. WORKING IN CLOSE PROXIMITY / OVER WATER (CDM_25, CDM_26).
- E. WORKING AT HEIGHT (RETAINING WALL EDGE) (CDM_40).

MAINTENANCE/CLEANING

- F. ANCHOR MAINTENANCE AND INSPECTION (CDM_46).
- G. DRAINAGE INSPECTION (CDM_45).

DECOMMISSIONING/DEMOLITION

NONE.

It is assumed that all works will be carried out by a competent contractor working, where appropriate, to an approved method statement

P1	31.01.25	FOR CLIENT COMMENT	KP	AD	SHM	AD
REV	DATE	PURPOSE OF REVISION	DRAWN	CHECKED	REVIEWED	APPROVED

FOR CLIENT COMMENT

south east water

SOUTH EAST WATER
ROCFORT RD
SNODLAND
KENT ME6 5AH

AtkinsRéalis

TEL: 0845 2235111
FAX: 01634 873910

PROJECT NAME:
ARDINGLY RESERVOIR BOAT PARK
LANDSLIDE DETAILED DESIGN

DRAWING TITLE:
ELEVATION OF SHEET PILE WALL

DRAWN BY: DH	CHECKED BY: KP	REVIEWED BY: DSF	APPROVED BY: AD	DATE: 31.01.25
-----------------	-------------------	---------------------	--------------------	-------------------

OS REFERENCE:

DRAWING NO.: ARD-ATK-01-XX-DR-CE-1028	SCALE: 1:150	SHEET SIZE: A1	REV: P1
--	-----------------	-------------------	------------

THIS DRAWING IS NOT TO BE USED IN WHOLE OR PART OTHER THAN FOR THE INTENDED PURPOSE AND PROJECT AS DEFINED ON THIS DRAWING. REFER TO THE CONTRACT FOR FULL TERMS AND CONDITIONS.