


TYPICAL SECTION
THROUGH FRAME ITEM 10

SCALE 1:5

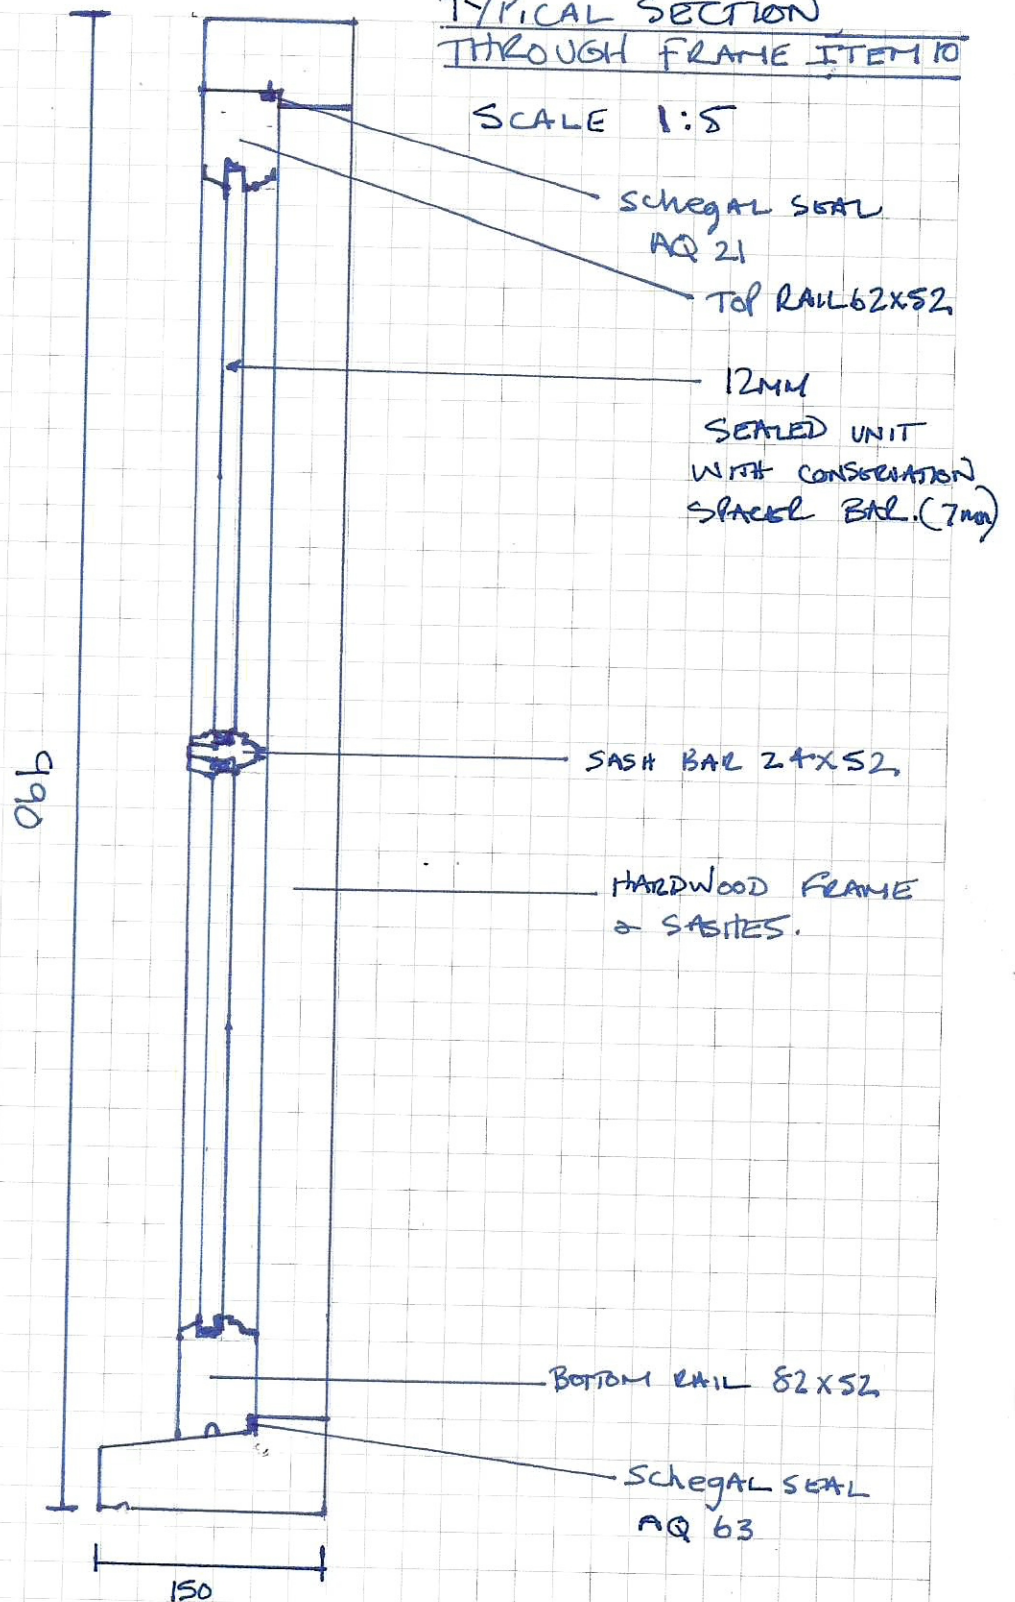

TYPICAL SECTION
THROUGH FRAME

ITEM 9

SCALE 1:5.

1670mm

CHAMFERED MOLLION