


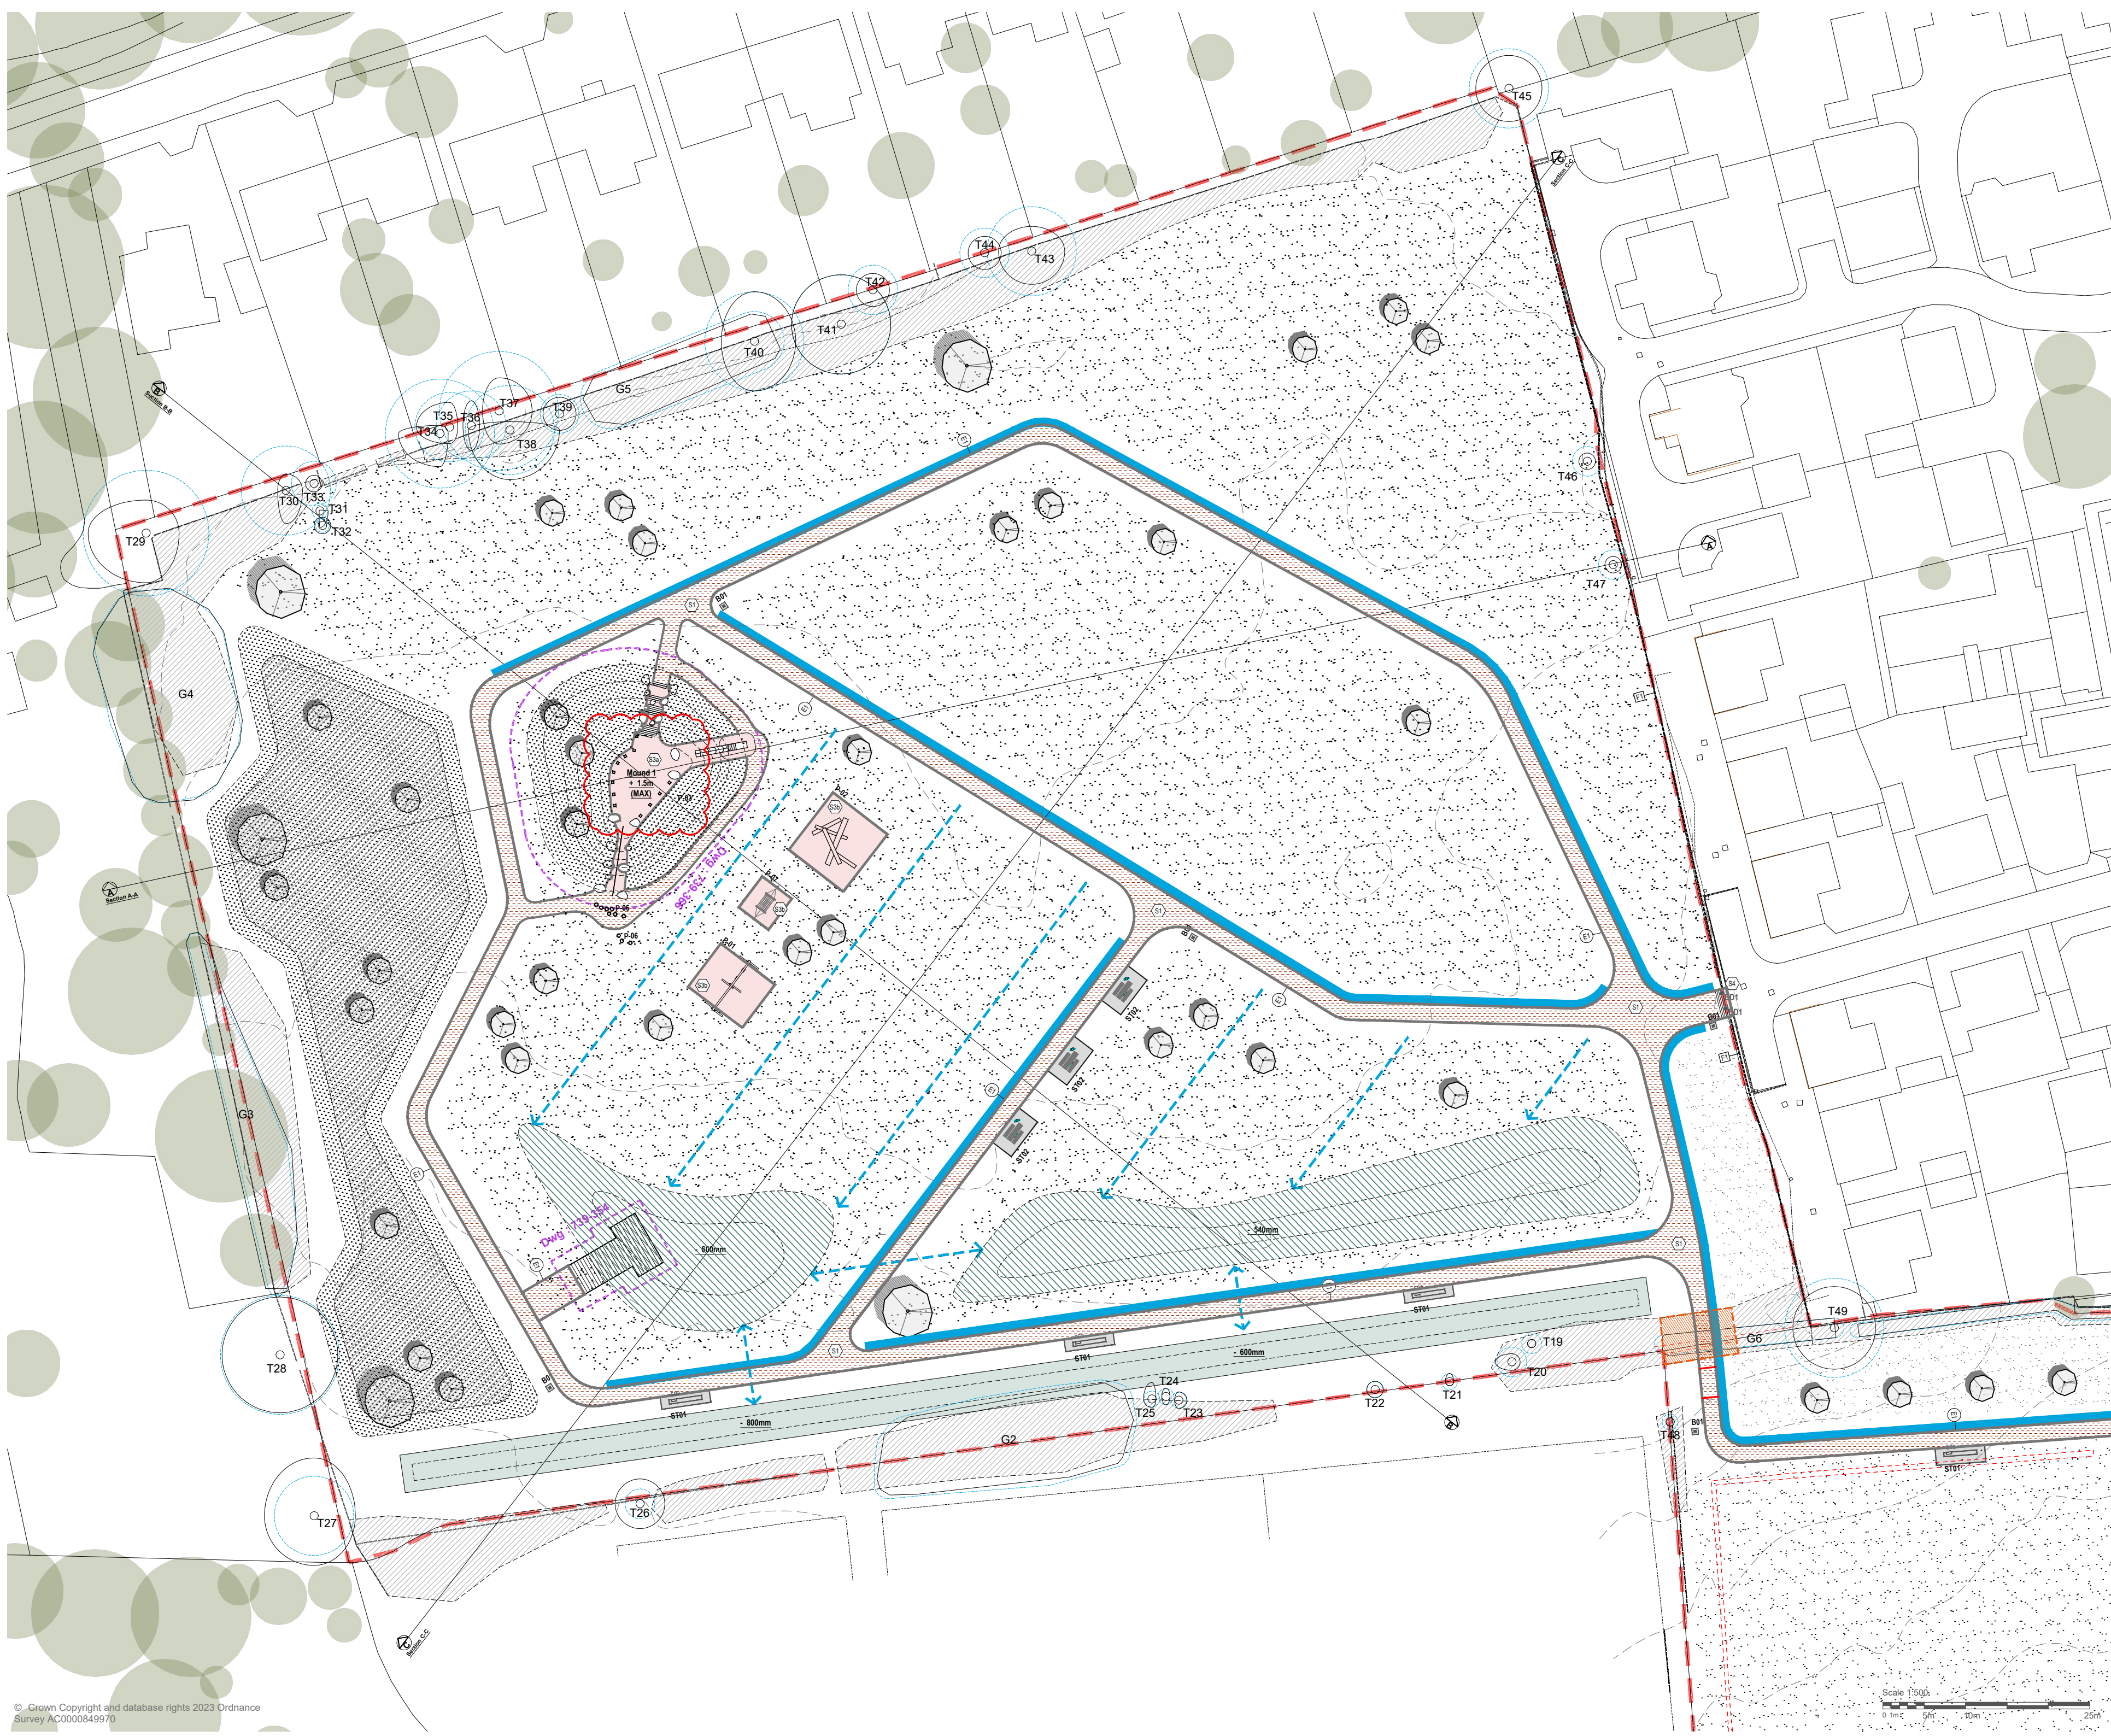

LEGEND

- Site boundary
- Original layout removed
- Retained layout
- Proposed layout / edges
- Existing trees to be retained
- Existing trees to be removed above ground & stump ground
- Proposed tree (refer to planting plans)
- Existing planting to be retained
- Proposed native shrub planting
- Existing planting to be removed
- Proposed grass/grass reinstatement
- Proposed wetland (Refer to Engineers Dwg)
- Proposed drainage swale (Refer to Engineers Dwg)
- Proposed earth bunds seeded with meadow grass. Refer to outline planting Dwg
- Existing levels
Proposed levels (refer to engineers details)
- Proposed self binding gravel - full build up
- Proposed safety surface - full build up (Refer to surfacing plans & details for products)
- Proposed setts - full build up
- E1 - Proposed 38mm tanalised timber edging
- ST01 - Proposed 4.0m timber bench
- ST02 - Proposed picnic table
- P01 - Proposed play elements
- SG2 - Proposed interpretation board (mounted on ST01)
- B01 - Proposed litter bin
- BD1 - Proposed timber bollard
- CS - Proposed cycle stands
- Proposed drainage (refer to engineers drawings)
- Proposed paths / surfacing
- Proposed safety surface
- Existing goal posts to be repositioned
- F1 - Proposed timber post and rail fence

NOTES

The drawings are Copyright and shall not be published for use by any other person without the written permission of Allen Scott Landscape Architecture.

Do not scale from this drawing.

All dimensions are given in millimetres unless otherwise stated. Dimensions are given in millimetres unless otherwise stated. Dimensions are given in millimetres unless otherwise stated.

Dimensions of all elements are given in millimetres unless otherwise stated. Dimensions are given in millimetres unless otherwise stated. Dimensions are given in millimetres unless otherwise stated.

Rev	Date	By	Description	Ckd
I	20-02-25	JP	Play mound reduced from 3m to 1.5m in height	JP
H	17-12-24	JP	Connecting footpath added adjacent to play mound	JP
G	28-08-24	JP	Proposed timber post and rail fence (F1) added. Signage monolith SG1 omitted	JP
F	23-07-24	JP	Life buoys omitted as instructed	JP
E	23-04-24	JP	Minor amendments to layout following design development. Mound 1 reduced in height and Mound 2 omitted following updated Cut & Fill	JP
D	22-11-23	MS	Status amended to Planning. Planning application boundary amended	MT
C	07-09-23	JP	BBS stands + bins omitted and additional standard bins added in line with client comments	JP
B	08-08-23	MS	Layout amendments	MT
A	26-06-23	FS	Detail omissions	MT

**ALLEN SCOTT
LANDSCAPE
ARCHITECTURE**

Drawing Status

For Construction

Project:
Hemsleys Meadows & Finches Field

Drawing Title:
General Arrangement - North

Client:
Mid Sussex District Council

Scale:
1: 500 @ A2

Date:
11.01.23

Job No.:
23-739

Drawing No.:
739-102