
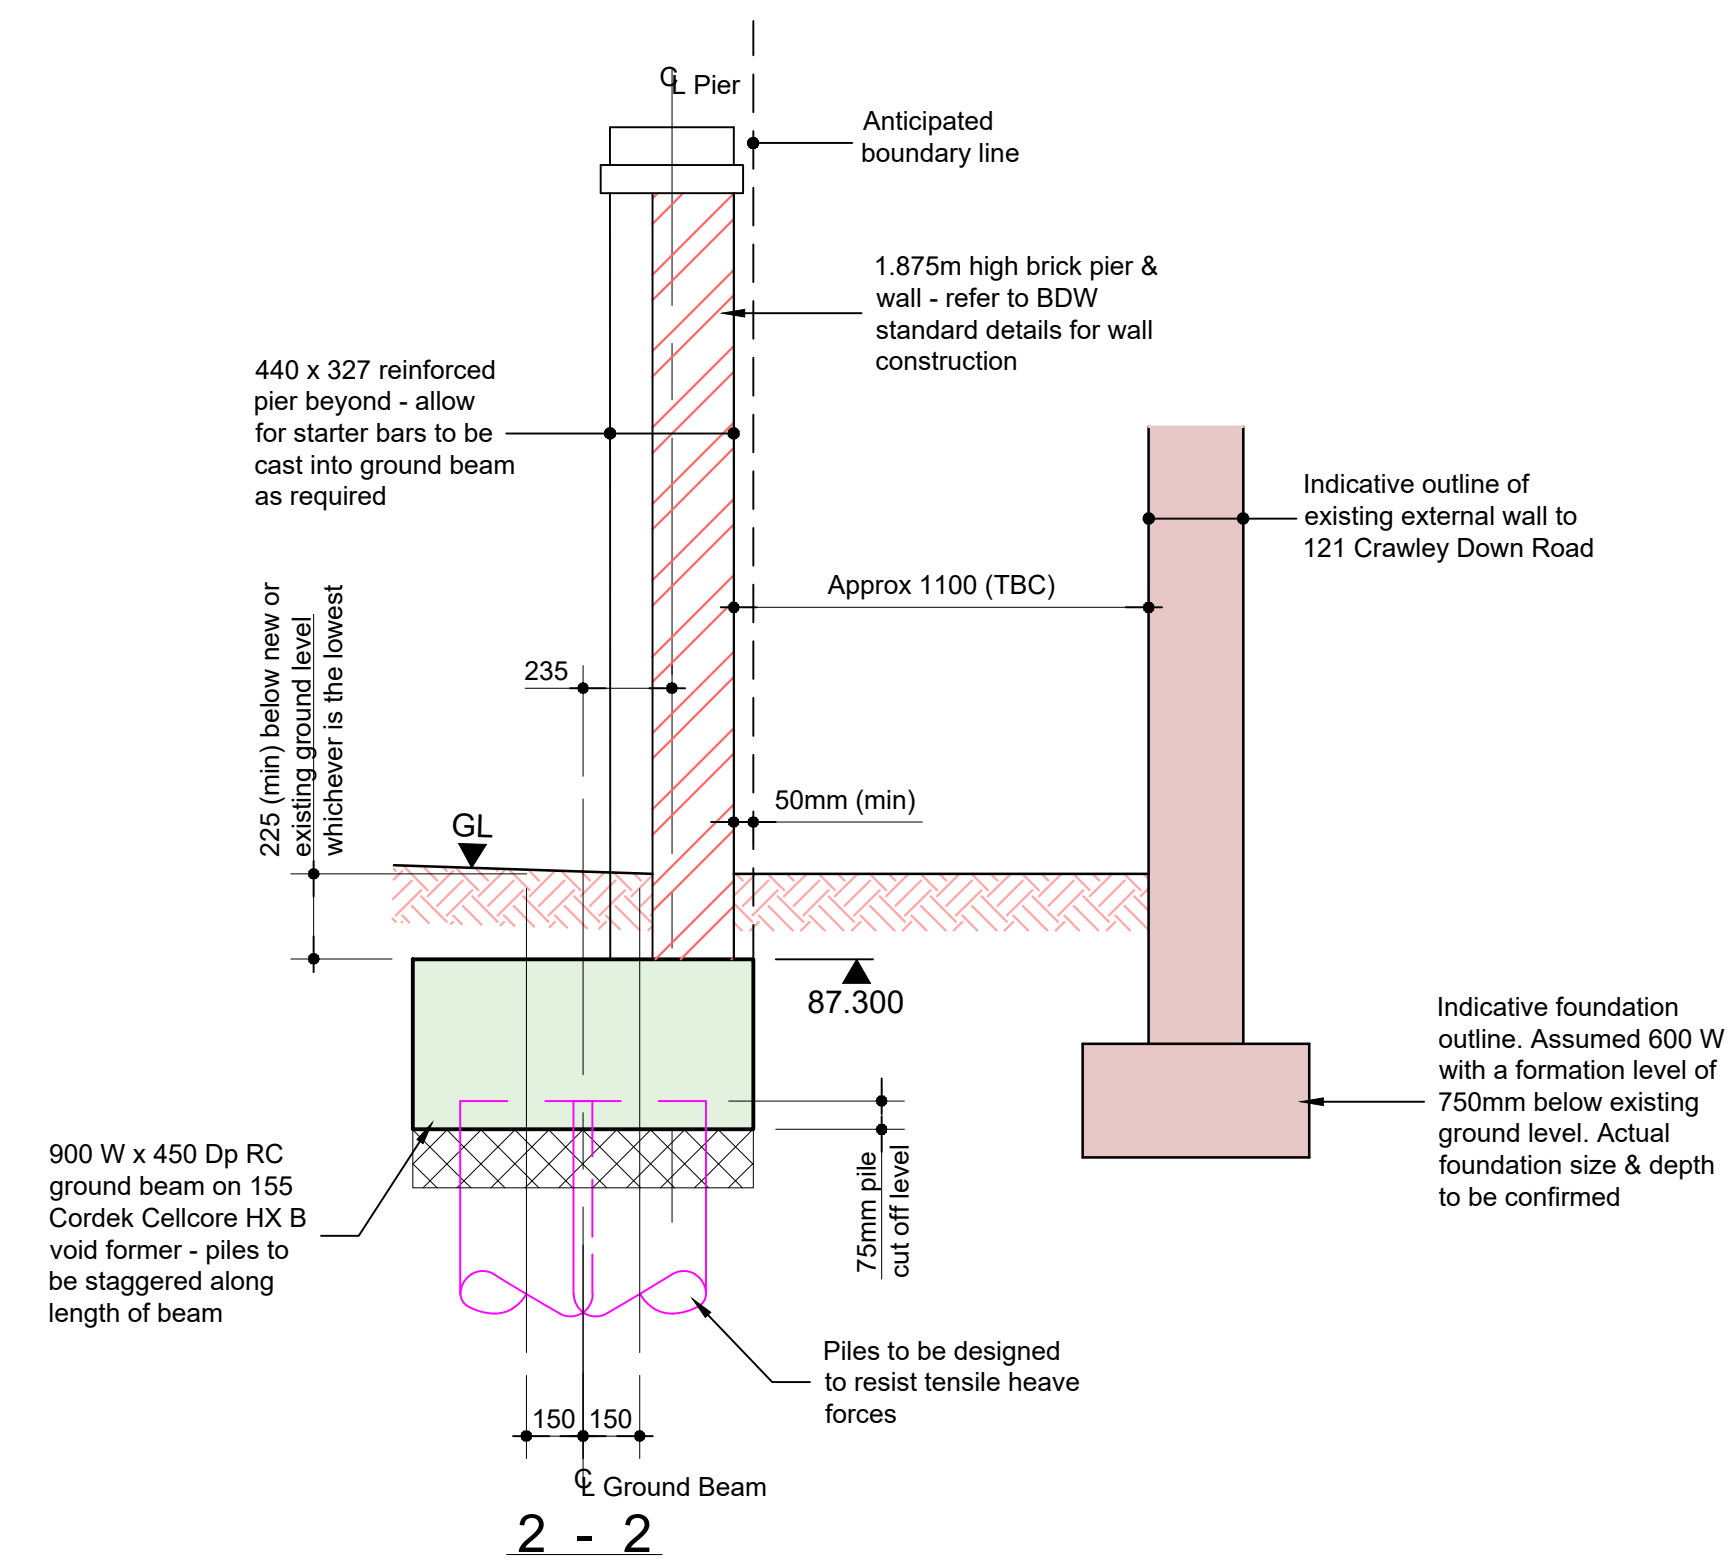
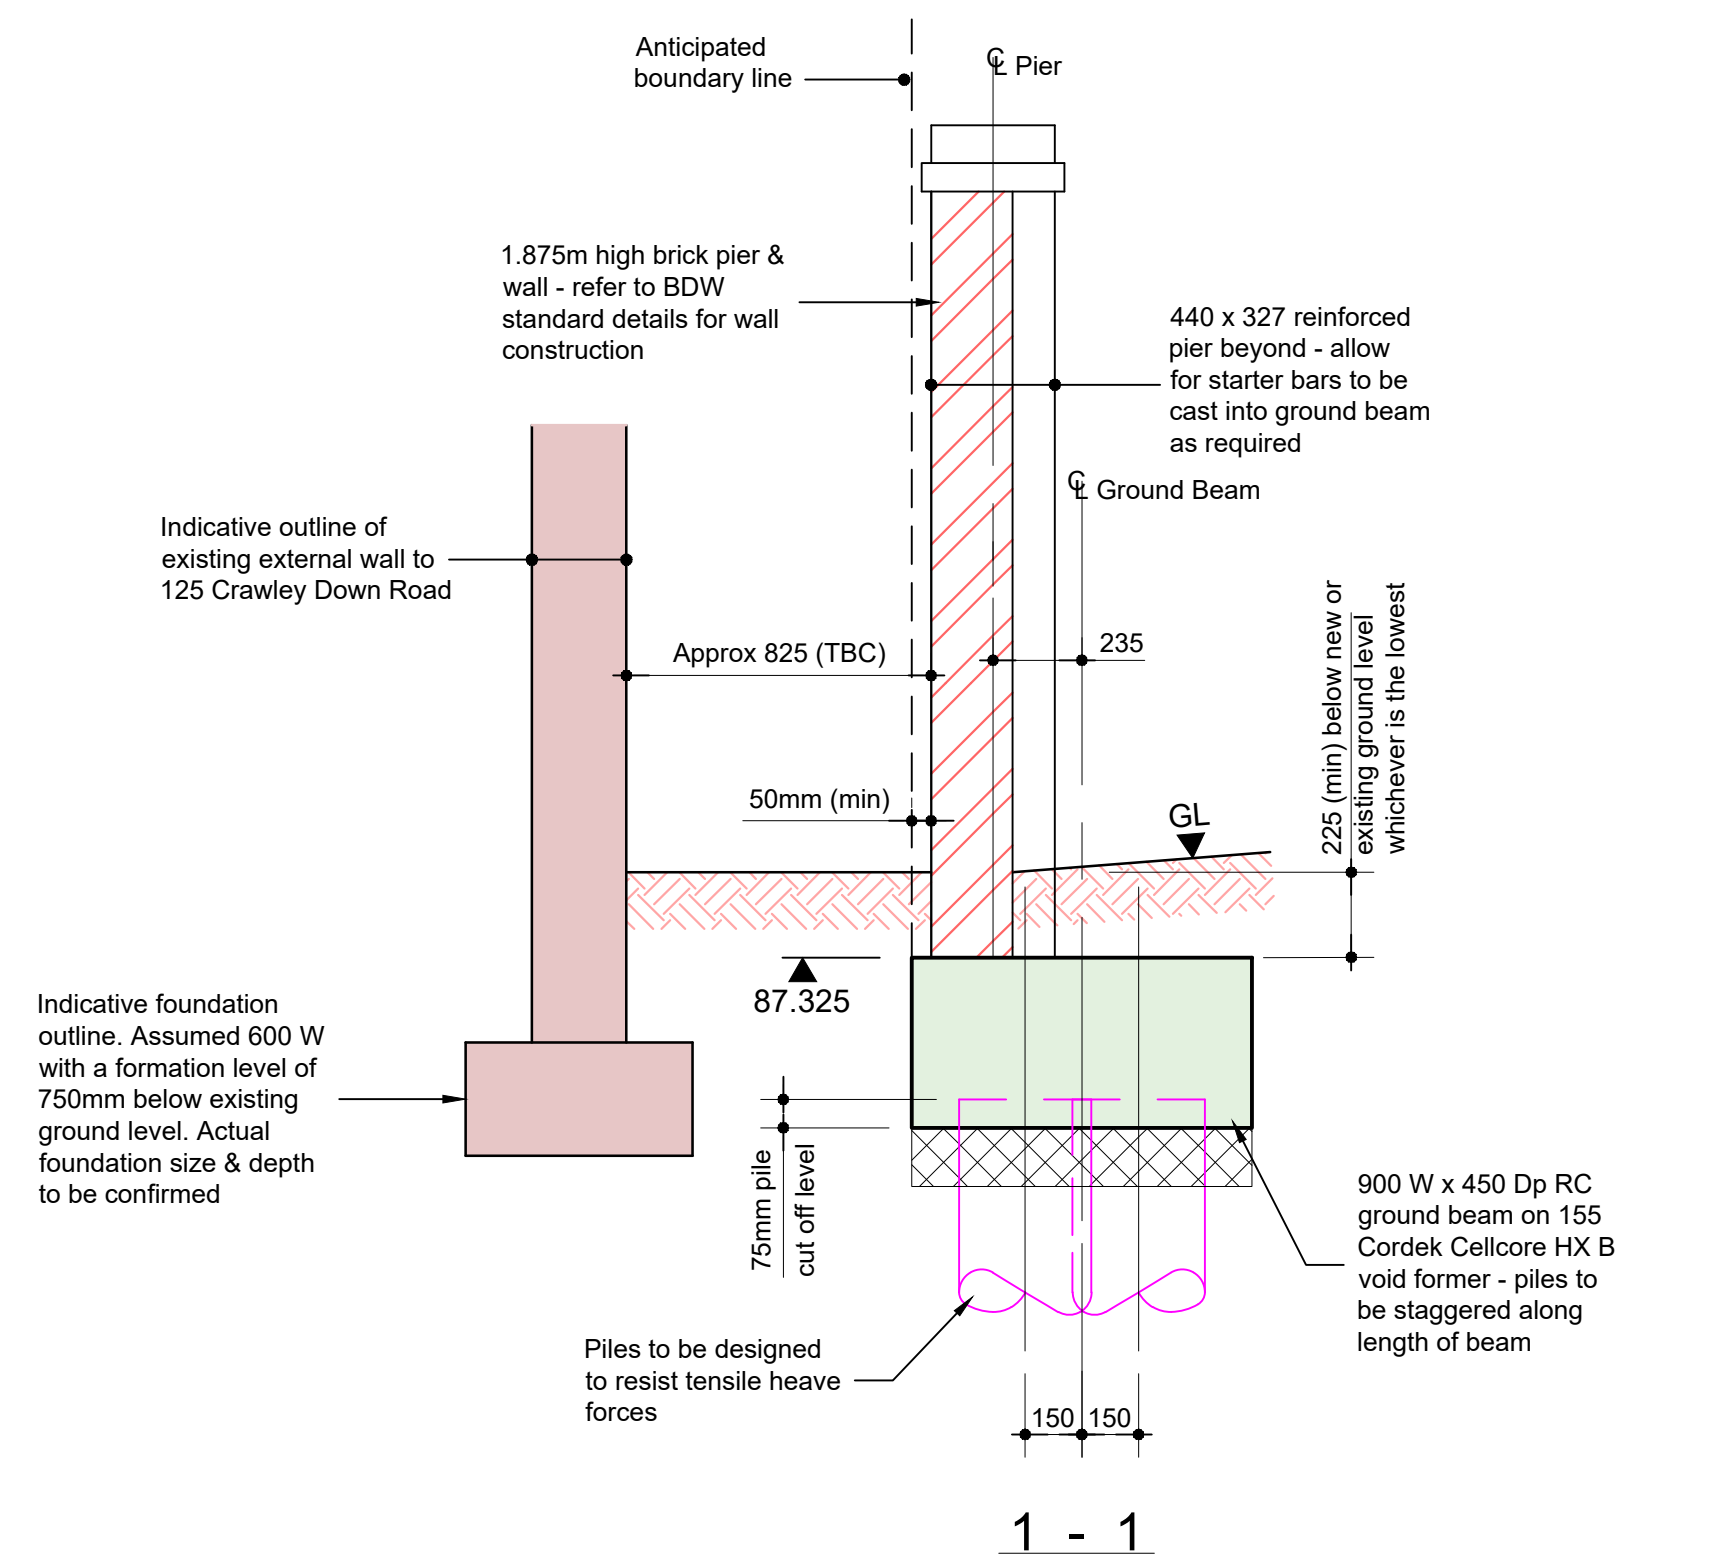


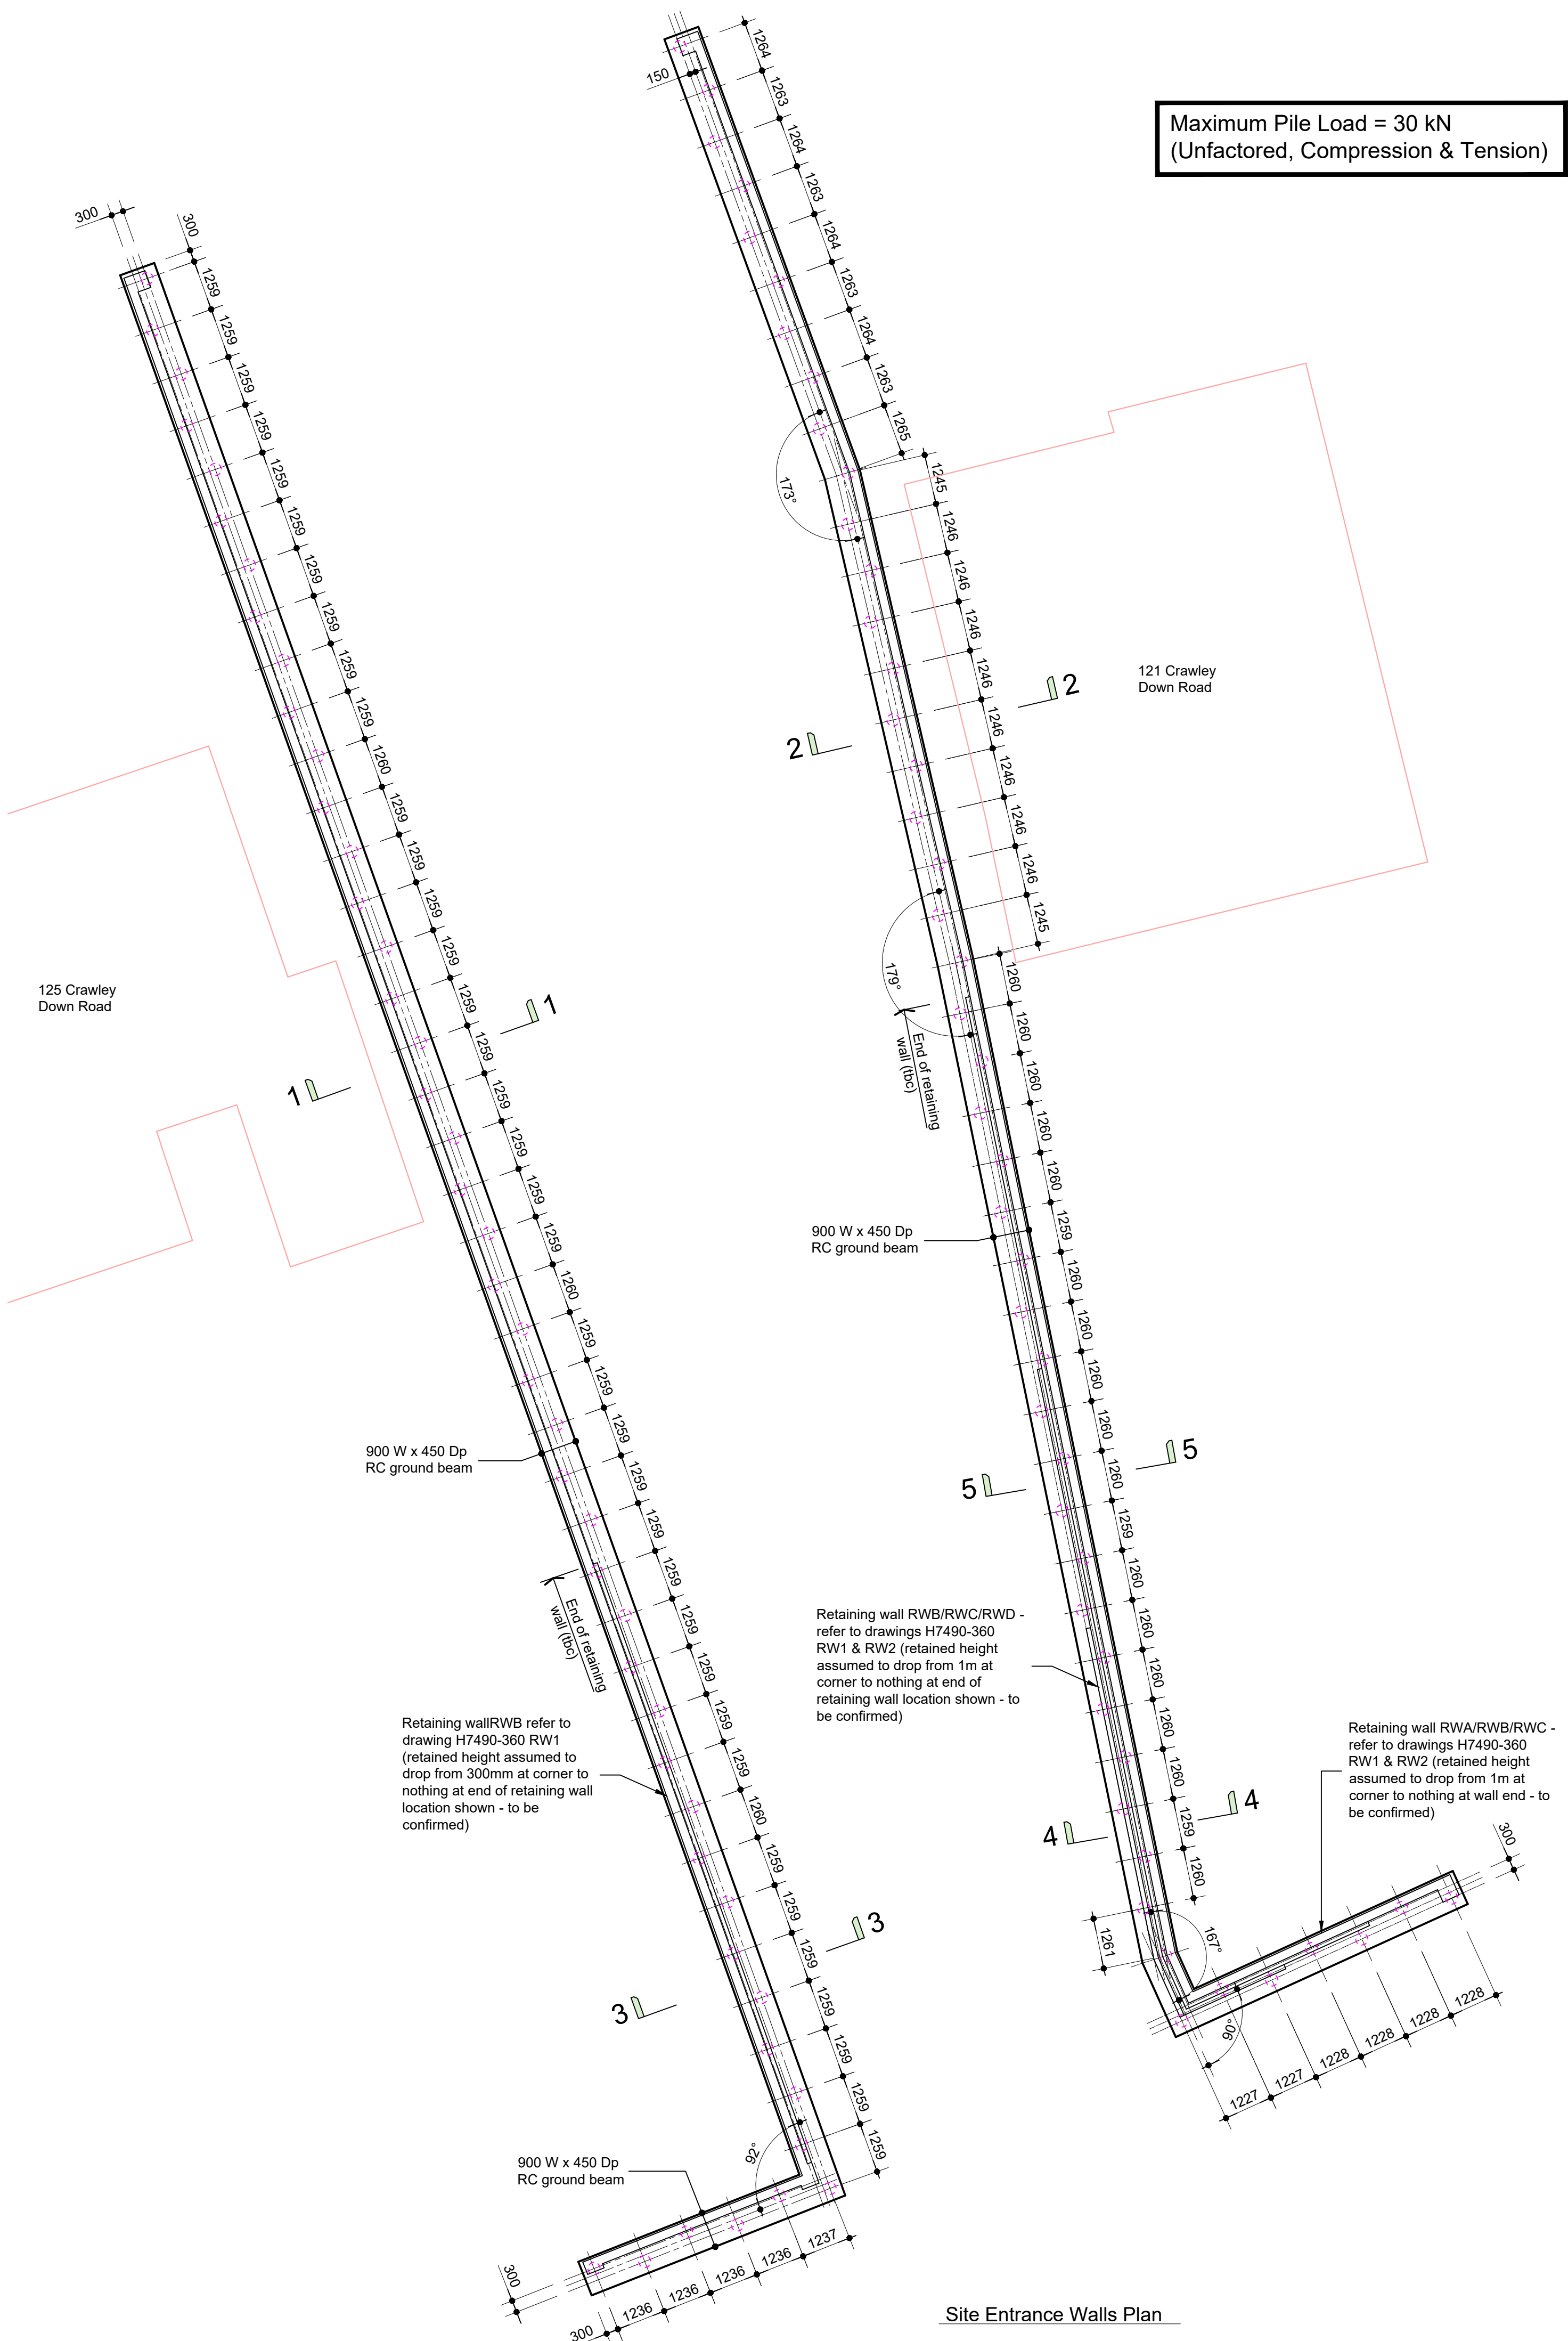

NOTES.


- 1 This drawing to be read in conjunction with all relevant architects and engineers drawings and specifications.
- 2 For general notes refer to drawing no. H7490-315-30

Consideration to be given for replacing stepped brick retaining walls with reinforced cavity retaining walls to eliminate pier requirements but more accurate levels both sides of the wall would be required to determine steps in wall height

For details of sections 3 - 3 to 5 - 5 refer to drawing no. H7490-360-RW11

C00	Tender Issue	July 2025
REV	DESCRIPTION	CHECKED DATE

Archibald Shaw
Consulting Civil & Structural Engineers
One Little London Chichester West Sussex PO19 1PP
Telephone: 01243 786471 www.archibaldshaw.co.uk

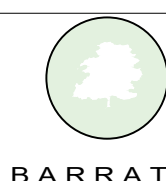

PROJECT
Crawley Down Road, Felbridge

Site Entrance Road Screen Wall Foundation Details

ARCHITECT Roger Cory Partnership		
DRAWN BY AT	CHECKED BY	DESIGNED BY AM
SCALE @ A1 1:100 1:20	© DATE July 2025	STATUS Construction
JOB NO. 33093	DRAWING NO. H7490-360-RW10	REVISION C00