

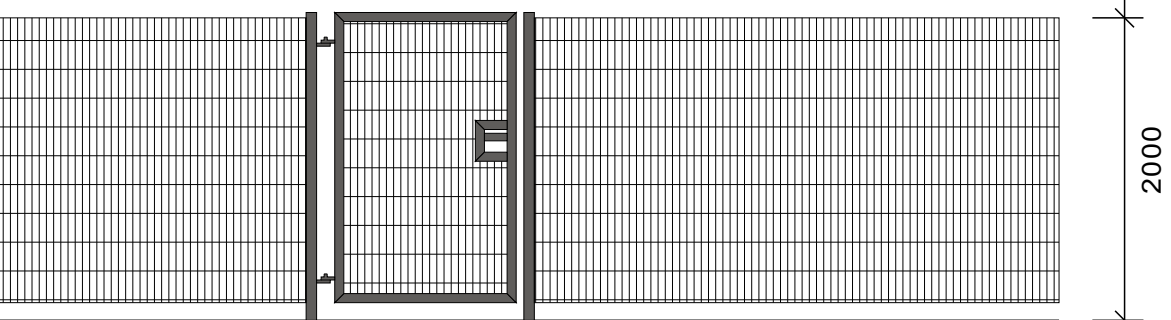


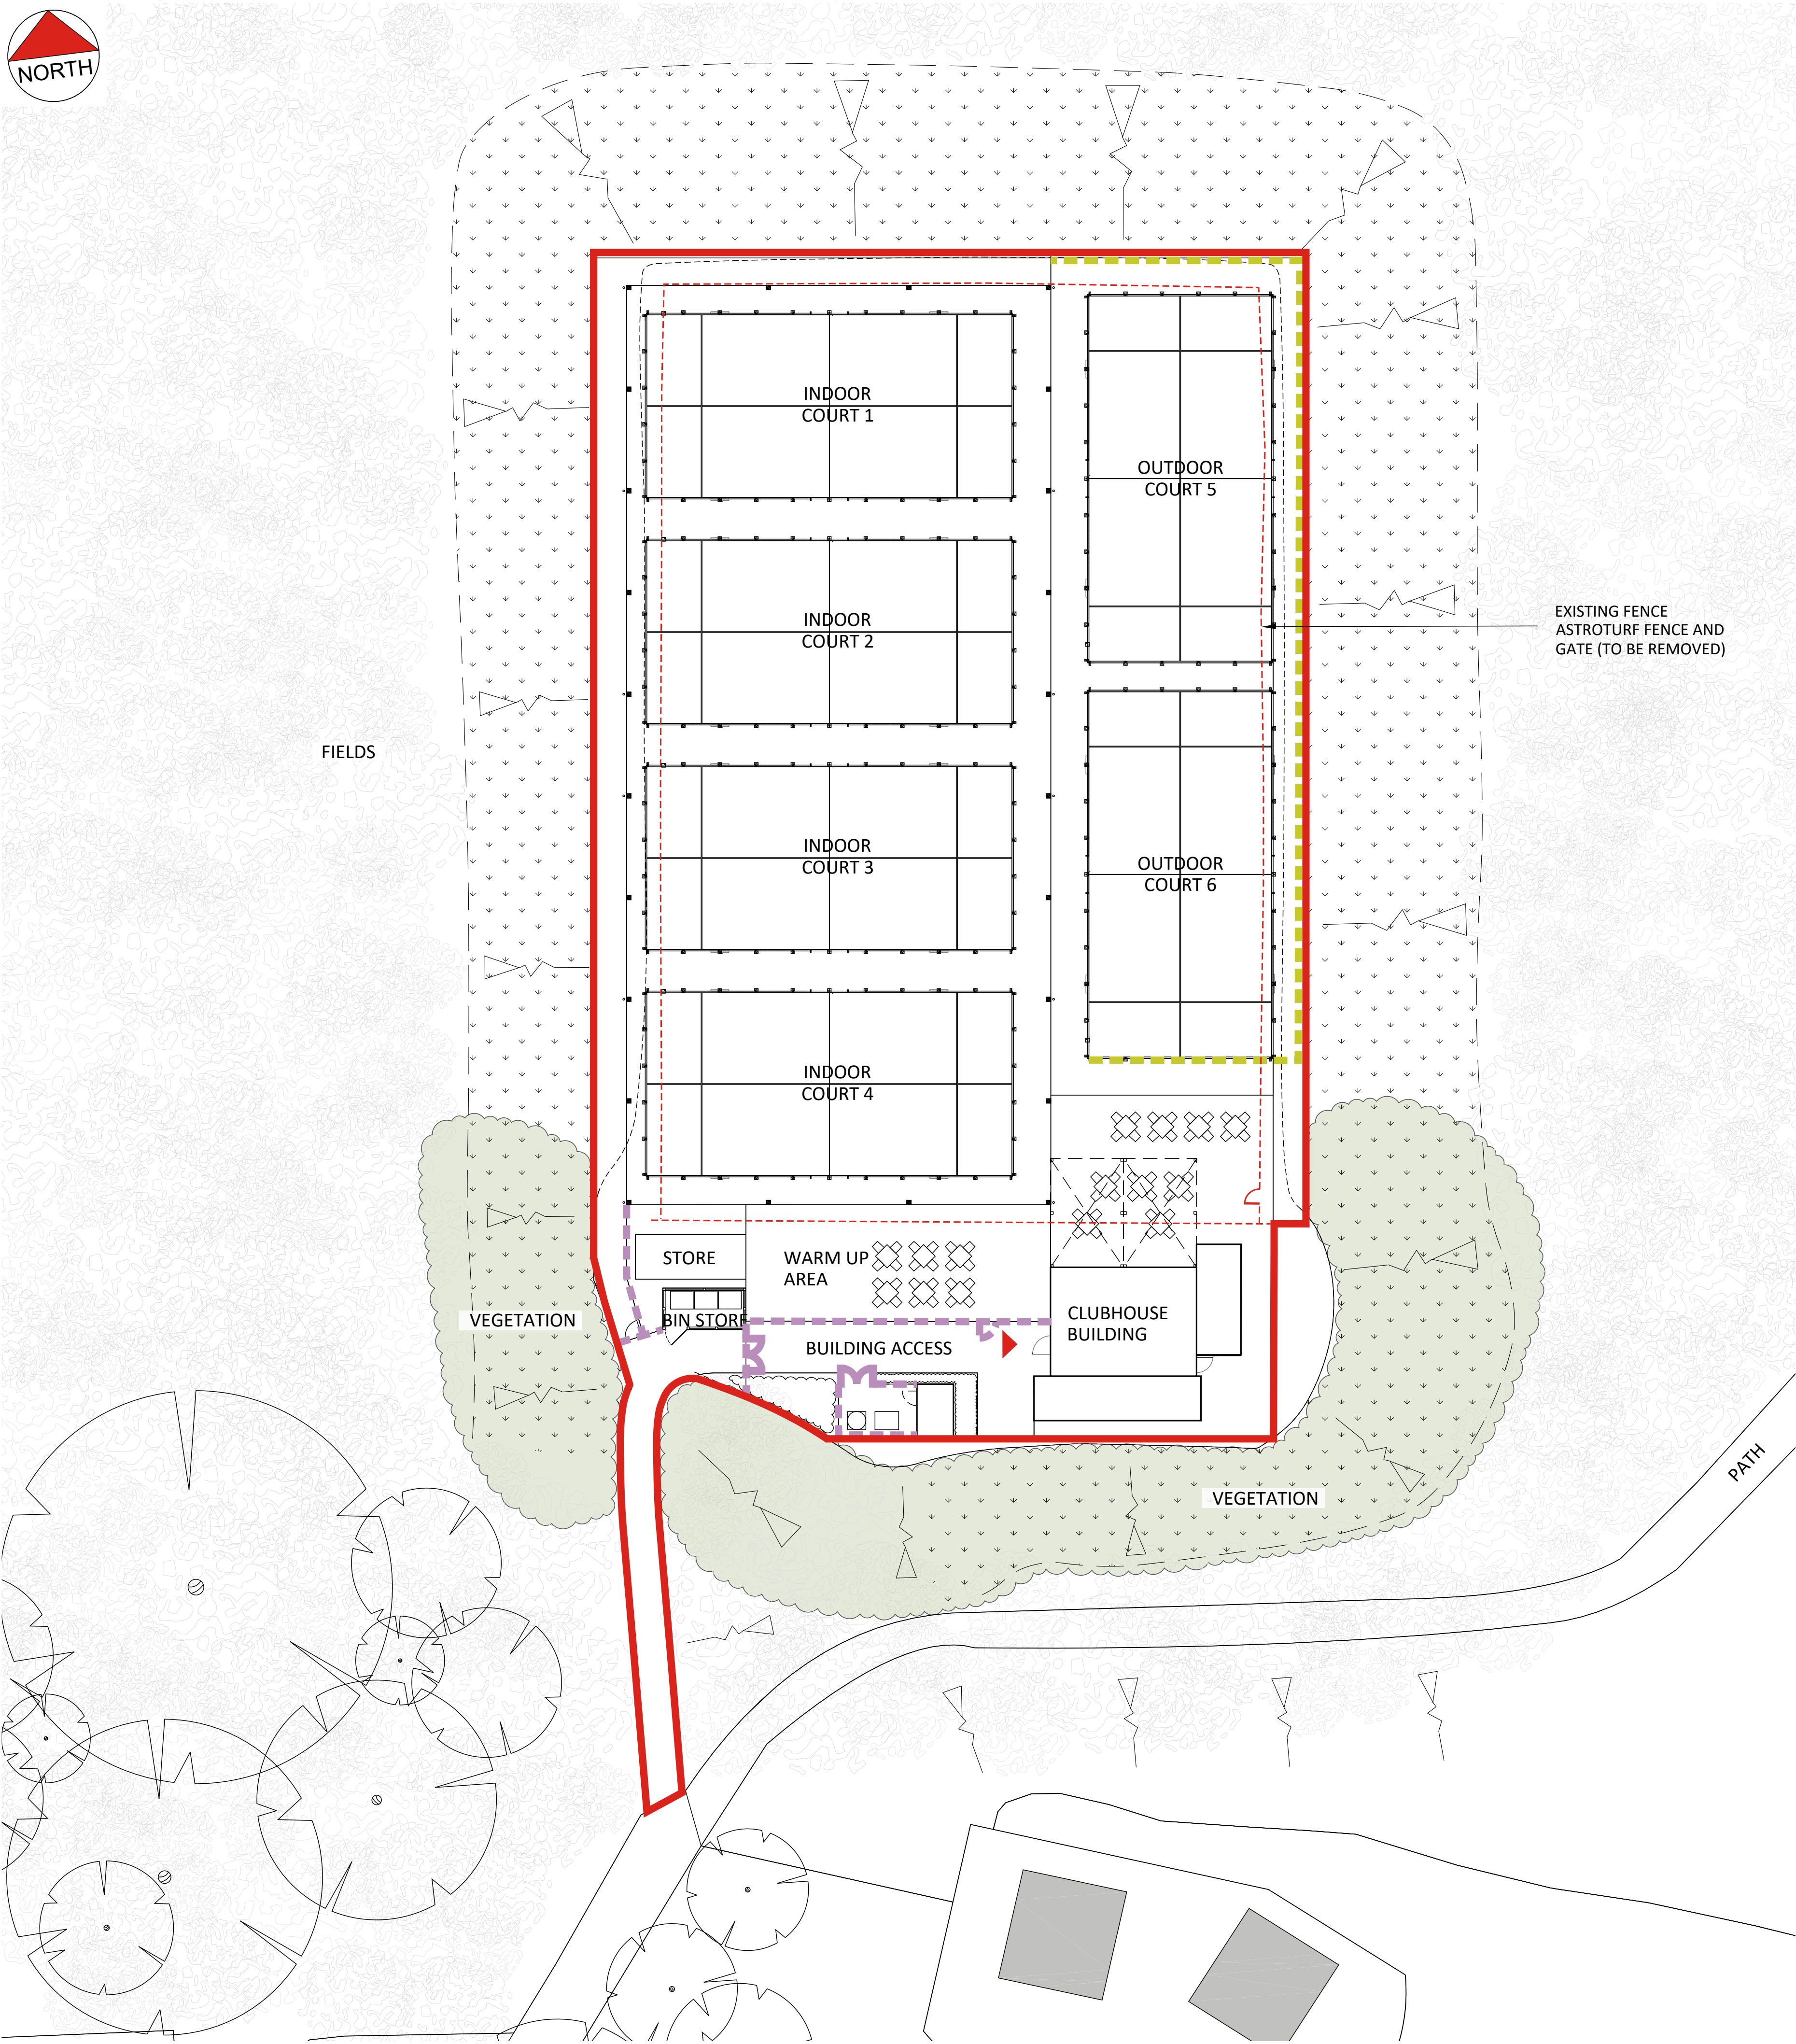

WIRE MESH SECURITY FENCE

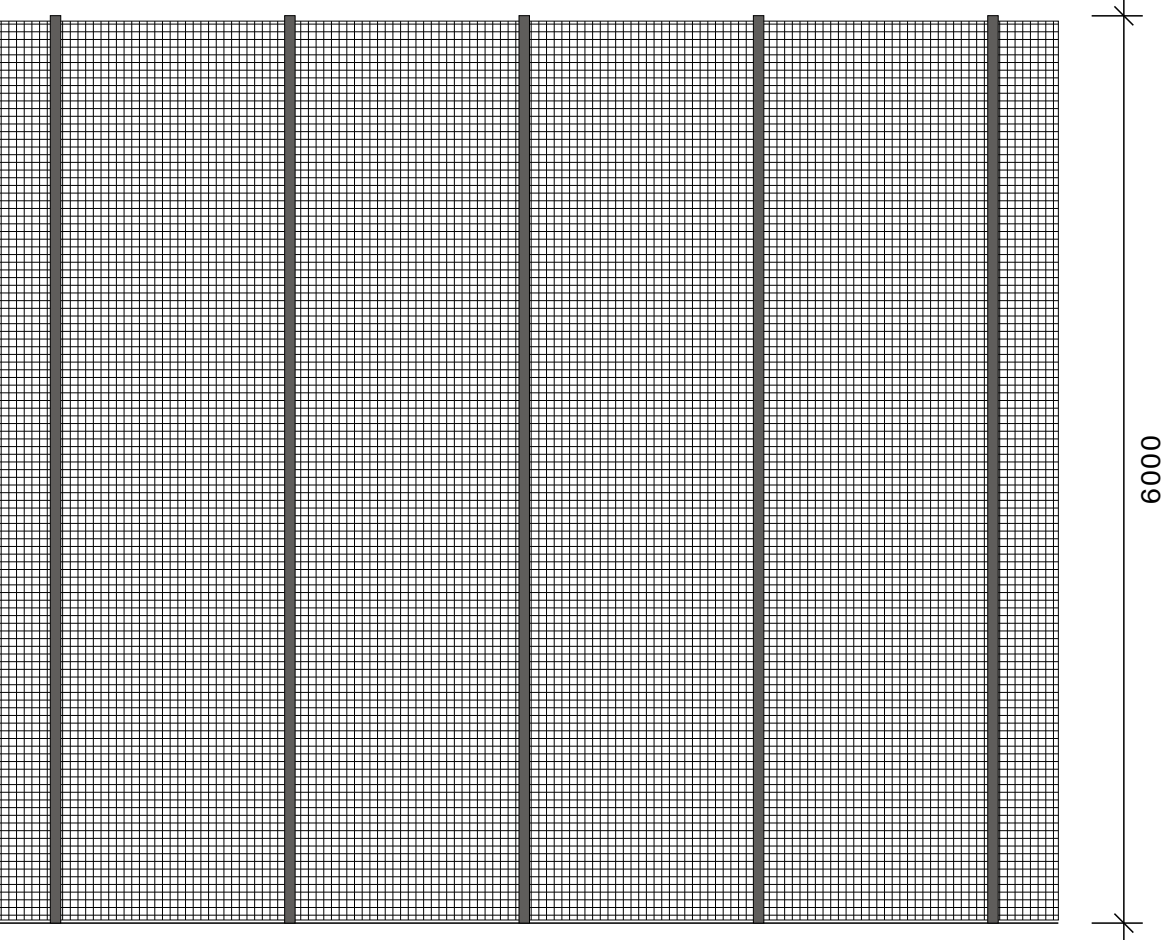

HIGH LEVEL BALL-STOP NET

NOTES

0 100

Scale bar 100mm at 1:1

NO DIMENSIONS SHOULD BE SCALED DURING CONSTRUCTION AND ANY MISSING DIMENSIONS REQUIRED SHOULD BE REQUESTED AND CONFIRMED BEFORE PROCEEDING. ALL DIMENSIONS MUST BE CHECKED ON SITE AND AGREED WITH THE CLIENT PRIOR TO CONSTRUCTION.

THE SCALE BAR PROVIDED IS FOR USE SO THAT THE DRAWINGS CAN BE SCALED DURING THE PLANNING APPLICATION PROCESS.

- NOTES:
- THESE DRAWINGS HAVE BEEN PREPARED FOR PLANNING PURPOSES ONLY.
 - LEVELS ARE SHOWN INDICATIVELY ONLY TO DEMONSTRATE DESIGN INTENT.
 - LANDSCAPING SHOWN INDICATIVELY ONLY, REFER TO LANDSCAPE DRAWINGS FOR FURTHER DETAILS.
 - ROAD MARKINGS ARE SHOWN INDICATIVELY ONLY, SUBJECT TO DETAILED DESIGN.
 - FURNISHING SHOWN INDICATIVELY ONLY.

KEY:

— SITE APPLICATION BOUNDARY

A	26.08.26	LAYOUT OF CLUBHOUSE BUILDING REVISED AND SERVICES COMPOUND ADDED	LM
REV	DATE	NOTE	IN



Project

THE PADEL CLUB
Q LEISURE, LONDON ROAD
ALBOURNE, BRIGHTON
BN6 9BQ

Title

**PROPOSED SITE LAYOUT -
BOUNDARY TREATMENT**

Scale	Date
1:200 @ A1	NOV 2025
Drawn	Checked
YT	SH
Drawing Number	Revision
10150/P102	A

Saunders
Architecture + Urban Design