


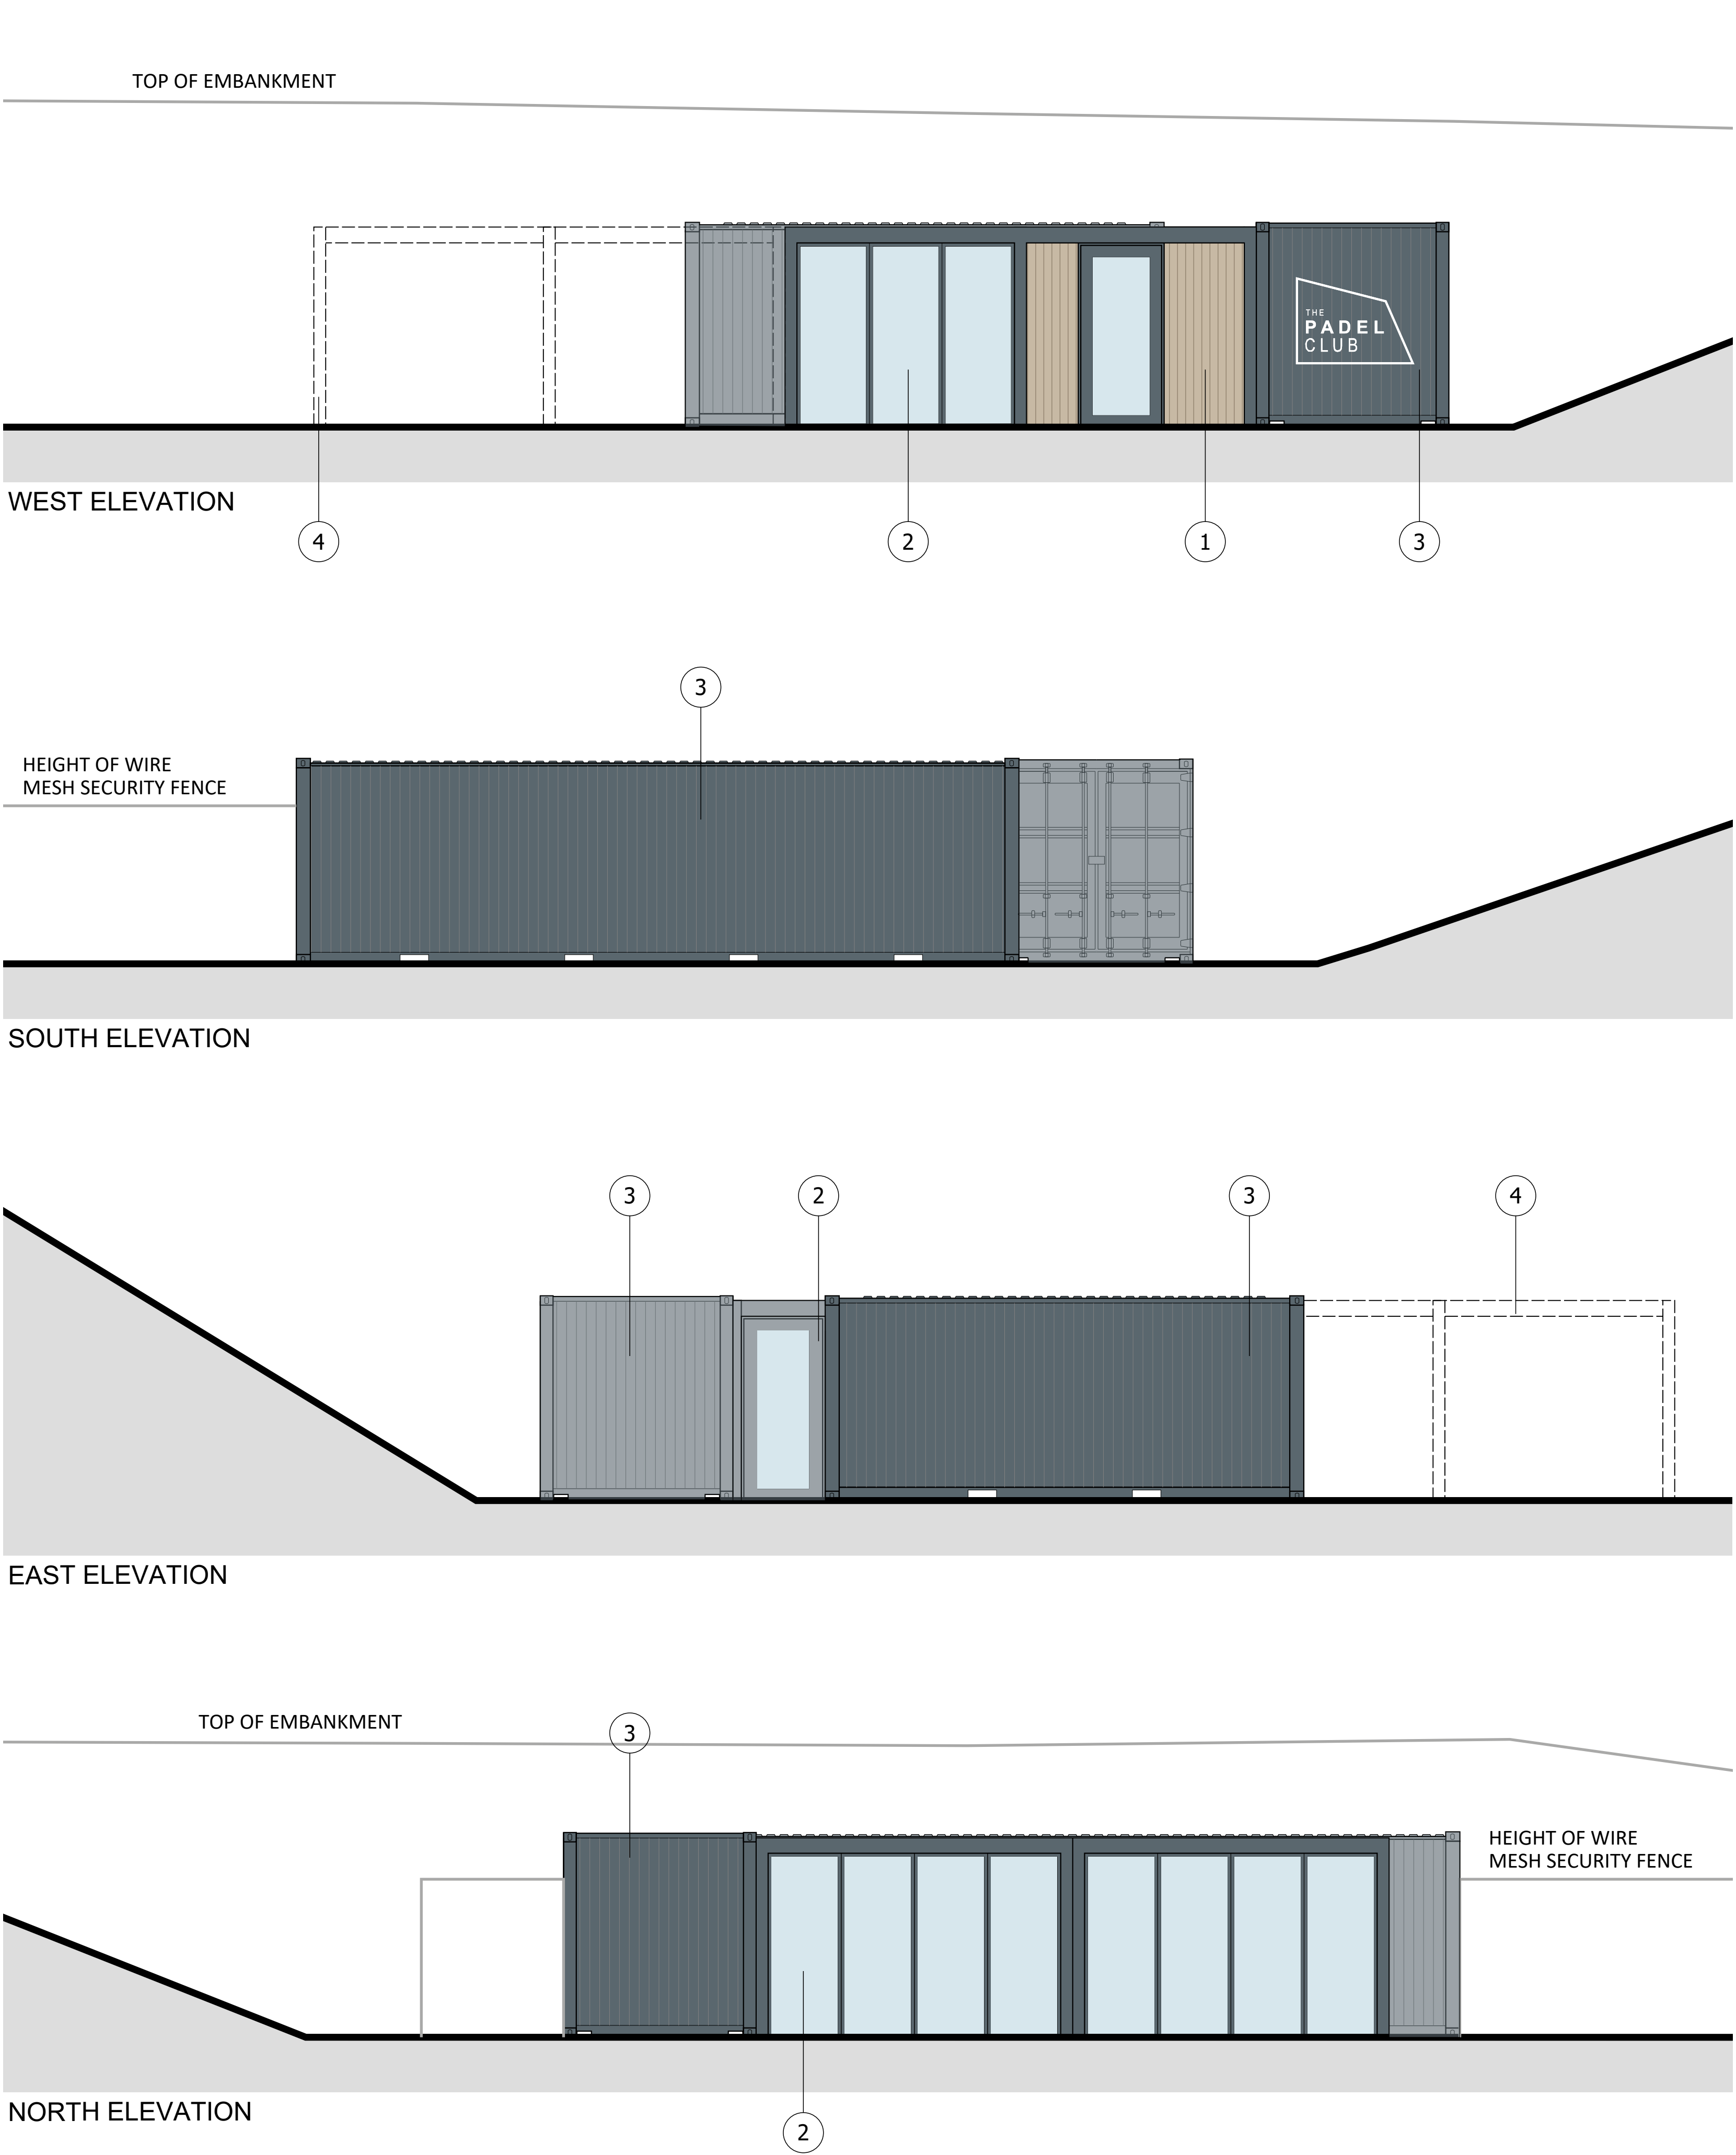

NOTES

0 100


Scale bar 100mm at 1:1

NO DIMENSIONS SHOULD BE SCALED DURING CONSTRUCTION AND ANY MISSING DIMENSIONS REQUIRED SHOULD BE REQUESTED AND CONFIRMED BEFORE PROCEEDING. ALL DIMENSIONS MUST BE CHECKED ON SITE AND AGREED WITH THE CLIENT PRIOR TO CONSTRUCTION.

THE SCALE BAR PROVIDED IS FOR USE SO THAT THE DRAWINGS CAN BE SCALED DURING THE PLANNING APPLICATION PROCESS.

- NOTES:
- THESE DRAWINGS HAVE BEEN PREPARED FOR PLANNING PURPOSES ONLY.
 - LEVELS ARE SHOWN INDICATIVELY ONLY TO DEMONSTRATE DESIGN INTENT.
 - LANDSCAPING SHOWN INDICATIVELY ONLY, REFER TO LANDSCAPE DRAWINGS FOR FURTHER DETAILS.
 - SIGNAGE SHOWN INDICATIVELY ONLY, TO BE AGREED AS PART OF A SEPARATE SIGNAGE APPLICATION.

- MATERIALS:
1. VERTICAL TIMBER EFFECT CLADDING – COLOUR/PATTERN: TBC
 2. PPC ALUMINIUM GLAZED DOOR SYSTEM (SWING, BIFOLD OR SLIDING) – COLOUR: ANTHRACITE GREY RAL 7016
 3. STEEL CONTAINER - COLOUR: RAL 7016 (ANTHRACITE GREY)
 4. PERGOLA IN BACKGROUND

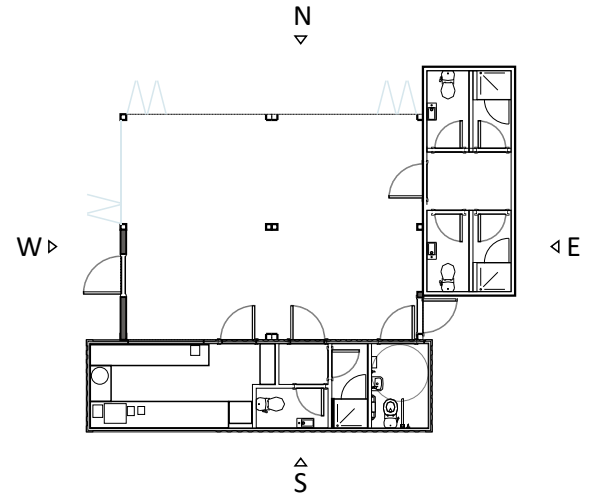

A	04.06.26	CONTAINER & PERGOLA CLUBHOUSE OPTION	YT
REV	DATE	NOTE	IN

Project

THE PADEL CLUB
Q LEISURE, LONDON ROAD
ALBOURNE, BRIGHTON
BN6 9BQ

Title

CLUBHOUSE BUILDING -
ELEVATIONS

Scale	Date
1:50 @ A1	NOV 2025
Drawn	Checked
QT	SH
Drawing Number	Revision
10150/P120	A