
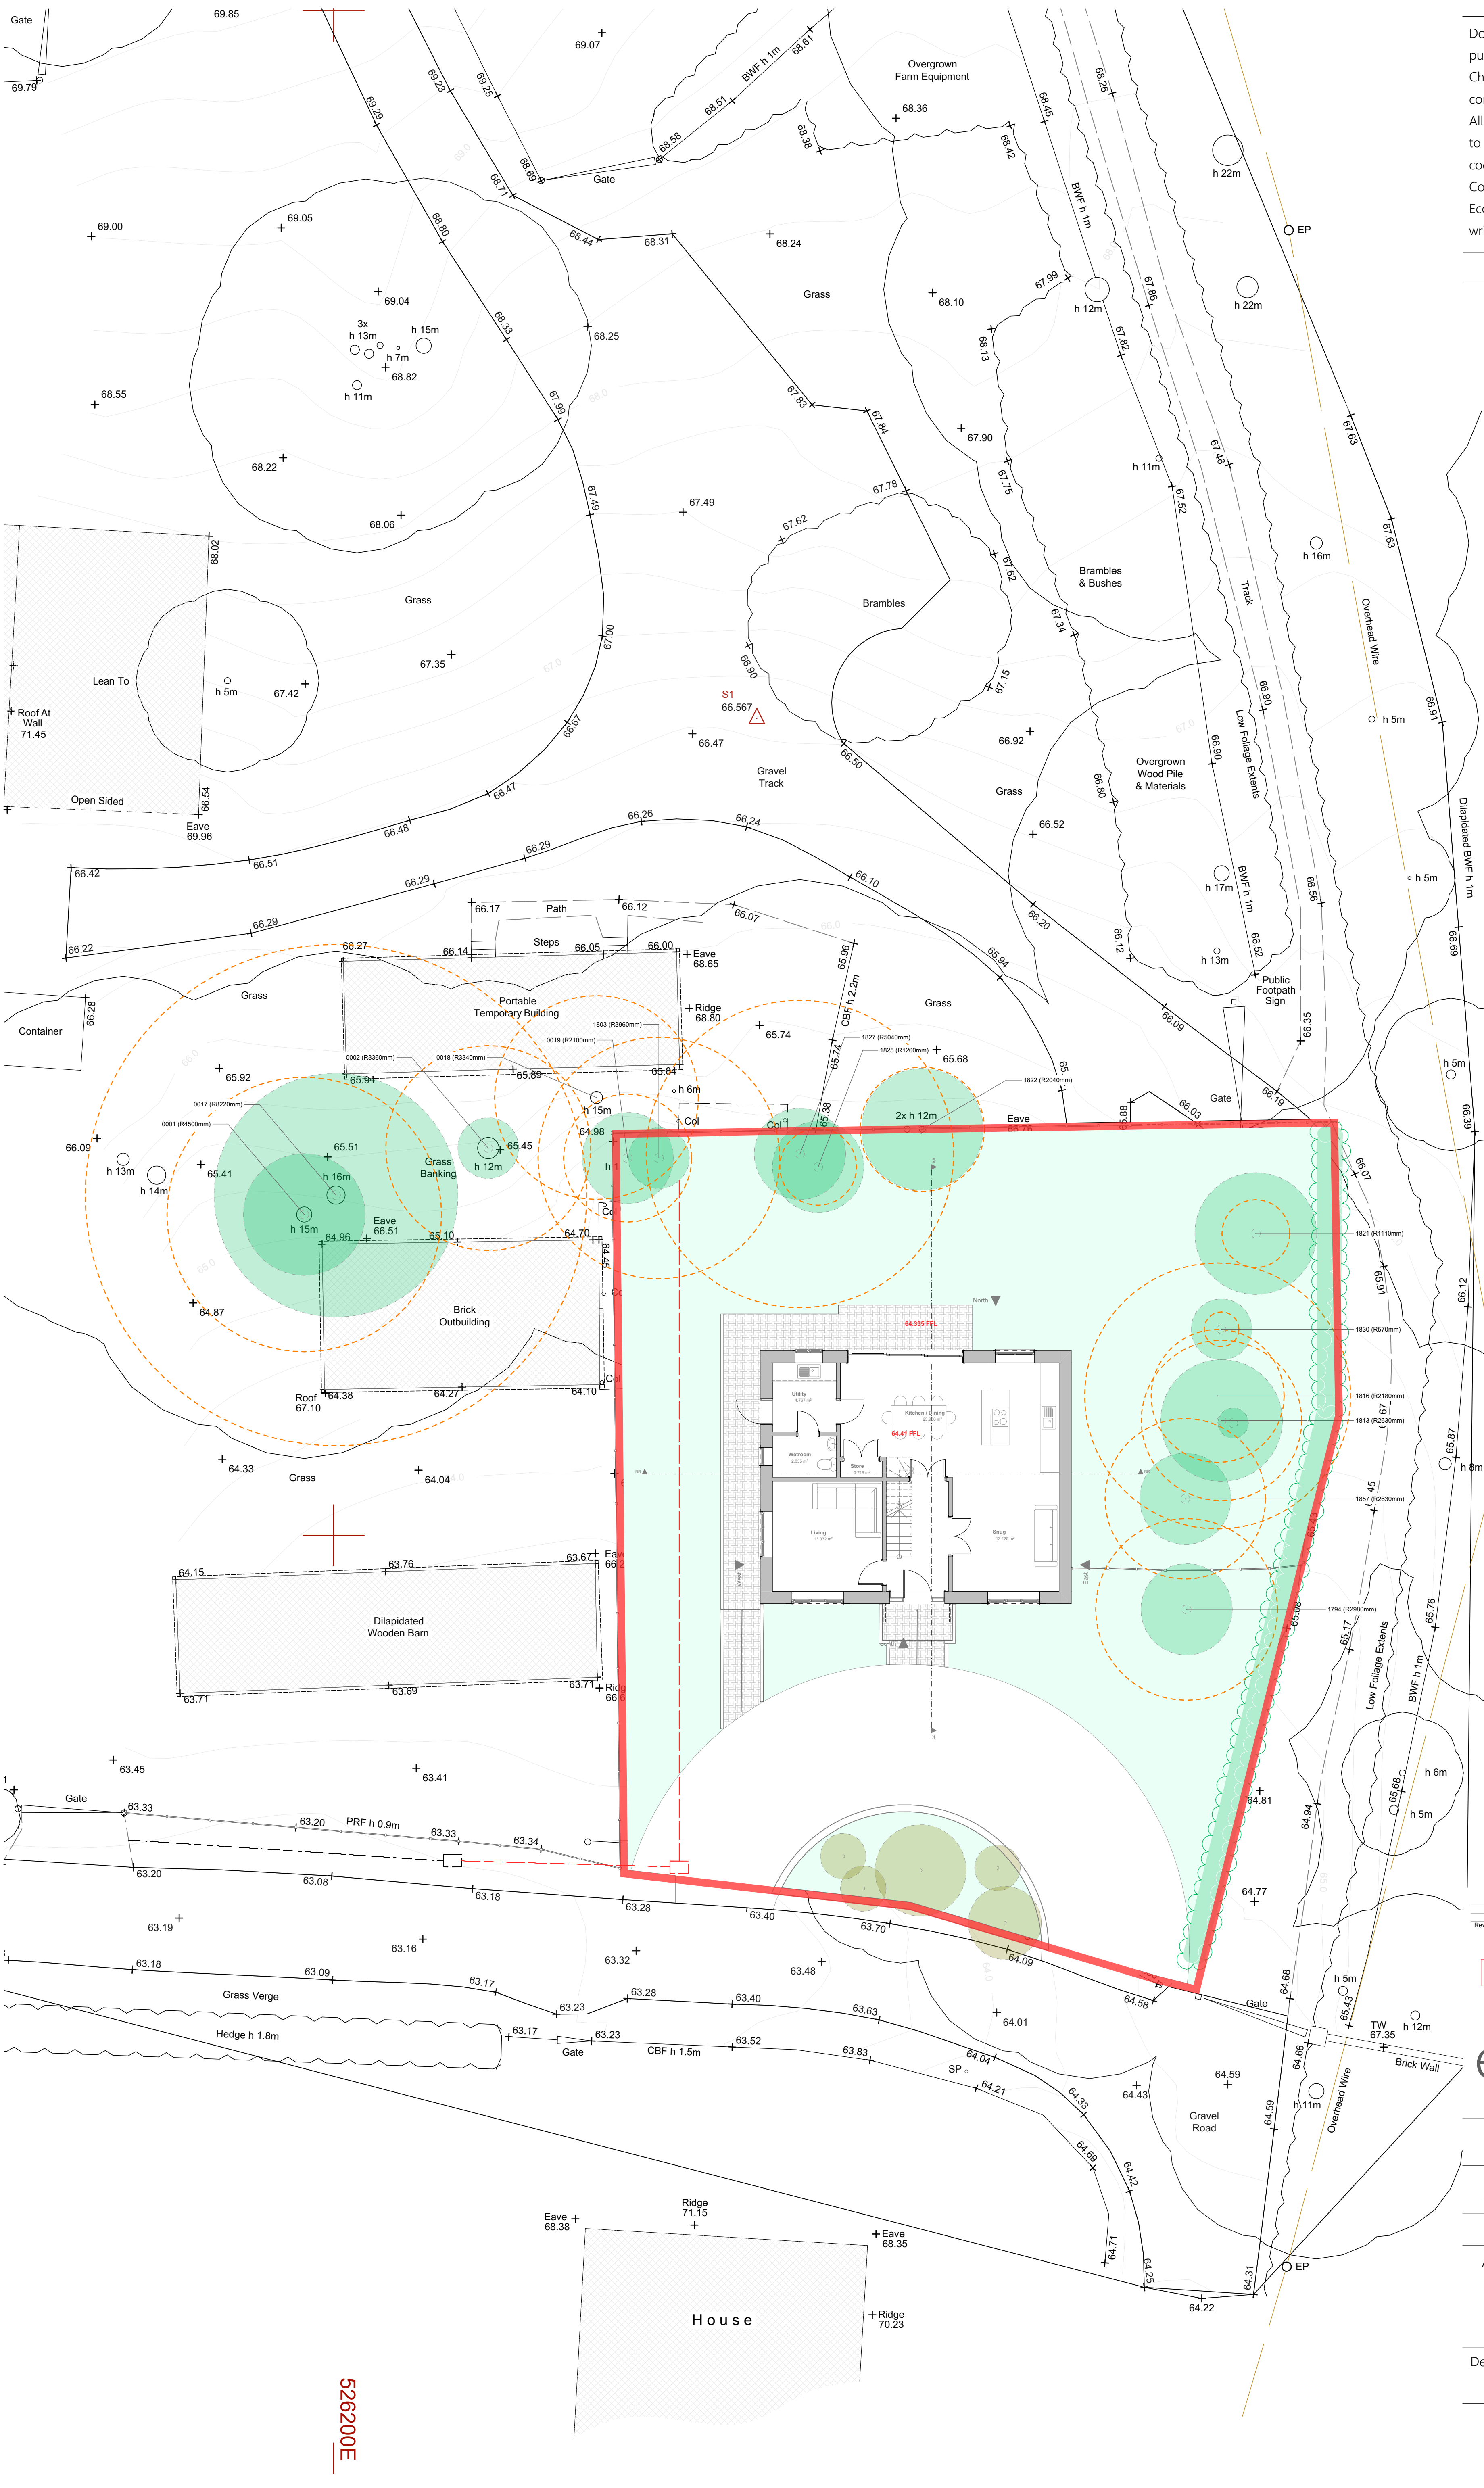


Notes

Do not scale off this drawing except for planning purposes
Check all dimensions on site before any work commences
All goods, materials and workmanship must conform to current building regulations, british standards and codes of practice.
Copyright of this drawing is to be retained by Ecotecture Ltd and must not be reproduced without written consent from the practice.

Drawing to be printed A1

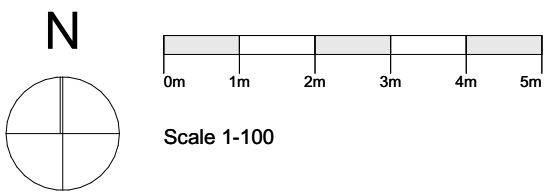

Rev/D Layout Comment

PROPOSED

ecotecture
ECOLOGICAL ARCHITECTURE

01444 416745 info@ecotecture.co.uk
www.ecotecture.co.uk

31 Sussex Road Haywards Heath
West Sussex RH16 4DZ

Client: Tim Whitlock

Address: Franc-Jean Farm,
Bolney,
West Sussex
RH17 5PJ

Description: PL TRPA

Scale: 1:100 Date: 10/02/2026

Drawn: BI Checked: JS

Drawing No: 853/352

526200E