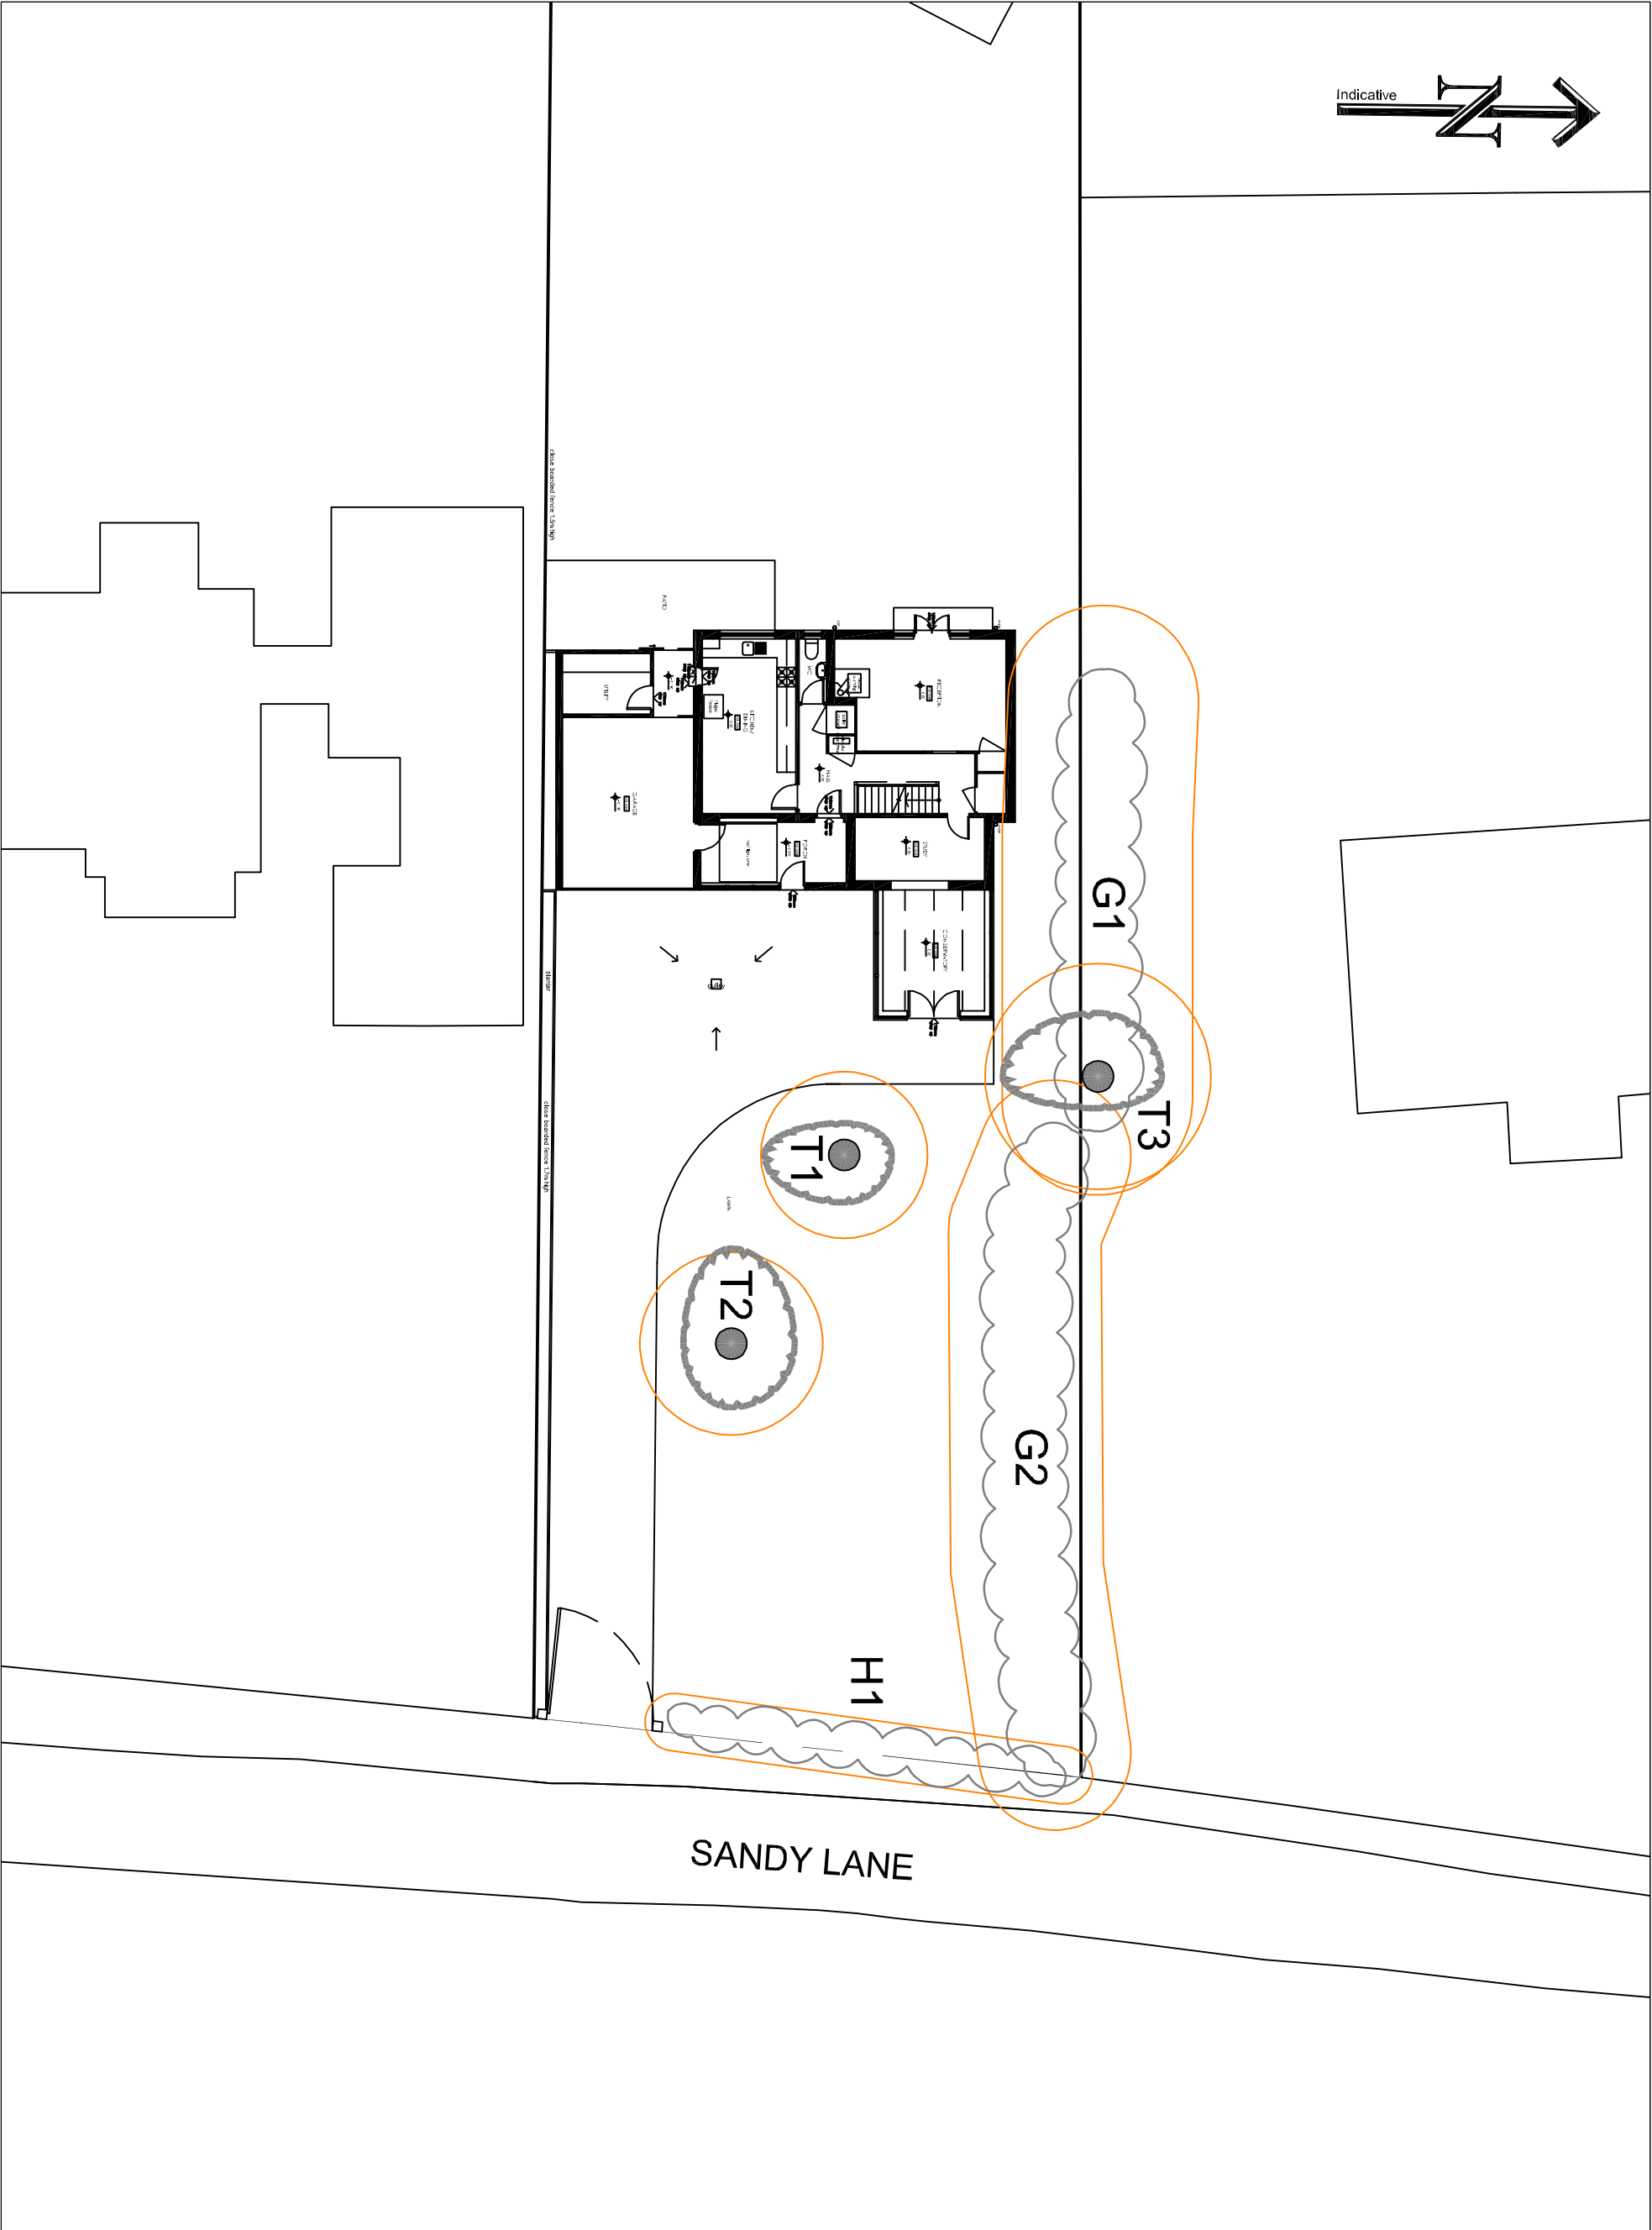


Underlined tree tags denote tree located by eye

Note: Trees labeled thus  are subject to TPO

 **Category A tree**
BS5837 2012

 **Category B tree**
BS5837 2012

 **Category C tree**
BS5837 2012

 **Category U tree**
BS5837 2012

 **Group of Trees/Hedge**
Colours same as BS5837 2012
categories for trees (above)

The above BS categories are judgements of quality and value based on the contribution each tree would be expected to make over a given period of time, categories A, B and C being high, moderate and low respectively. Category U represents trees that, in their current context, should be removed for sound arboricultural reasons. For exact definition of BS categories refer to notes accompanying schedule.

Project Courtlands, Sandy Lane,
East Grinstead
Drawing Tree Constraints Plan
Date 28.10.25
Ref 25-2044-TCP
Drawn NT
Checked DR
Client Victoria Mustard Architects
Scale 1:200@A3