



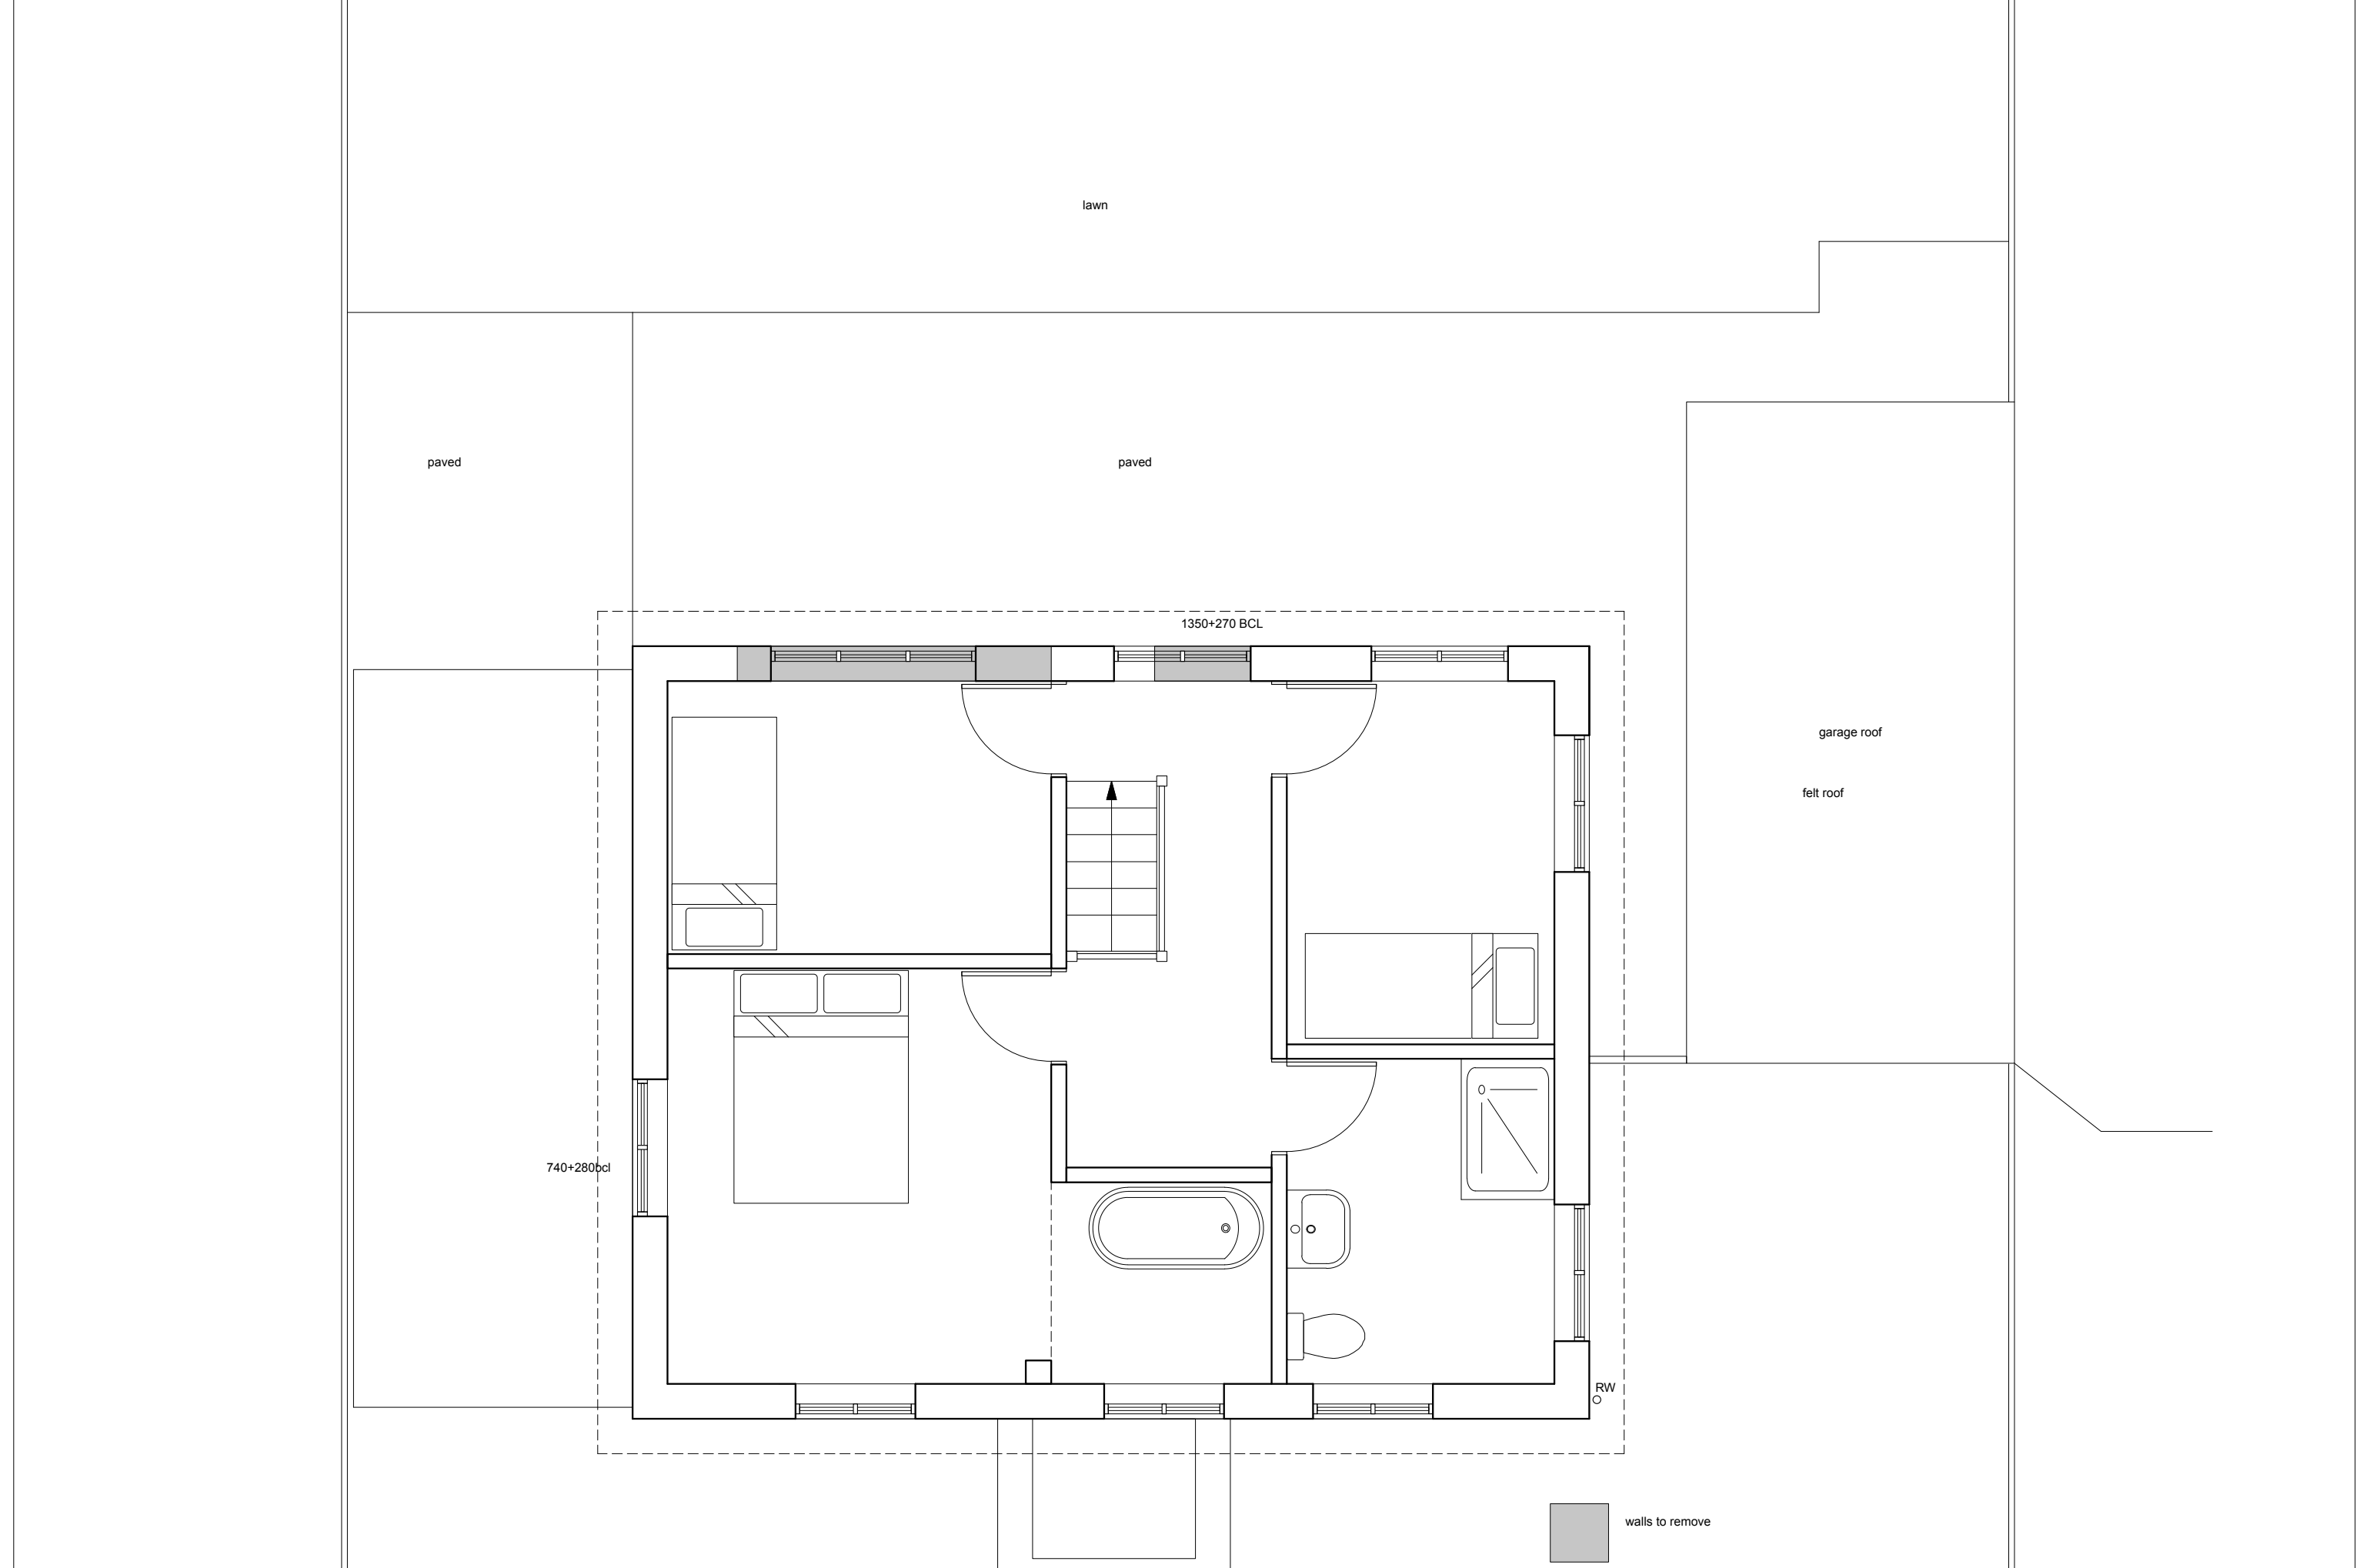

Oliver Perceval Architects Ltd
Holly Tree House, Colemans Hatch, East Sussex TN7 4HN
M. 07932 668840
E. oliver@coherent-architecture.co.uk

Project : 47 Morton Road, East Grinstead, RH19 4AF
Client : Andy Crocker

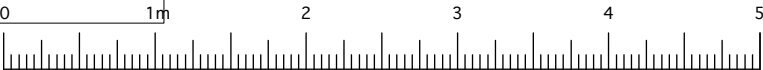

Existing First Floor			Planning
check all dims on site do not scale off this drawing	Scale 1:50@A3	Date Issued 14.11.25	Drawing No. AC.003