



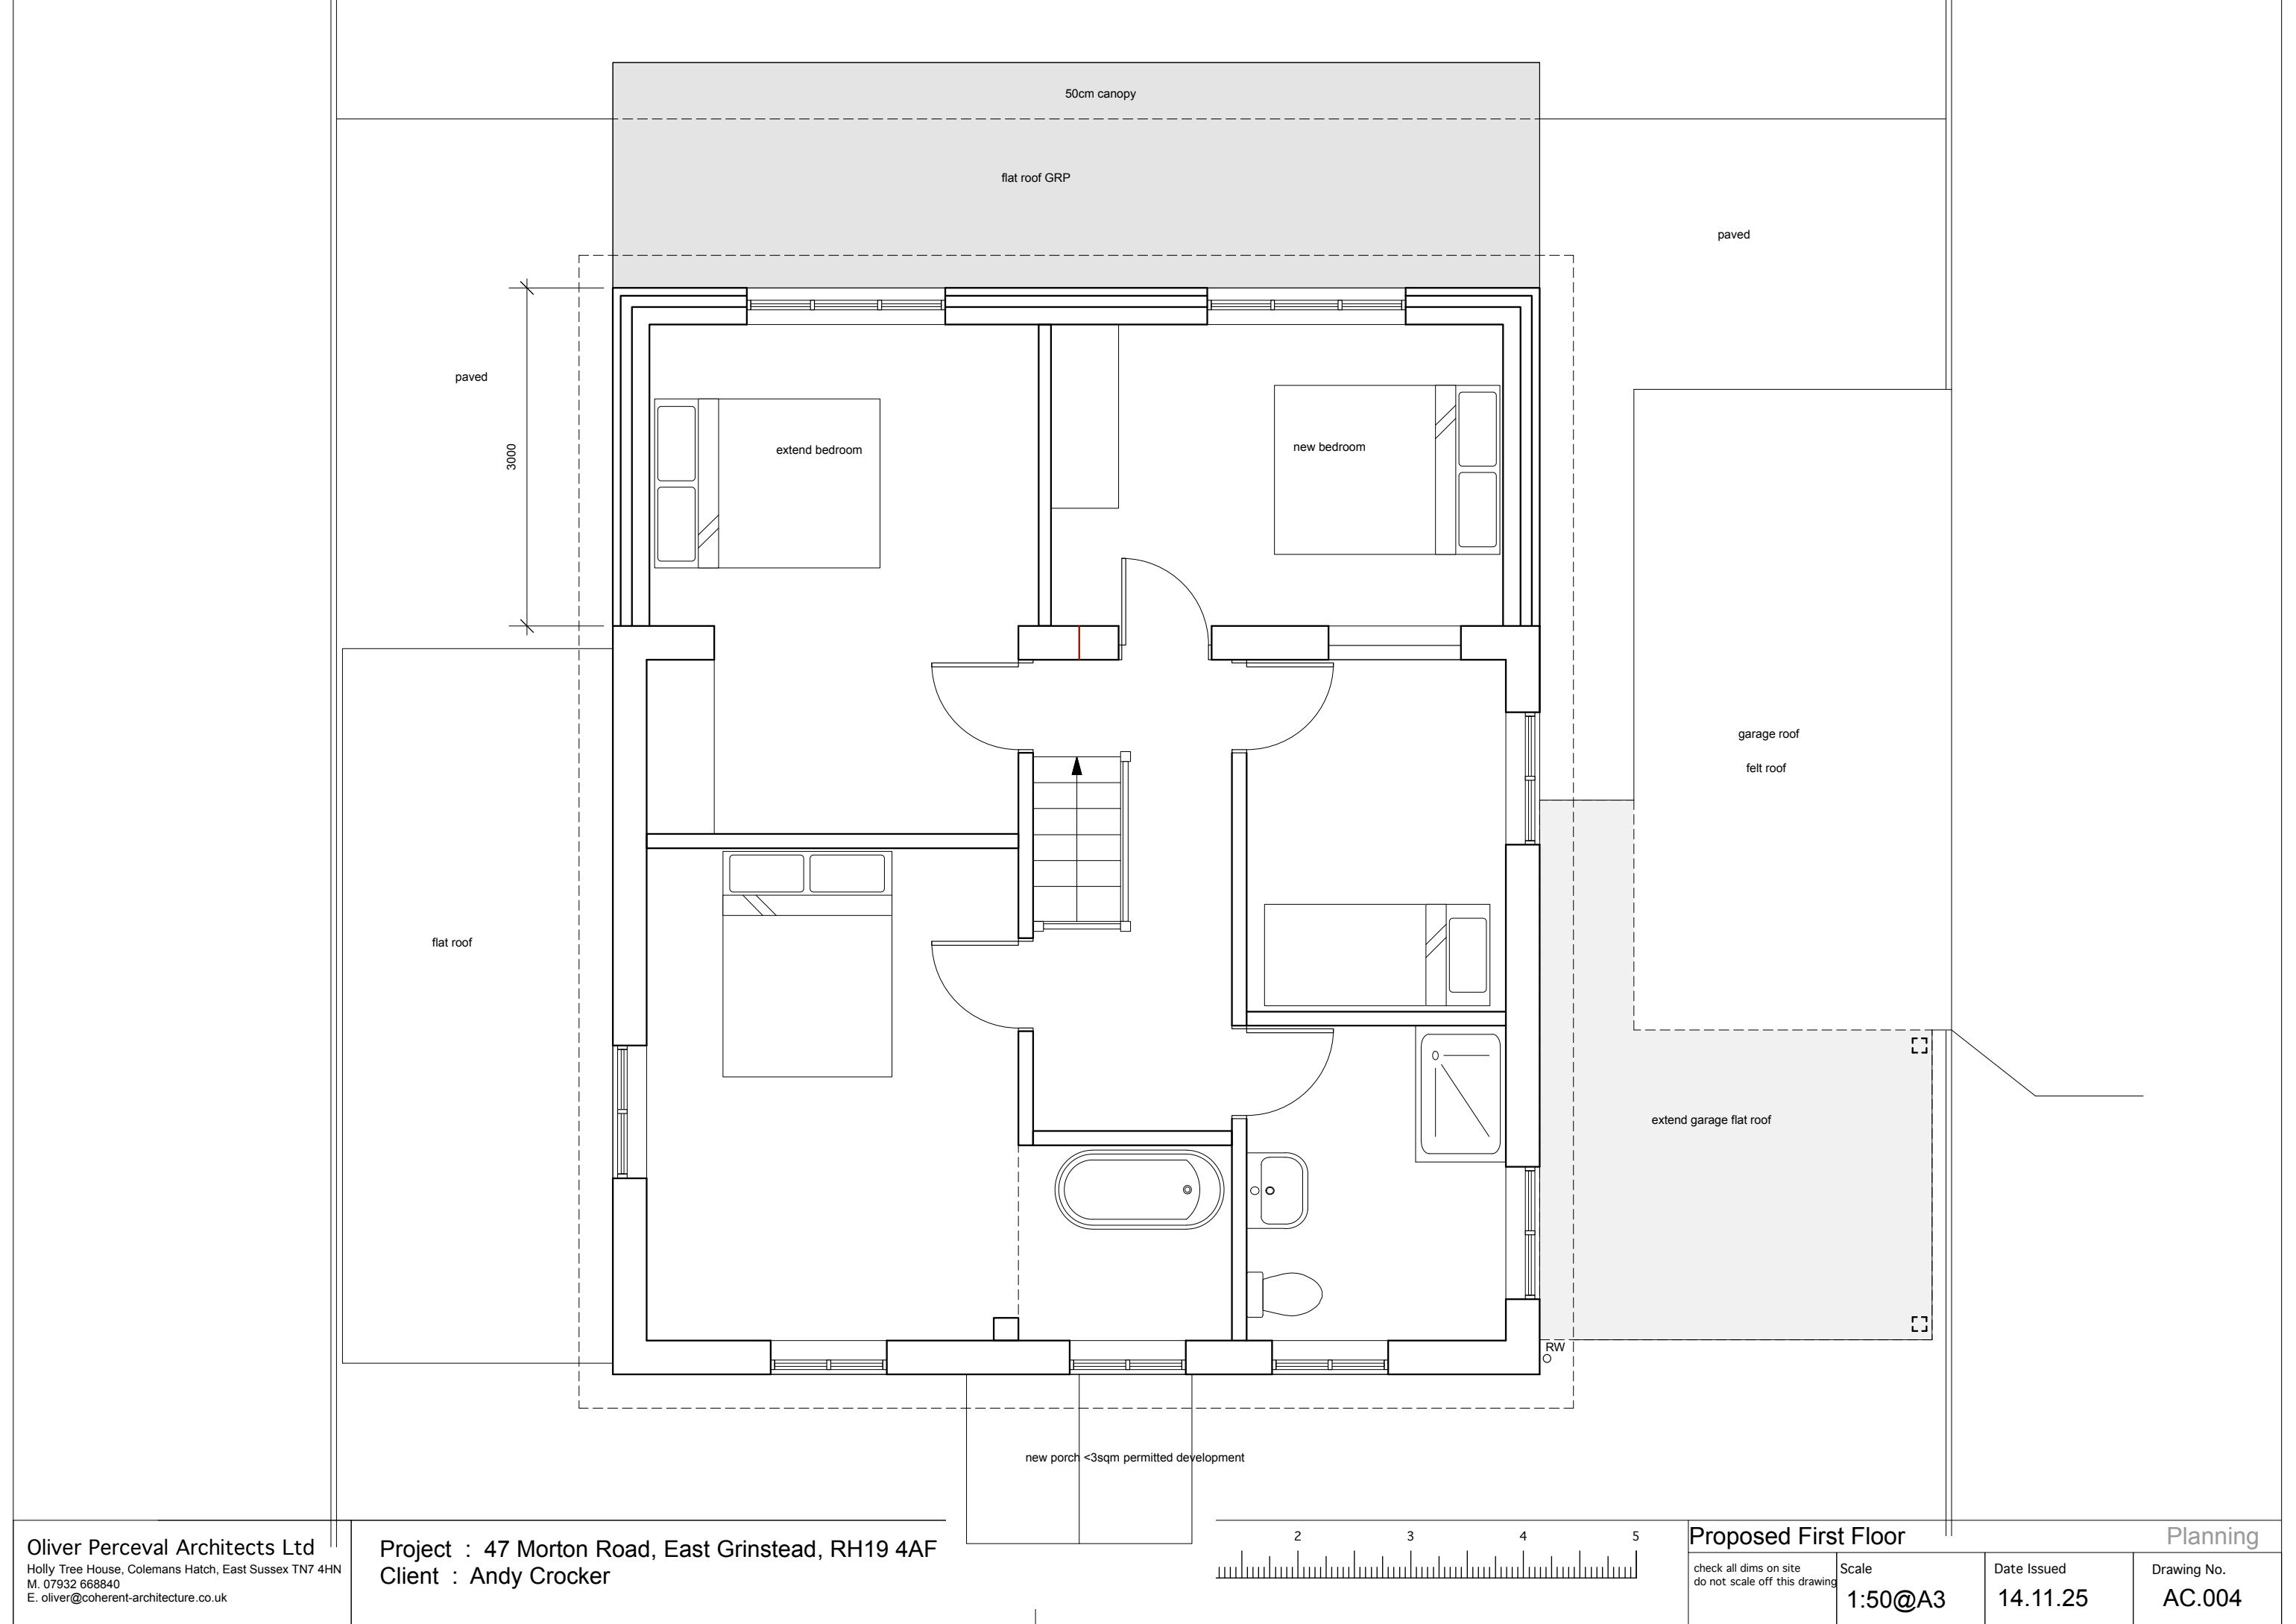

Oliver Perceval Architects Ltd  
Holly Tree House, Colemans Hatch, East Sussex TN7 4HN  
M. 07932 668840  
E. oliver@coherent-architecture.co.uk

Project : 47 Morton Road, East Grinstead, RH19 4AF  
Client : Andy Crocker

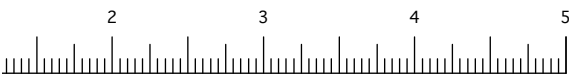

| Proposed First Floor                                    |                  |                         | Planning              |
|---------------------------------------------------------|------------------|-------------------------|-----------------------|
| check all dims on site<br>do not scale off this drawing | Scale<br>1:50@A3 | Date Issued<br>14.11.25 | Drawing No.<br>AC.004 |