

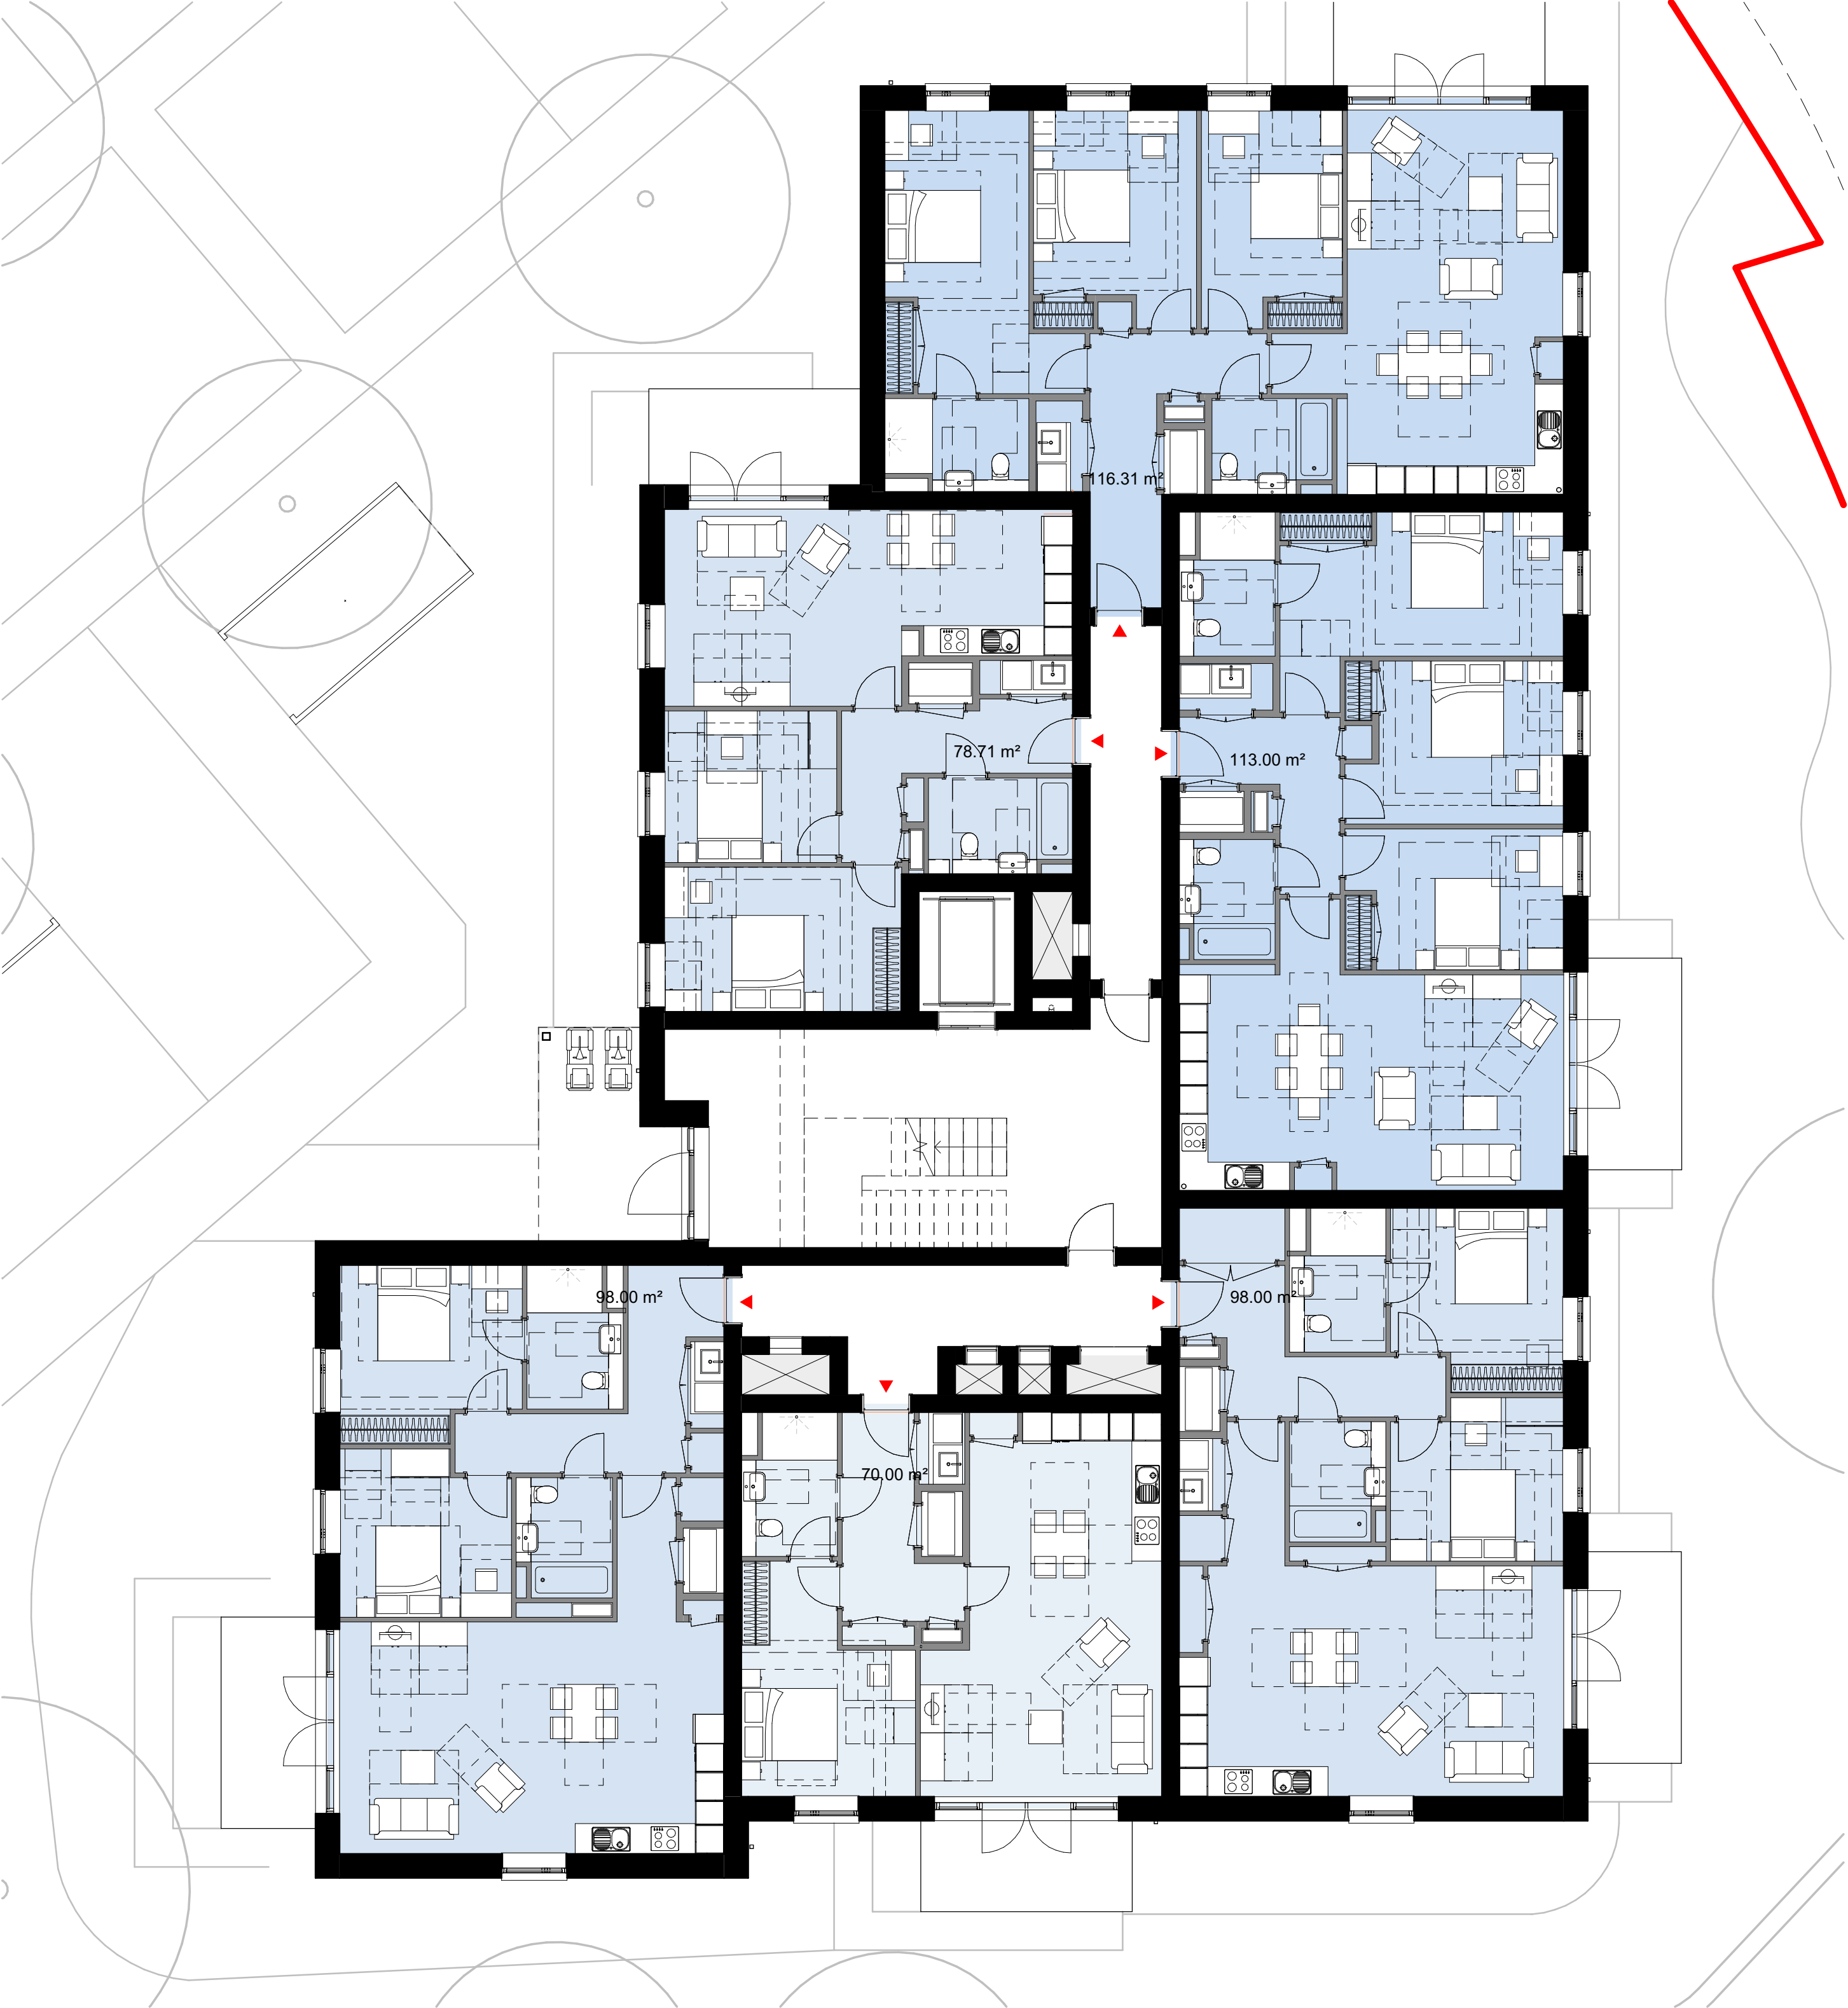


Key
▲ Apartment Entrance

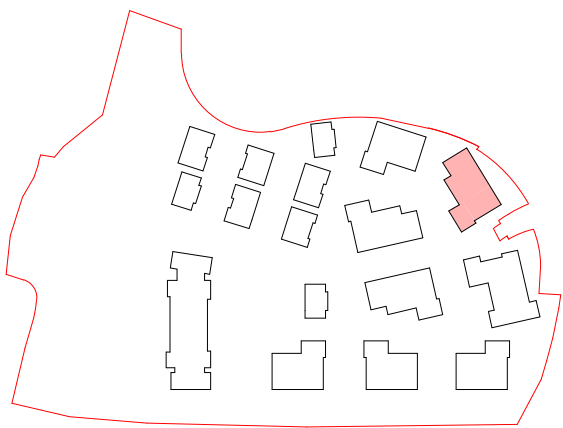


1 Apartment Building B - Level 0
1 : 100

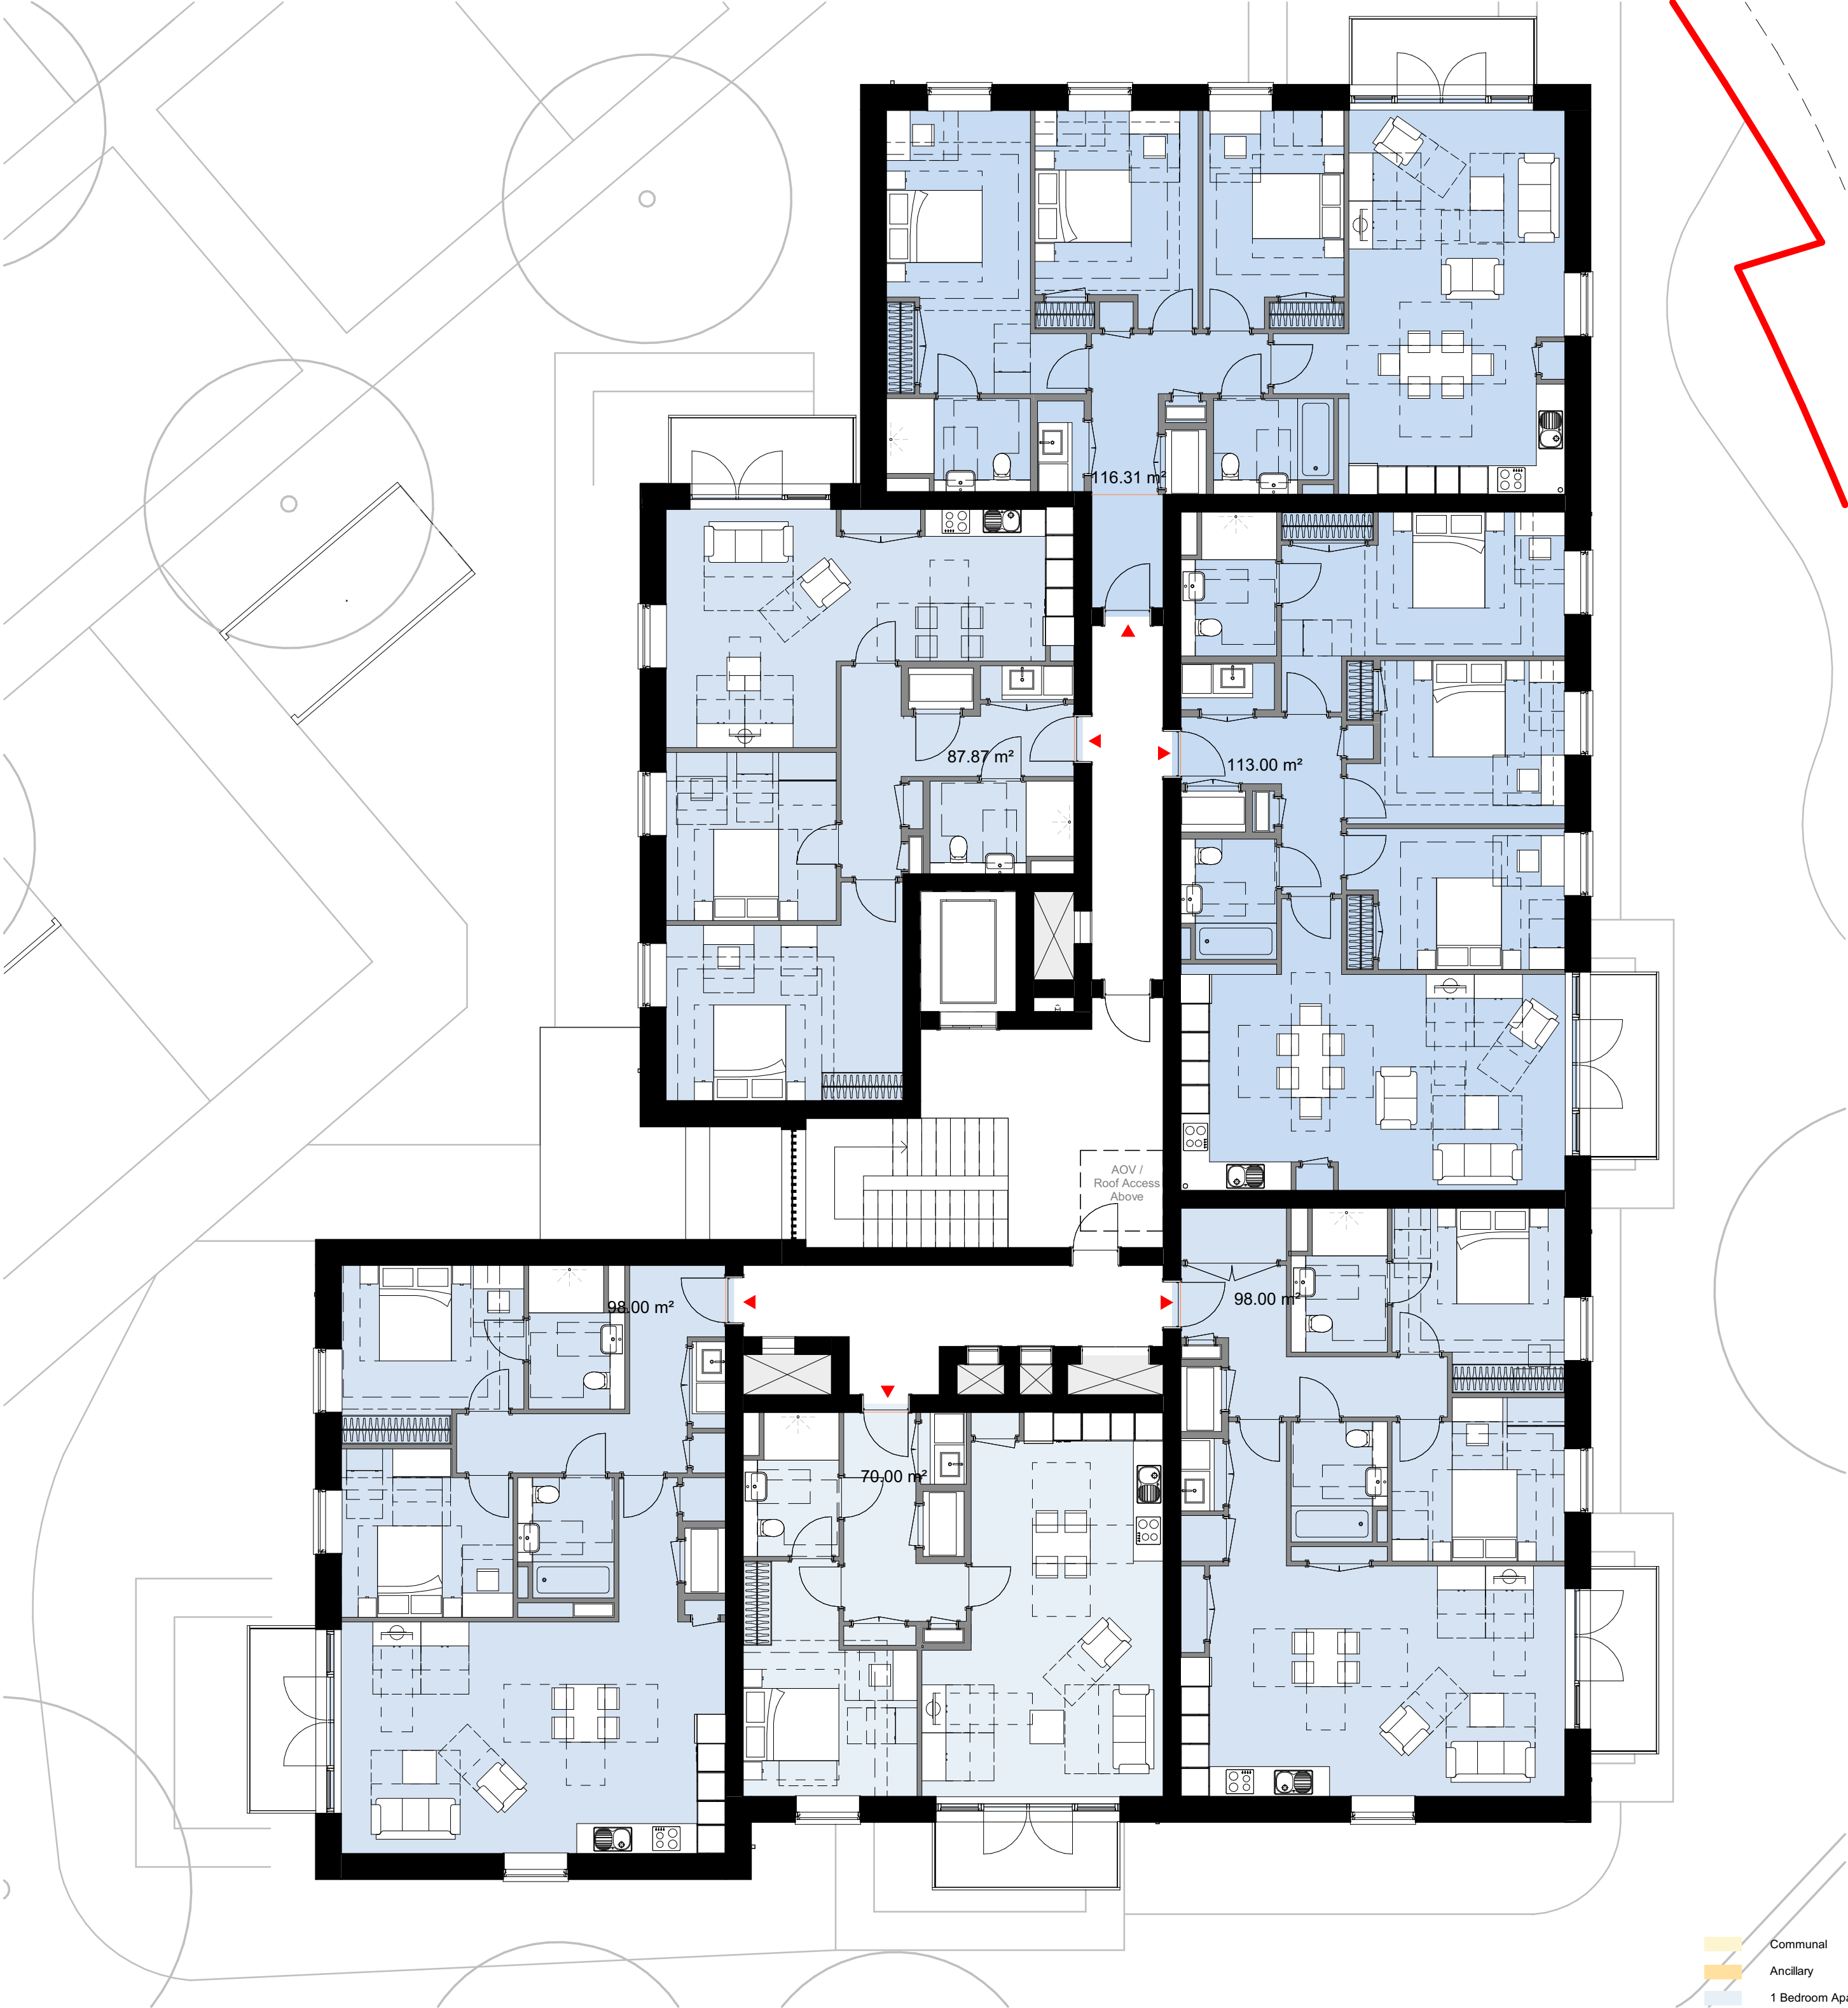

2 Apartment Building B - Level 1
1 : 100

- Communal
- Ancillary
- 1 Bedroom Apartment
- 2 Bedroom Apartment
- 3 Bedroom Apartment
- 2 Bedroom Bungalow
- 3 Bedroom Bungalow
- 3 Bedroom Cottage

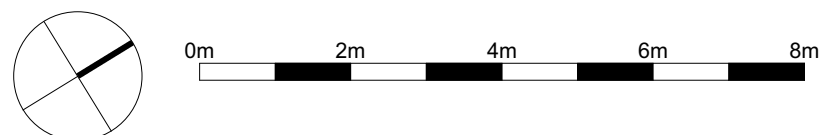

CDM REGULATIONS 2015. All current drawings and specifications for the project must be read in conjunction with the Designer's Hazard and Environment Assessment Record. All intellectual property rights reserved.

Designed with reference to the surveys, information and reports listed:
Topographical survey file name : 3.2.4 16186-100-AA_Y-RevC produced by Maltby Land Surveys LTD, XXXXXXXXXXXXXXXXXXXXXXX, XXXXXXXXXXXXXXXXXXXXXXX, XXXXXXXXXXXXXXXXXXXXXXX, XXXXXXXXXXXXXXX.

Rev	Date	Description
P01	10.08.2020	Draft Planning Issue
P02	25.08.2020	Planning Submission

Dwn	Ckd	Drawn	BF
RB	SA	SA	RB
RB	SA	SA	RB
Date	02/07/2026	Scale @ A1	1 : 100

Kingscote Place, East Grinstead
Apartment Building B Plans-Sheet 1

Project	Origin	Function	Space	Form	Discipline	Number
KCP - PRP - BB -	ZZ -	DR -	A -	20322		
Revision		Status				
P02 -		S4 - Suitable for Stage Approval				

PRP