

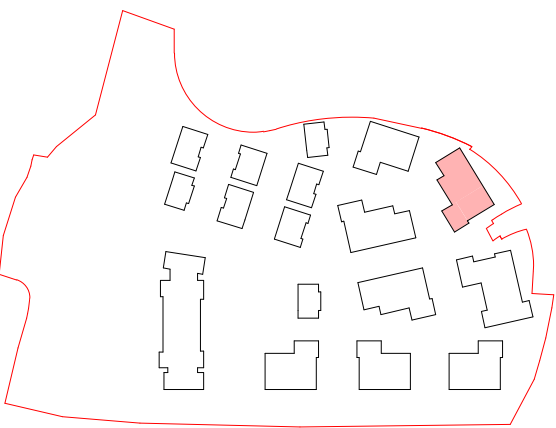


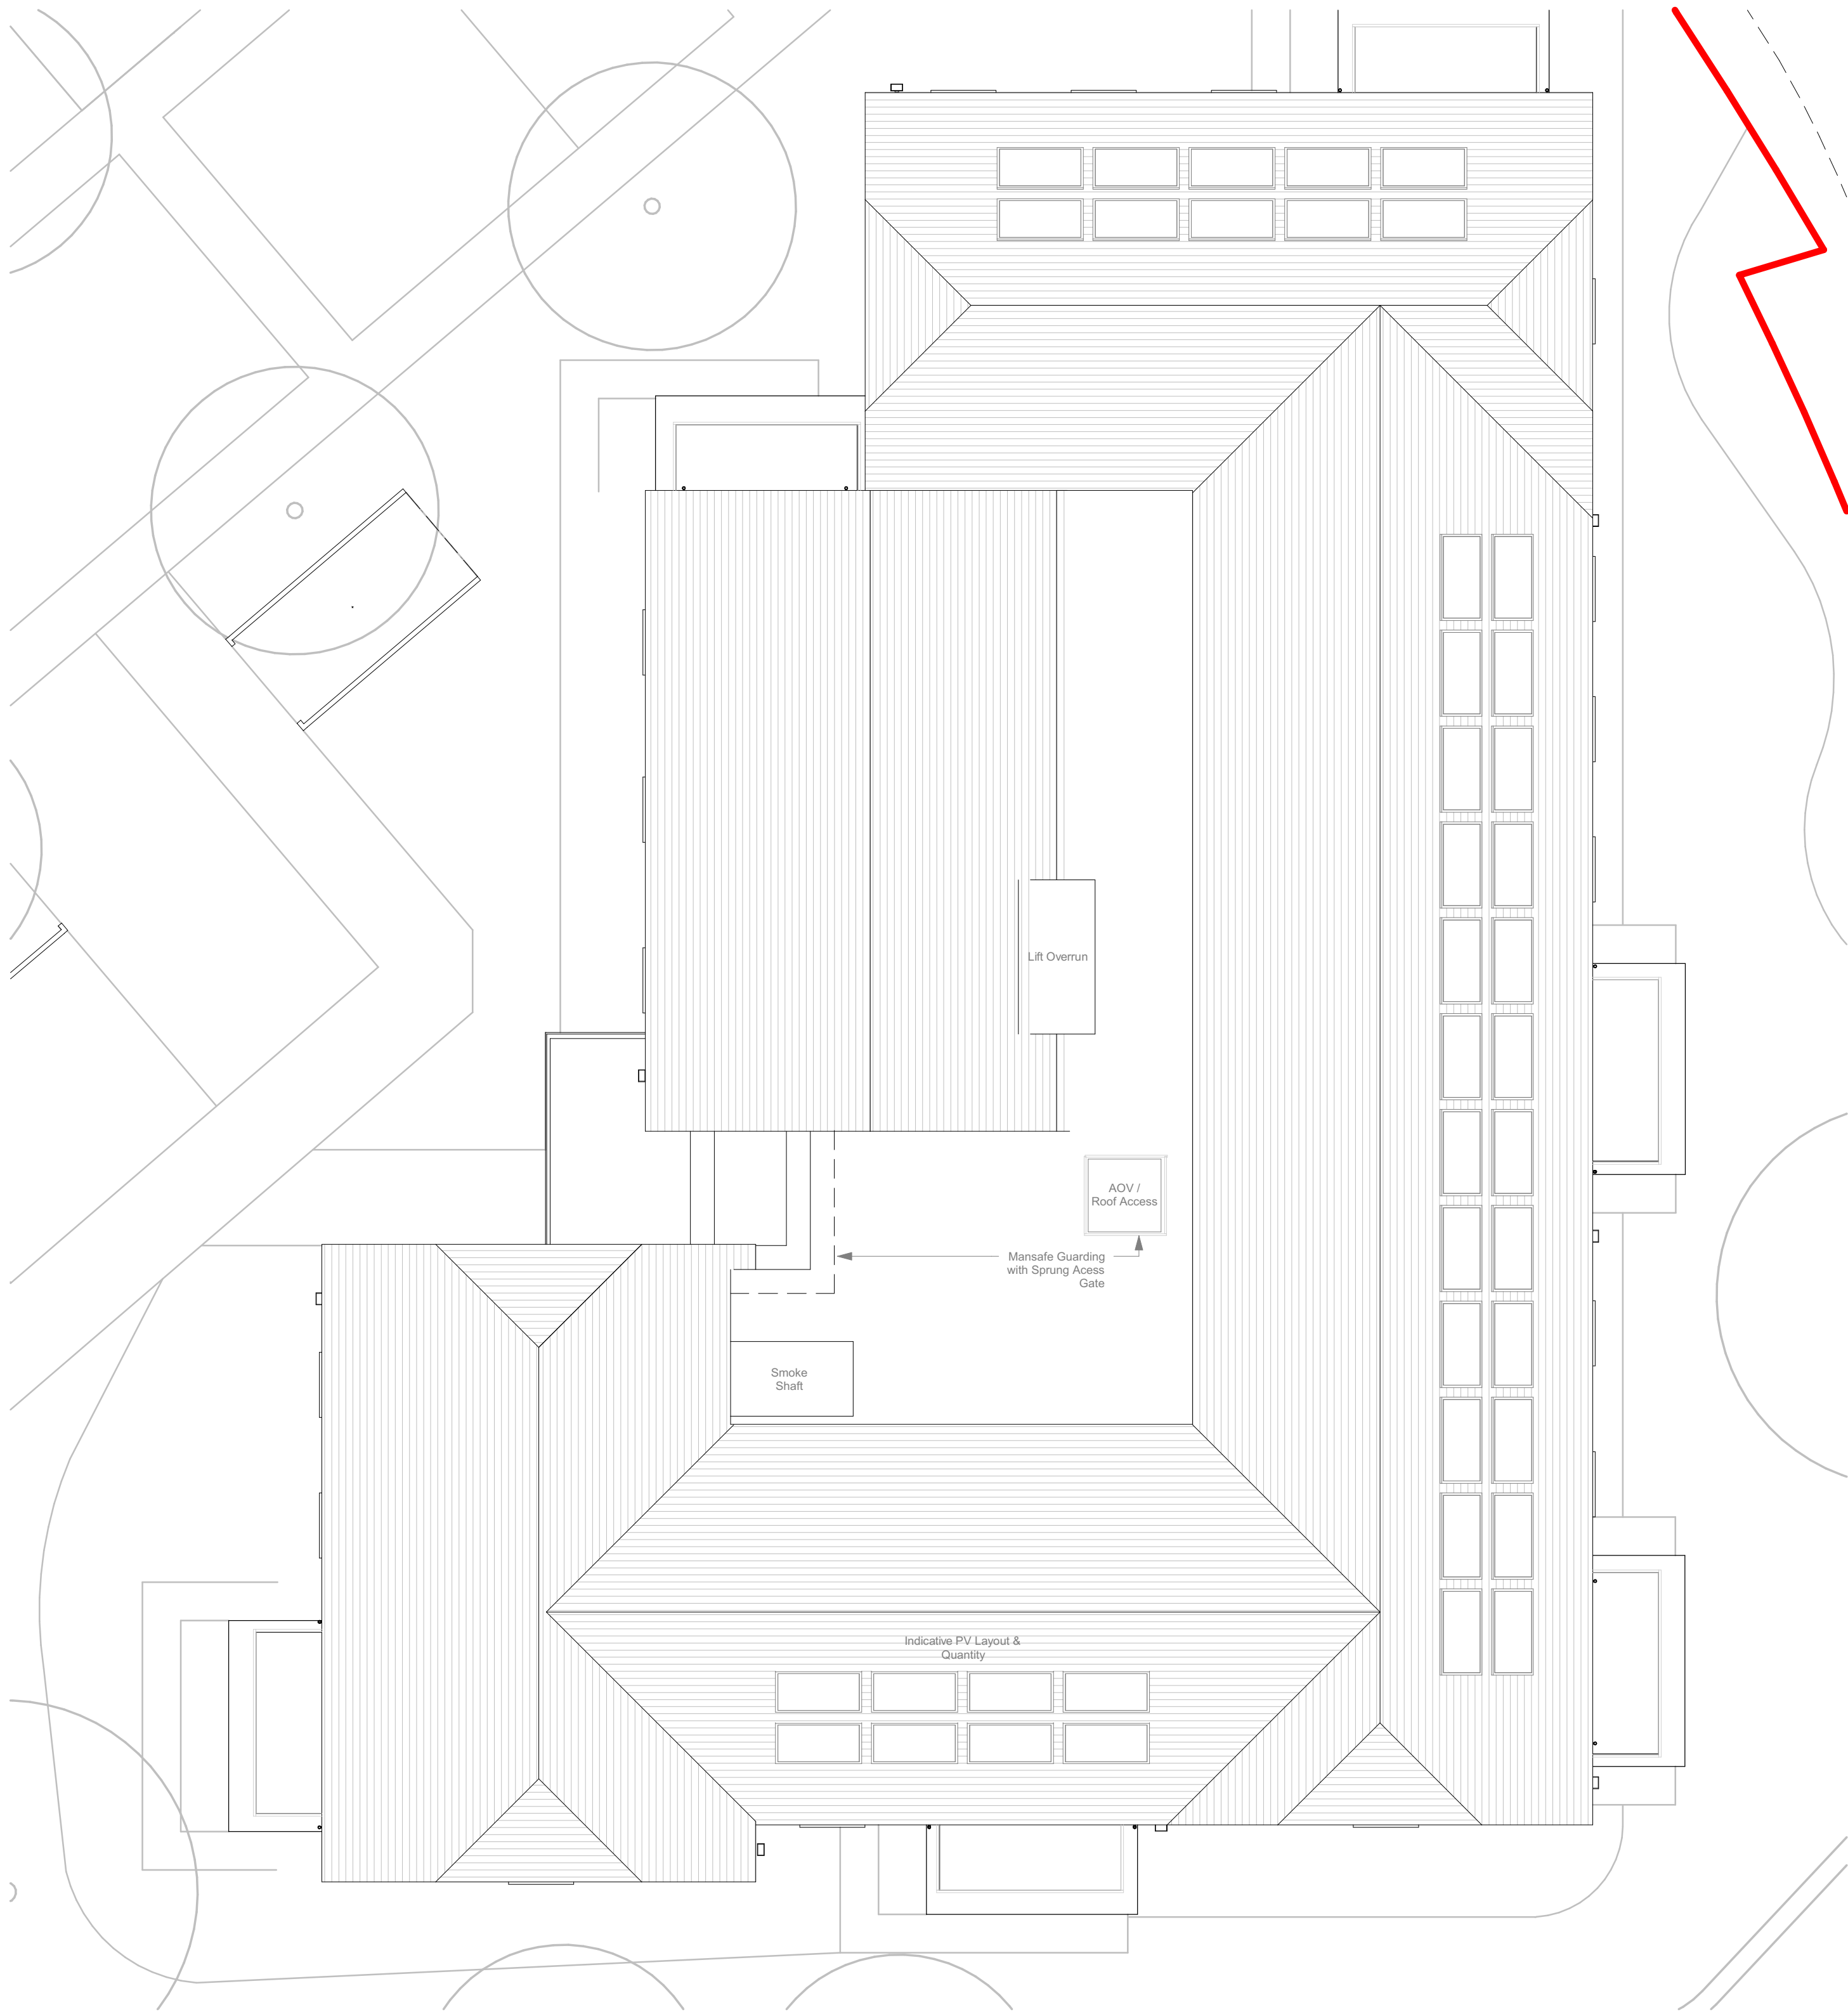

1 | Apartment Building B - Roof
1 : 100

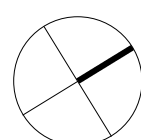

0m 2m 4m 6m 8m

CDM REGULATIONS 2015. All current drawings and specifications for the project must be read in conjunction with the Designer's Hazard and Environment Assessment Record. All intellectual property rights reserved.

Designed with reference to the surveys, information and reports listed:
Topographical survey file name : 3.2.4 16186-100-AA_Y-RevC produced by Maltby Land Surveys LTD, XXXXXXXXXXXXXXXXXXXXXXX, XXXXXXXXXXXXXXXXXXXXXXX, XXXXXXXXXXXXXXXXXXXXXXX, XXXXXXXXXXXXXXX.

Rev	Date	Description
P01	10.08.2020	Draft Planning Issue
P02	25.08.2020	Planning Submission

Dwn	Ckd
RB	SA
RB	SA

Drawn	BF
Checked	RB

Date 02/07/2026
Scale @ A1 1 : 100

**Kingscote Place, East
Grinstead**
Apartment Building B Plans-
Sheet 2

Project	Origin	Function	Space	Form	Discipline	Number
KCP - PRP - BB - ZZ - DR - A - 20323						
Revision	Status					
P02 -	S4 - Suitable for Stage Approval					

PRP