

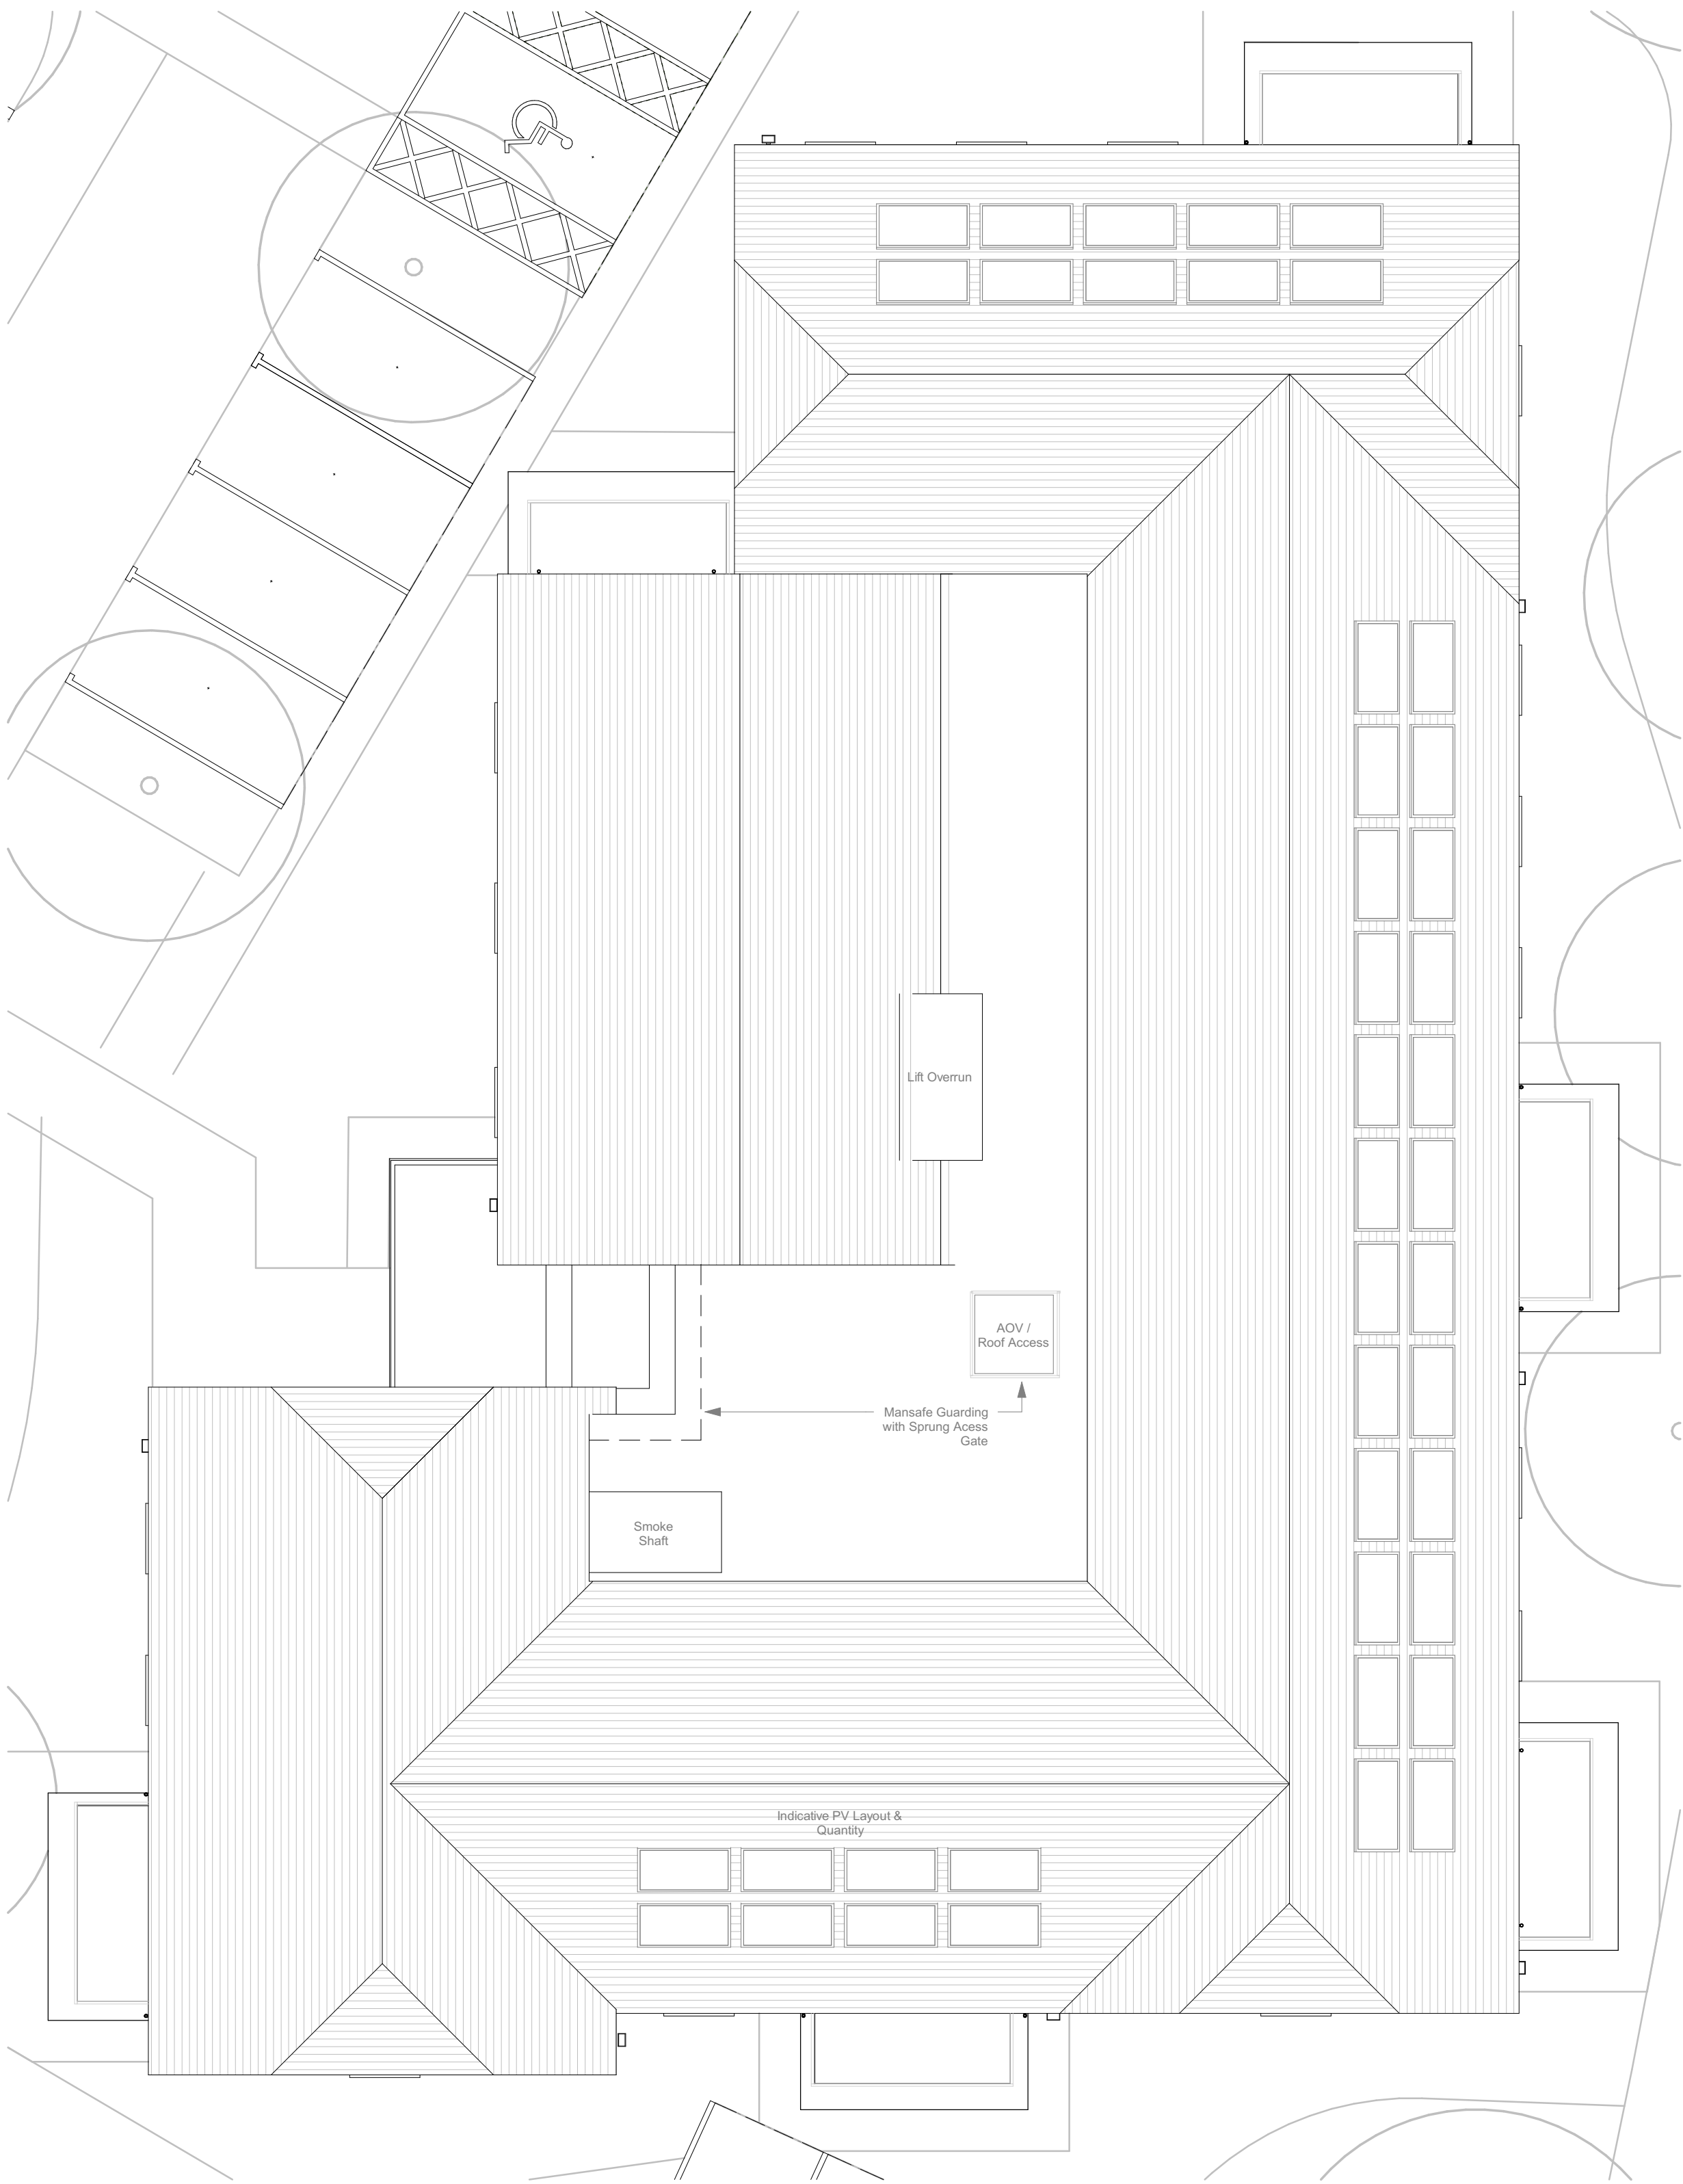
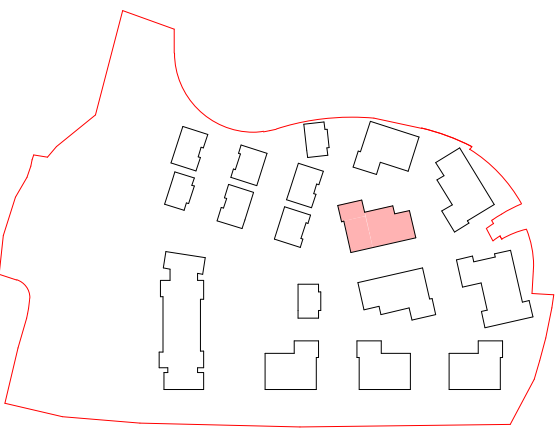


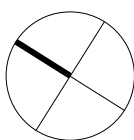

1 | Apartment Building C - Roof
1 : 100

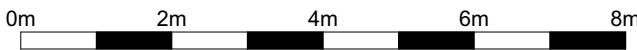

The Principal Contractor is responsible for checking dimensions, tolerances and references. Any discrepancy to be notified to the Architect before proceeding with the works.

Where an item is covered by drawings to different scales the larger scale drawing is to be worked to. Do not scale drawing. Figured dimensions to be worked to in all cases.

Where products have been specified, PRP have reviewed applicable products available in the UK at the time of writing the specification, from which products named in the specification have been selected. Where the Principal Contractor wishes to propose alternative products, representative samples and a full technical appraisal demonstrating that their proposed alternative has equal or better performance should be submitted by the Principal Contractor in accordance with the agreed project Change Control Procedures. On any Higher Risk Building (HRB), the Principal Contractor should confirm if they consider the alternative (and / or any consequential impacts) as a recordable, notifiable or major change under Regulation 26 of The Building (Higher-Risk Buildings Procedures) (England) Regulations 2023.

CDM REGULATIONS 2015. All current drawings and specifications for the project must be read in conjunction with the Designer's Hazard and Environment Assessment Record

All intellectual property rights reserved.

Rev	Date	Description
P01	10.06.2026	Draft Planning Issue
P02	25.08.2026	Planning Submission

Dwn	Ckd	Drawn	BF
RB	SA	Checked	RB
RB	SA	Date	02/07/2026
		Scale @ A1	1 : 100

Kingscote Place, East Grinstead
Apartment Building C Plans - Sheet 2

Project	Origin	Function	Space	Form	Discipline	Number
KCP -	PRP -	CC -	ZZ -	DR -	A -	20325
Revision					Status	
P02 -					S4 - Suitable for Stage Approval	

PRP

prp-co.uk
London
020 7653 1200