


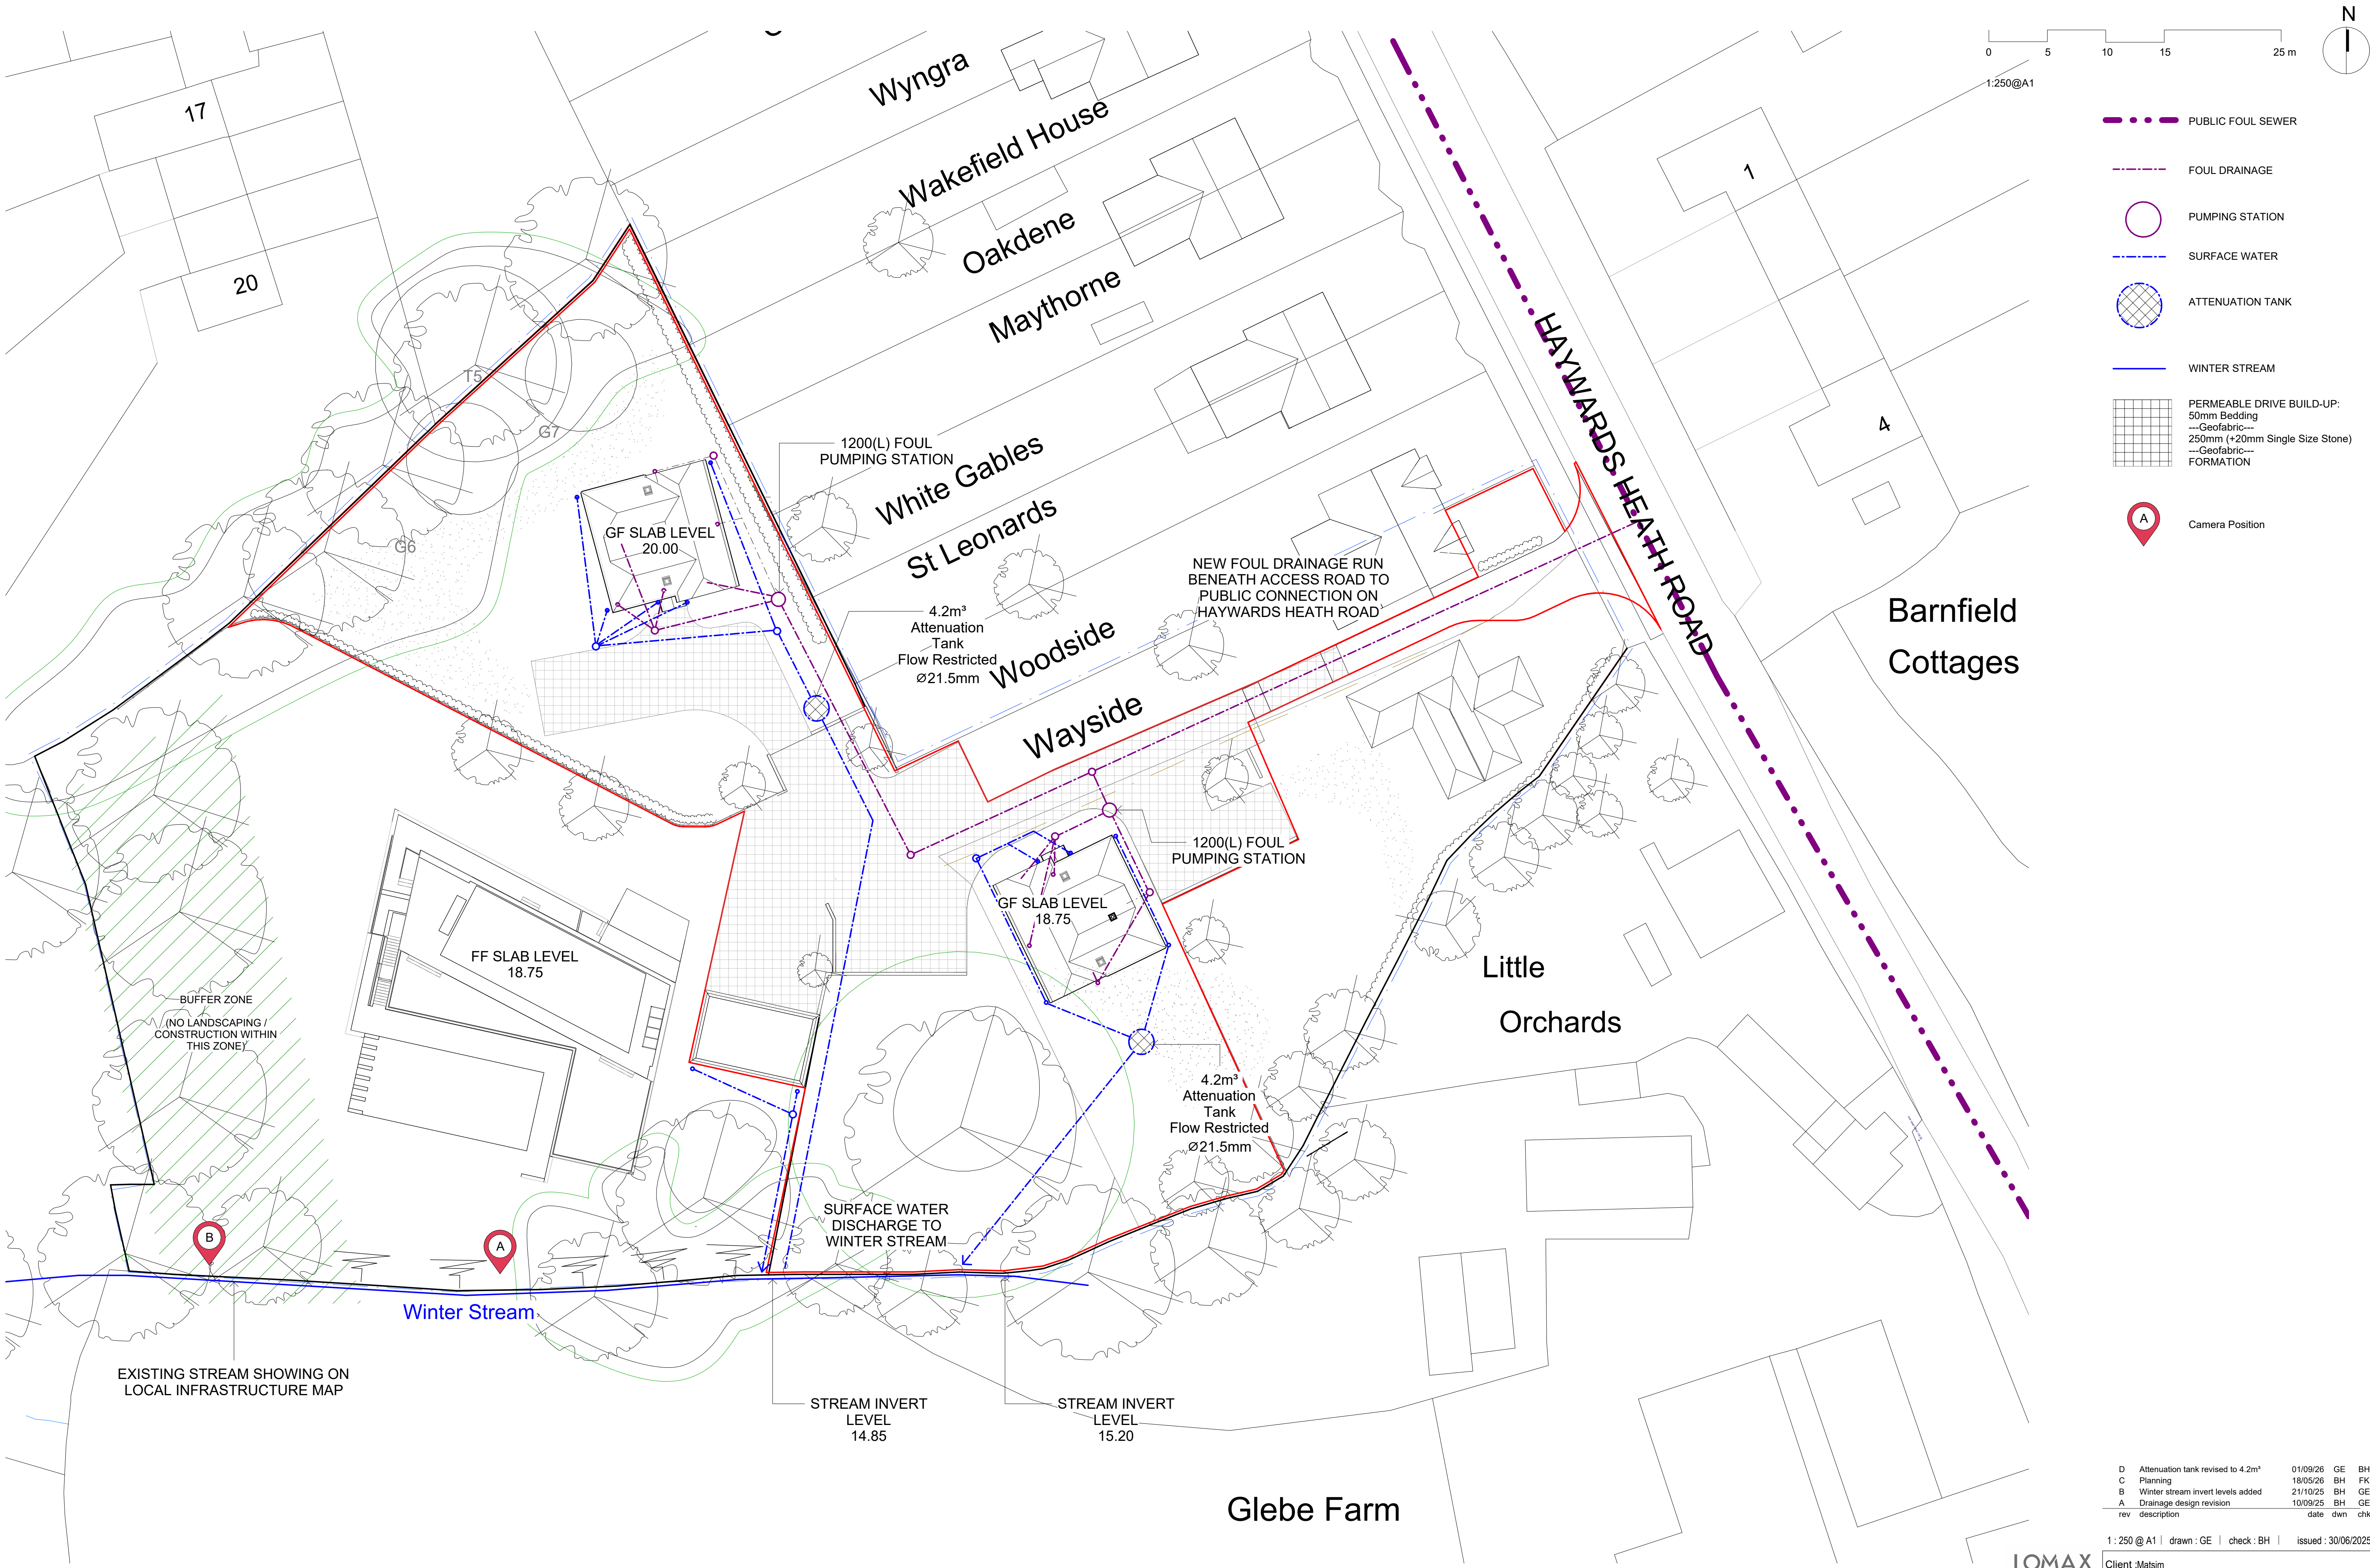

D	Attenuation tank revised to 4.2m³	01/09/26	GE	BH
C	Planning	18/05/26	BH	FK
B	Winter stream invert levels added	21/10/25	BH	GE
A	Drainage design revision	10/09/25	BH	GE
rev	description	date	dwn	chk

1 : 250 @ A1 | drawn : GE | check : BH | issued : 30/06/2025

Client :Matsim	
Project :ROBINSHAW, WAYSIDE	
Drawing Name :Water Infrastructure	
Drawing No : 20024-PA-015	Rev :D

architecture@iomax.design Do not scale from this drawing