
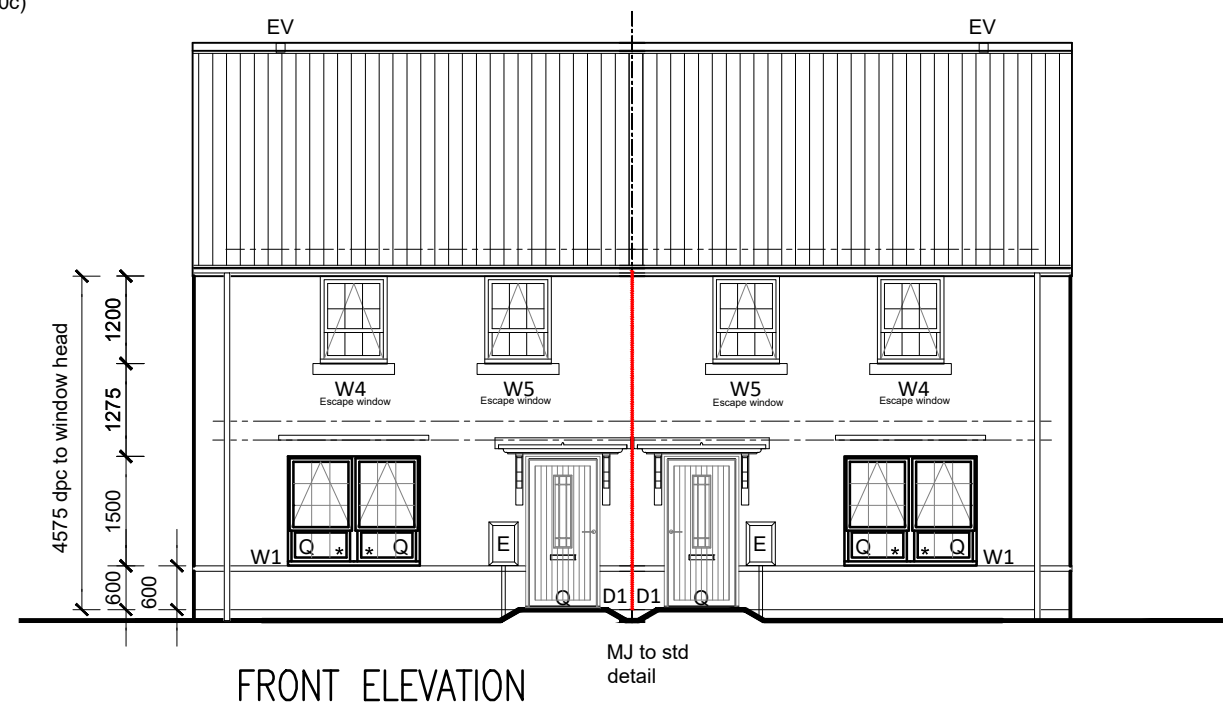


Any surveyed information incorporated within this drawing cannot be guaranteed as accurate unless confirmed by fixed dimension.

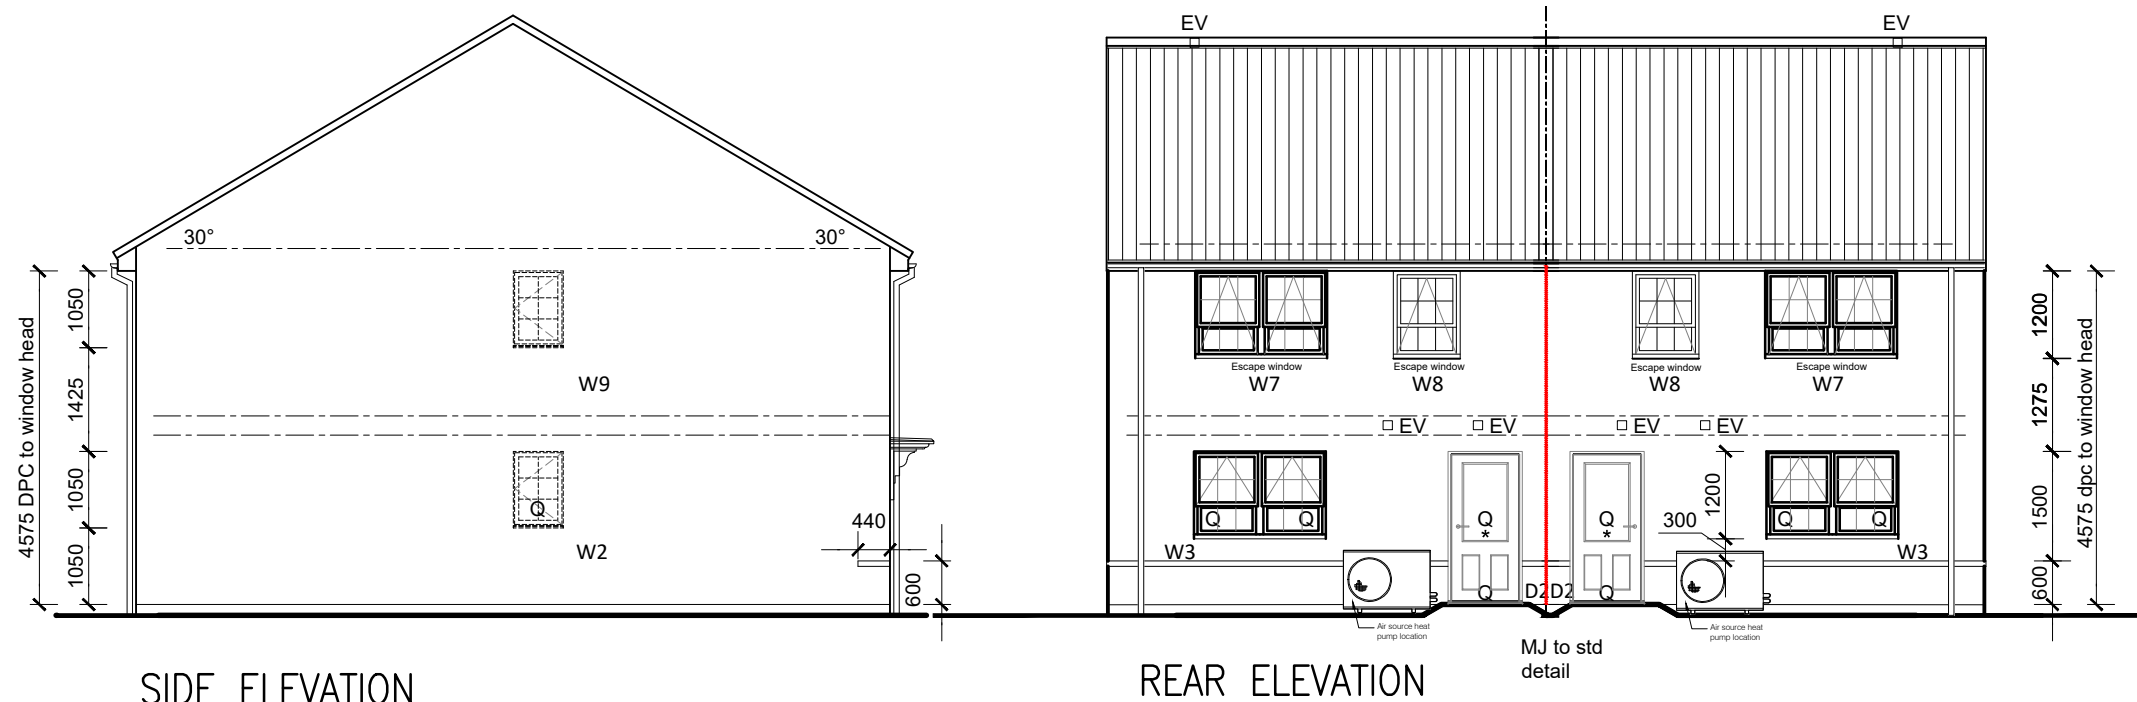

C3	12/06/26	PV DELETED	CD
C2	2/01/26	ASHP ADDED	CD
C1	29/01/25	CONSTRUCTION ISSUE	CD
T1	20/12/24	TENDER ISSUE	CD
Rev	Date	Description	By

H7490	YB54-ZZ-DR-AR-000216	C3
--------------	----------------------	-----------