


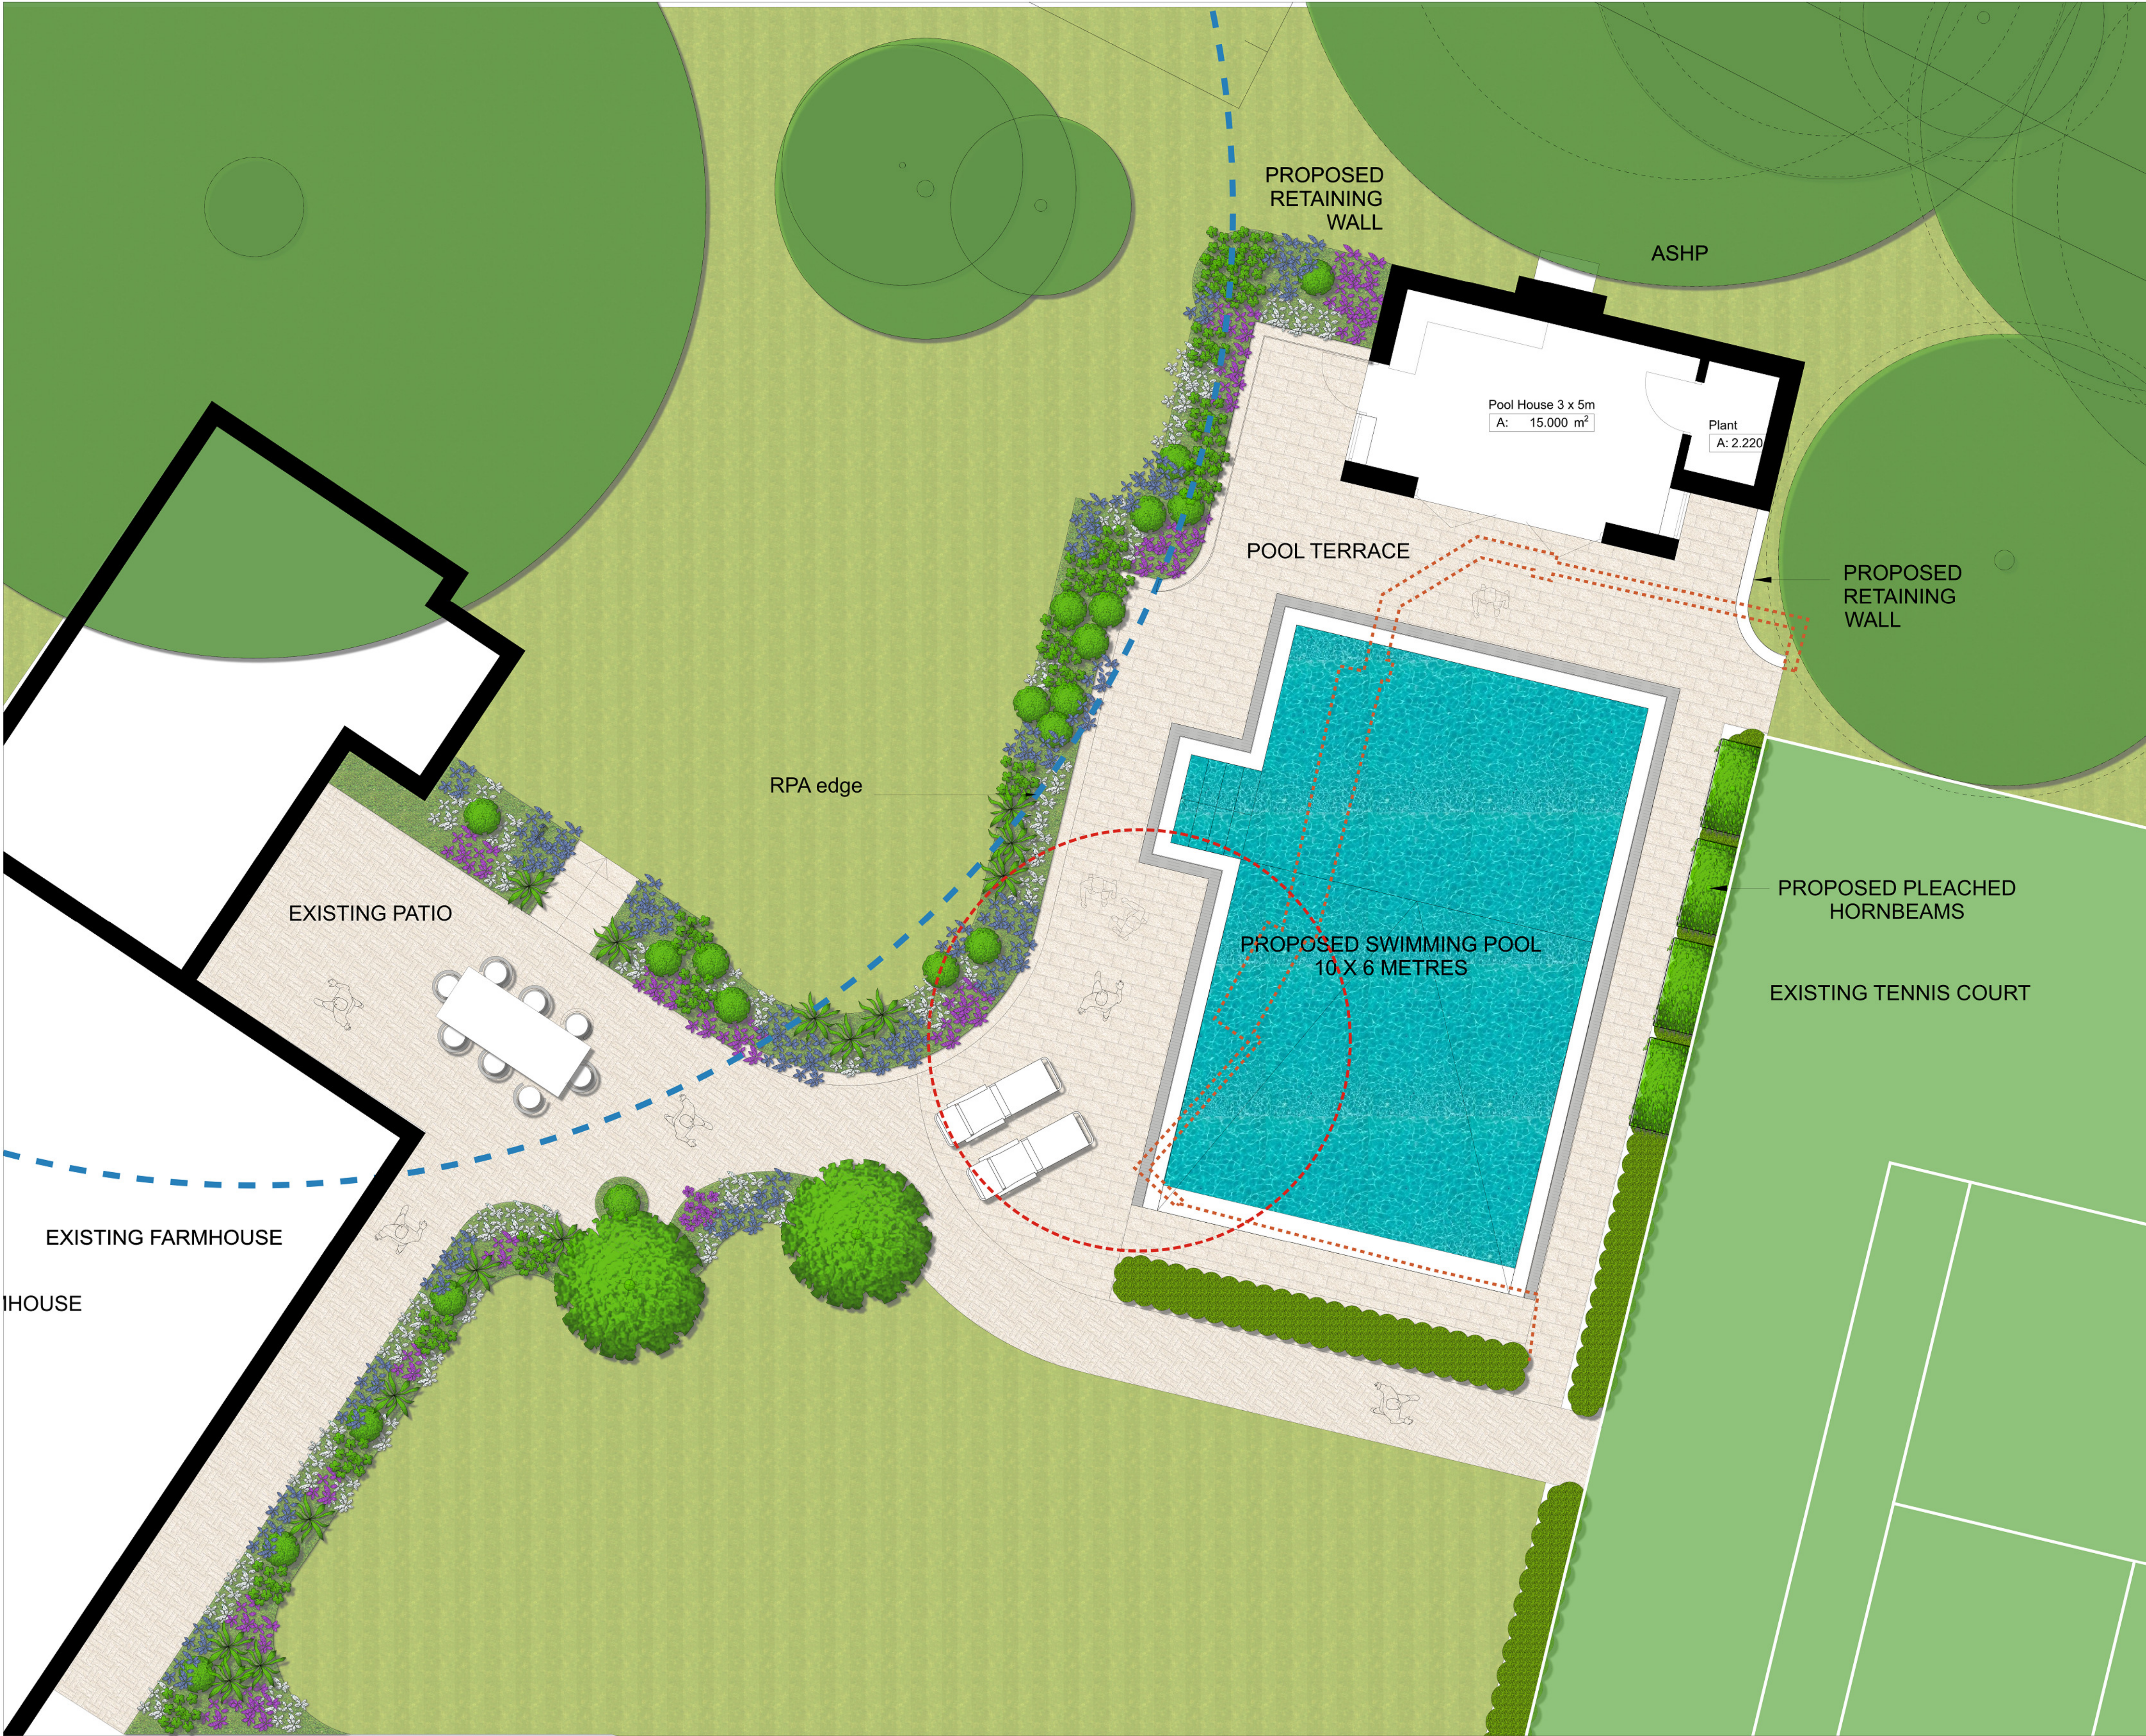


Contractors are not to scale dimensions from this drawing

N



- tennis court (existing)
- remodelled sloped bank
- Wall to be demolished
- RPA edge to Yew tree
- tree to be removed
- proposed trees
- pleached hornbeam trees
- existing hedges
- proposed hedges
- shrubs, ground cover
- lawns
- paved areas

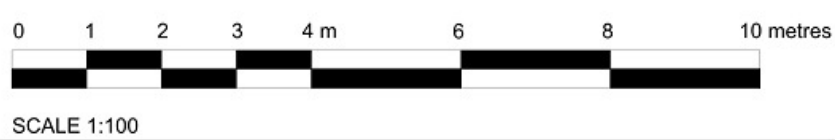

REV	BY	DESCRIPTION	DATE
A	AR	revsied throughout	5.8.26
B	AR	revsied throughout	7.8.26
C	AR	revsied throughout	10.8.26

landscape perspective
Chartered Landscape Architects

'Fowlers'
Broxhead Lane,
Cuckfield,
Haywards Heath,
West Sussex,
RH17 5JH

T: 01483 343176 M: 07894 075577
www.landscapeperspective.co.uk

Client
Radcliffes Construction
Project
Old Beech Farm, Staplefield Road, Cuckfield

Title
Landscape strategy

Status
for comment

Scale
1:50 @ A1
Job number
1822

Drawn
AR
Drawing number
L90-200

Date
July 2026
Revision
C

Original size 100mm

Copyright Landscape Perspective Ltd