


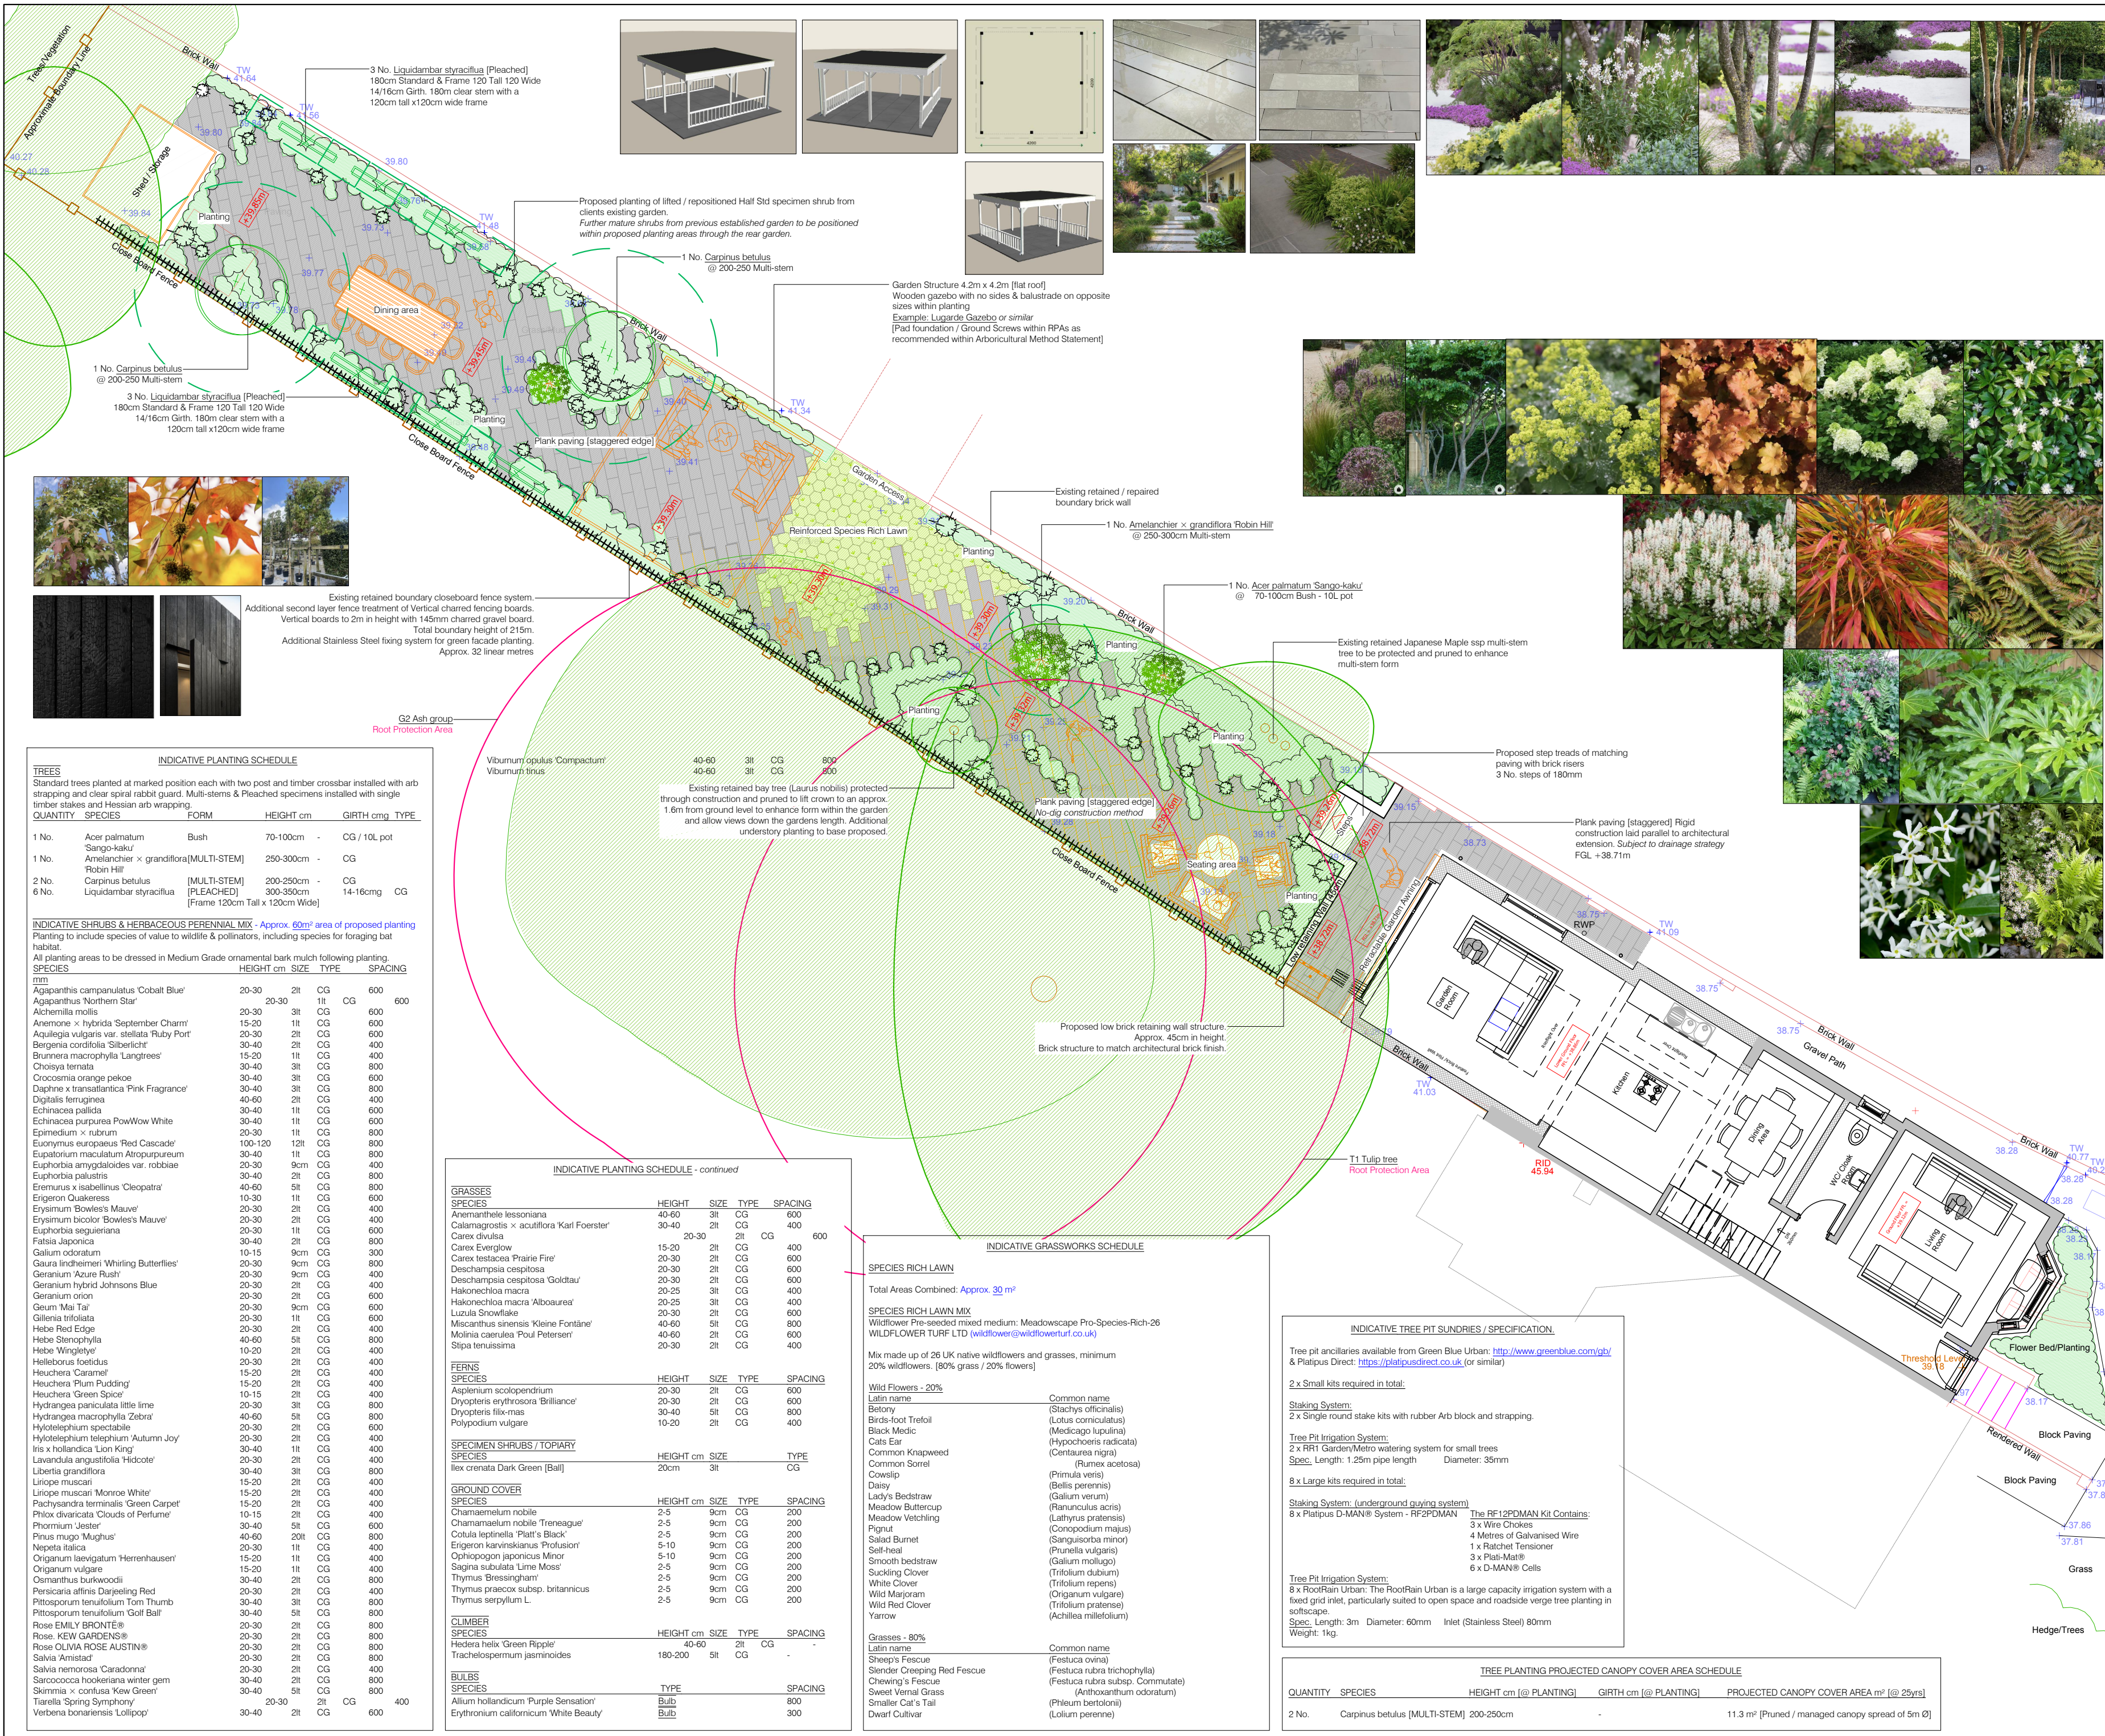

KEY
soft landscape

- EXISTING RETAINED TREES
- PROPOSED TREE PLANTING
- PROPOSED TREE PLANTING PROJECTED CANOPY AT 25 YEARS FROM PLANTING
- PLANTING BEDS
- GRASSWORKS - PROPOSED REINFORCED LAWN OF SPECIES RICH LAWN MIX GRASS - Terram Bodpave 40

hard landscape

- HARD LANDSCAPE - PROPOSED NATURAL STONE PLANK PAVING FOR REAR OF EXTENSION TERRACE AREA
- HARD LANDSCAPE - PROPOSED NATURAL STONE PLANK PAVING FOR REAR OF GARDEN AREA
- HARD LANDSCAPE - PROPOSED NATURAL STONE PLANK PAVING FOR PAVING AREA WITHIN TREE RPAs

landscape features

- GARDEN STRUCTURE

boundary treatment

Existing retained brick wall
Repaired as required

Existing retained timber closeboard boundary fence system

Additional second layer fence treatment of Vertical charred fencing boards. Vertical boards to 2m in height with 145mm charred gravel board. Total boundary height of 215m. Additional Stainless Steel fixing system installed for green facade planting. Approx. 32 linear metres

All works to conform to
BS 5837:2012 Trees in relation to design, demolition and construction. Plus conforming to arboricultural method statements.
BS 4428:1989 Code of practice for general landscape operations (excluding hard surfaces)
BS 8545:2014 Trees: from nursery to independence in the landscape. Recommendations
ASTM D5268 - 13
Standard Specification for Topsoil Used for Landscaping Purposes

NOTE:
This drawing indicates design arrangement only. All works to be undertaken in accordance with best practice and all current BS & Building Regulations. Do not scale from drawing. Use figured dimensions only after checking.
Drawing to be printed and read in colour only.

Client: JACQUELINE MURPHY

Project Name:
29
HIGH STREET
LINDFIELD
WEST SUSSEX

Drawing title: Proposed Landscape Plan

Drawing no: PJC.1384.001

Rev: B

Scale: 1:100 at A2

Date: 04.11.2024

Drawn by: TR

Designed by: TR

PJC Consultancy
The Watermill, The Mill Business Park
Maststone Road, Ashford, Kent.
TN26 1AE

01233 225365
contact@pjcconsultancy.com
www.pjcconsultancy.com