


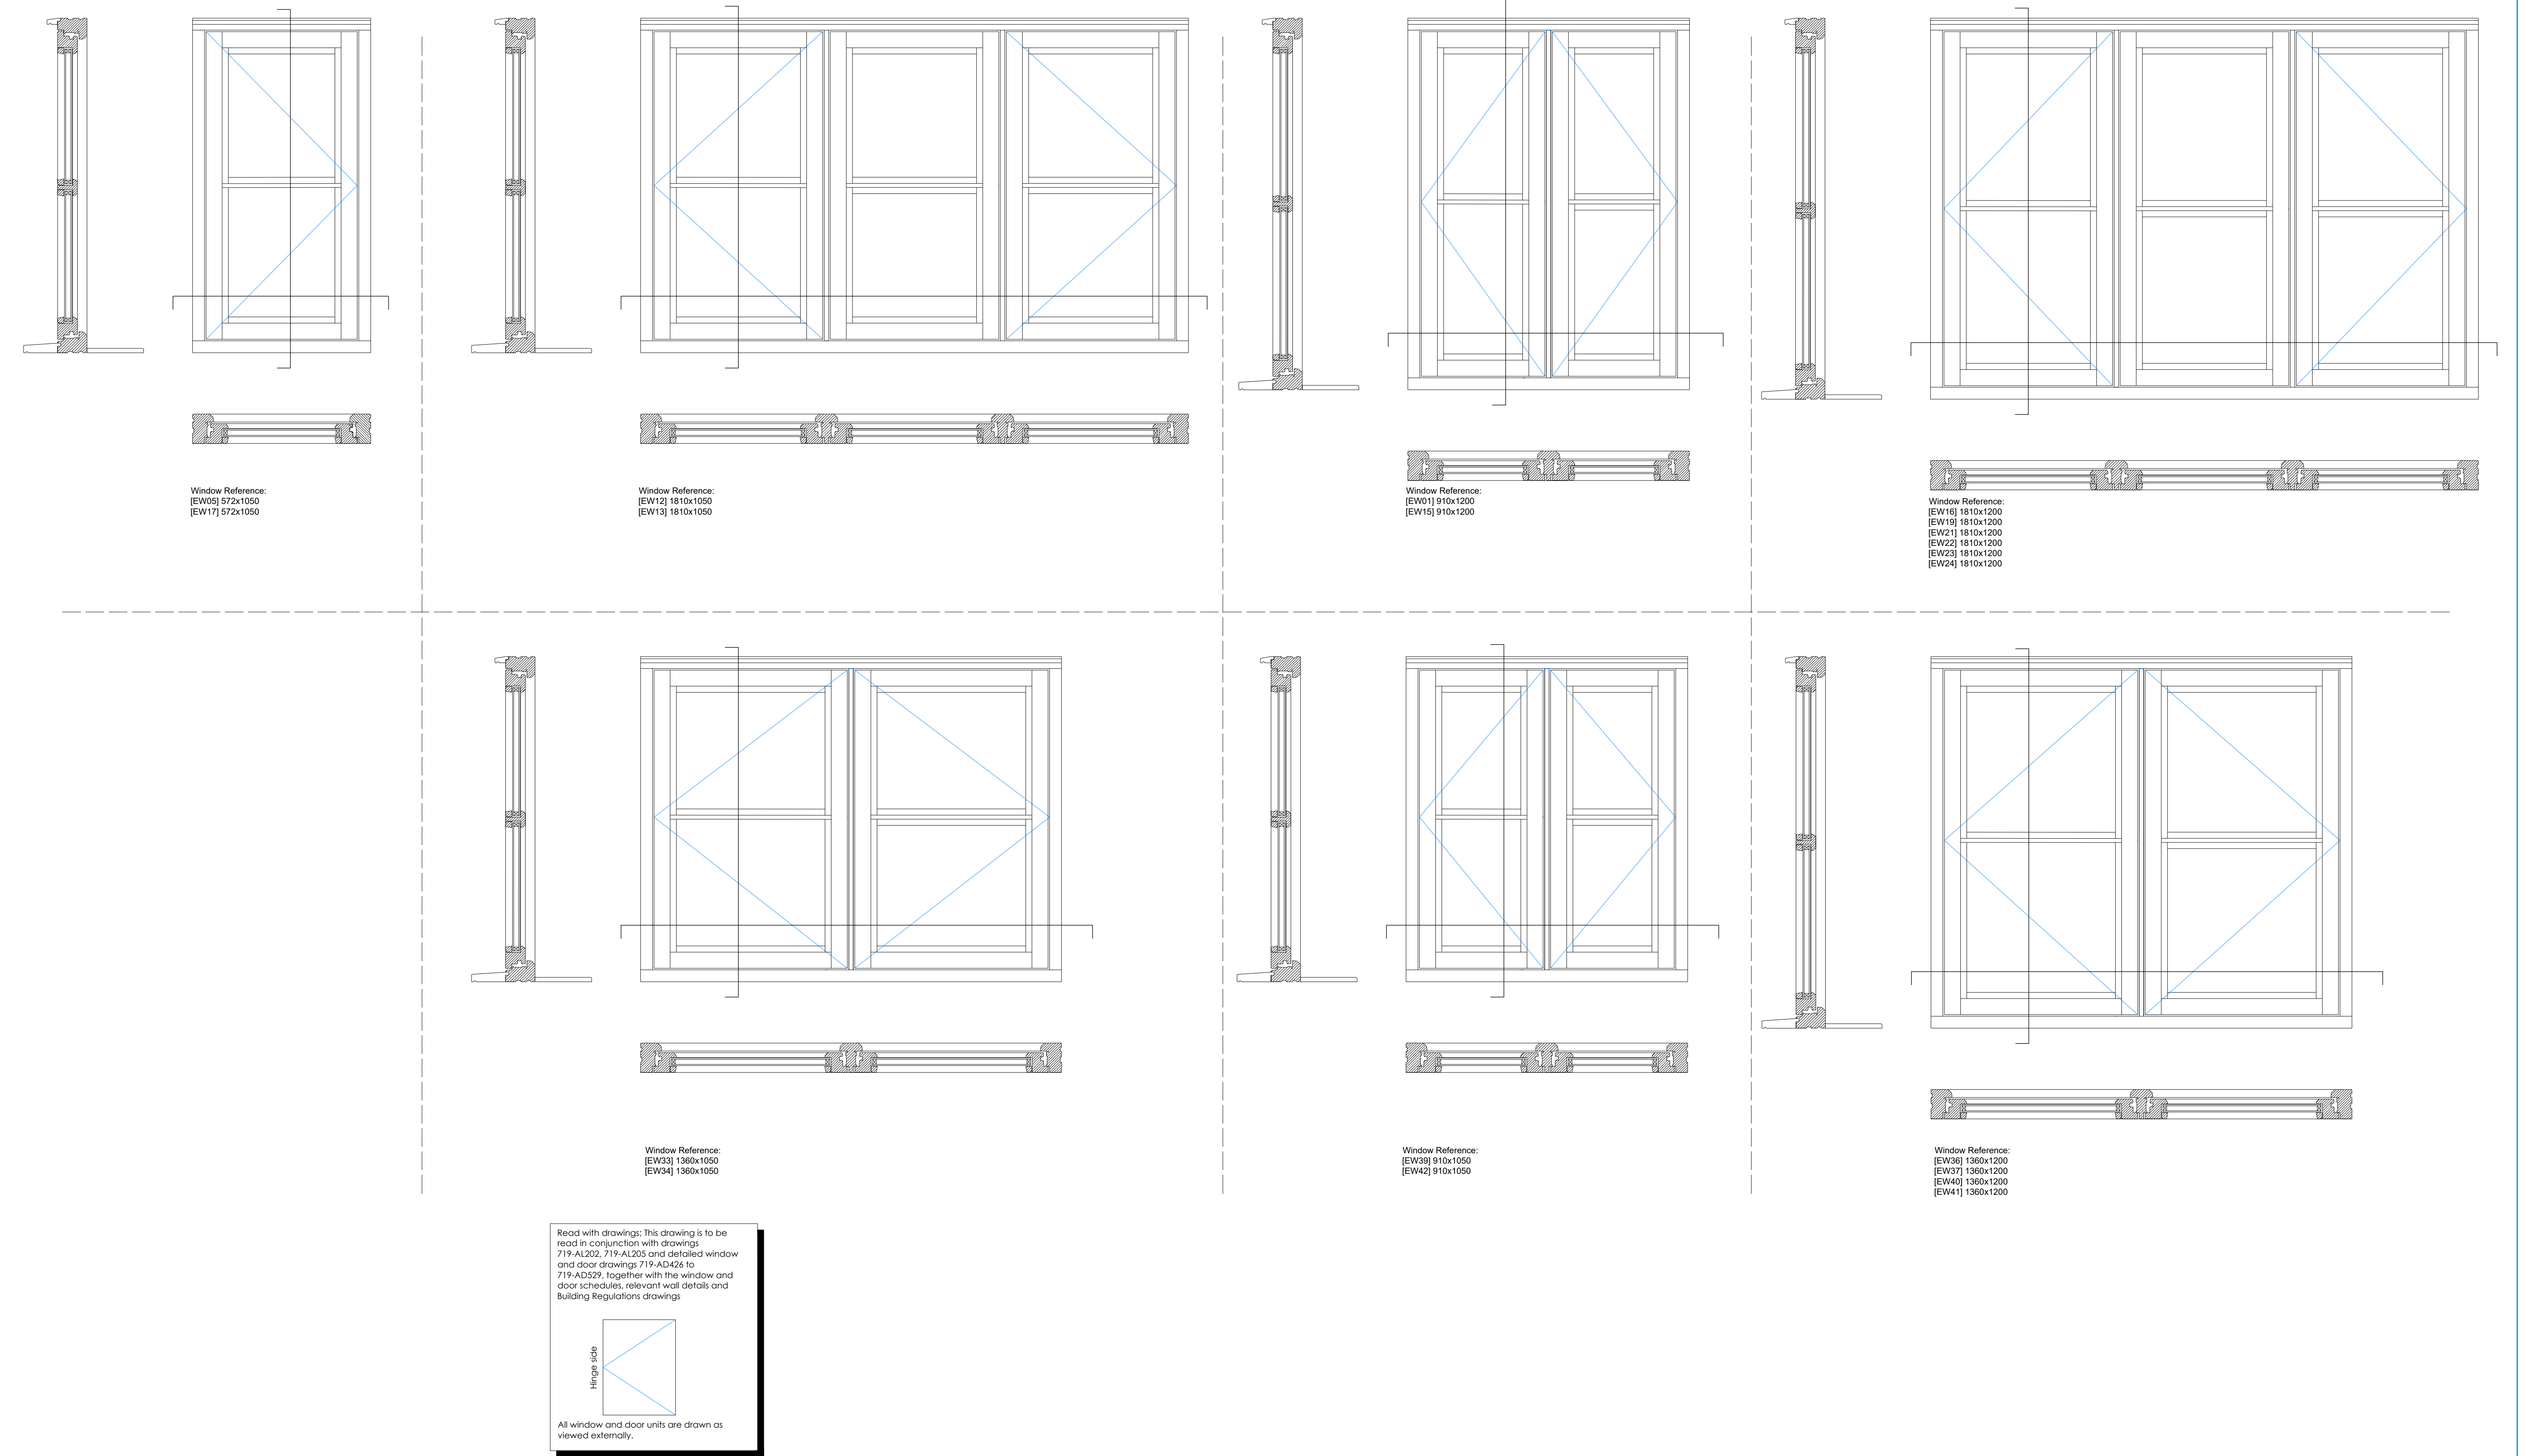

REV.#	DATE	NAME	NOTES

Notes:

Do not scale this drawing.

All levels and dimensions are to be checked on site.

This drawing is to be read in conjunction with all relevant consultants drawings and specifications, together with safety plan requirements.

Copyright: This drawing must not be copied, amended nor reproduced without the prior written agreement.

BUILDING SOLUTIONS CONSULTANTS LTD.

23 Titan road, Hove, BN3 5QR. Tel: 07934611763

PROJECT Ruckford Staff Housing, Hurstpierpoint College			
DRAWING Window Elevations (sheet 2 of 3)			
STAGE Stage 4		JOB NO. : 719	
DWG NO. AL427		DATE : 14/05/2026	REVISION : -
SCALE 1:10@A1		DRAWN : DB	
Do not scale, use figured dimensions only, check dimensions on site, notify BSC of any discrepancies, copyright BSC Ltd			