


LANDÍVAR

ARCHITECTS

WEARMASTER HOUSE

1821 3.002 - Revision -

CLIENT	CONTEGO SAFETY
RIBA STAGE	STAGE 3 – SPATIAL COORDINATION
DRAWING	PLANNING CONDITION SUBMISSION
DATE	AUGUST 2026
SCALE	1:200 @ A1

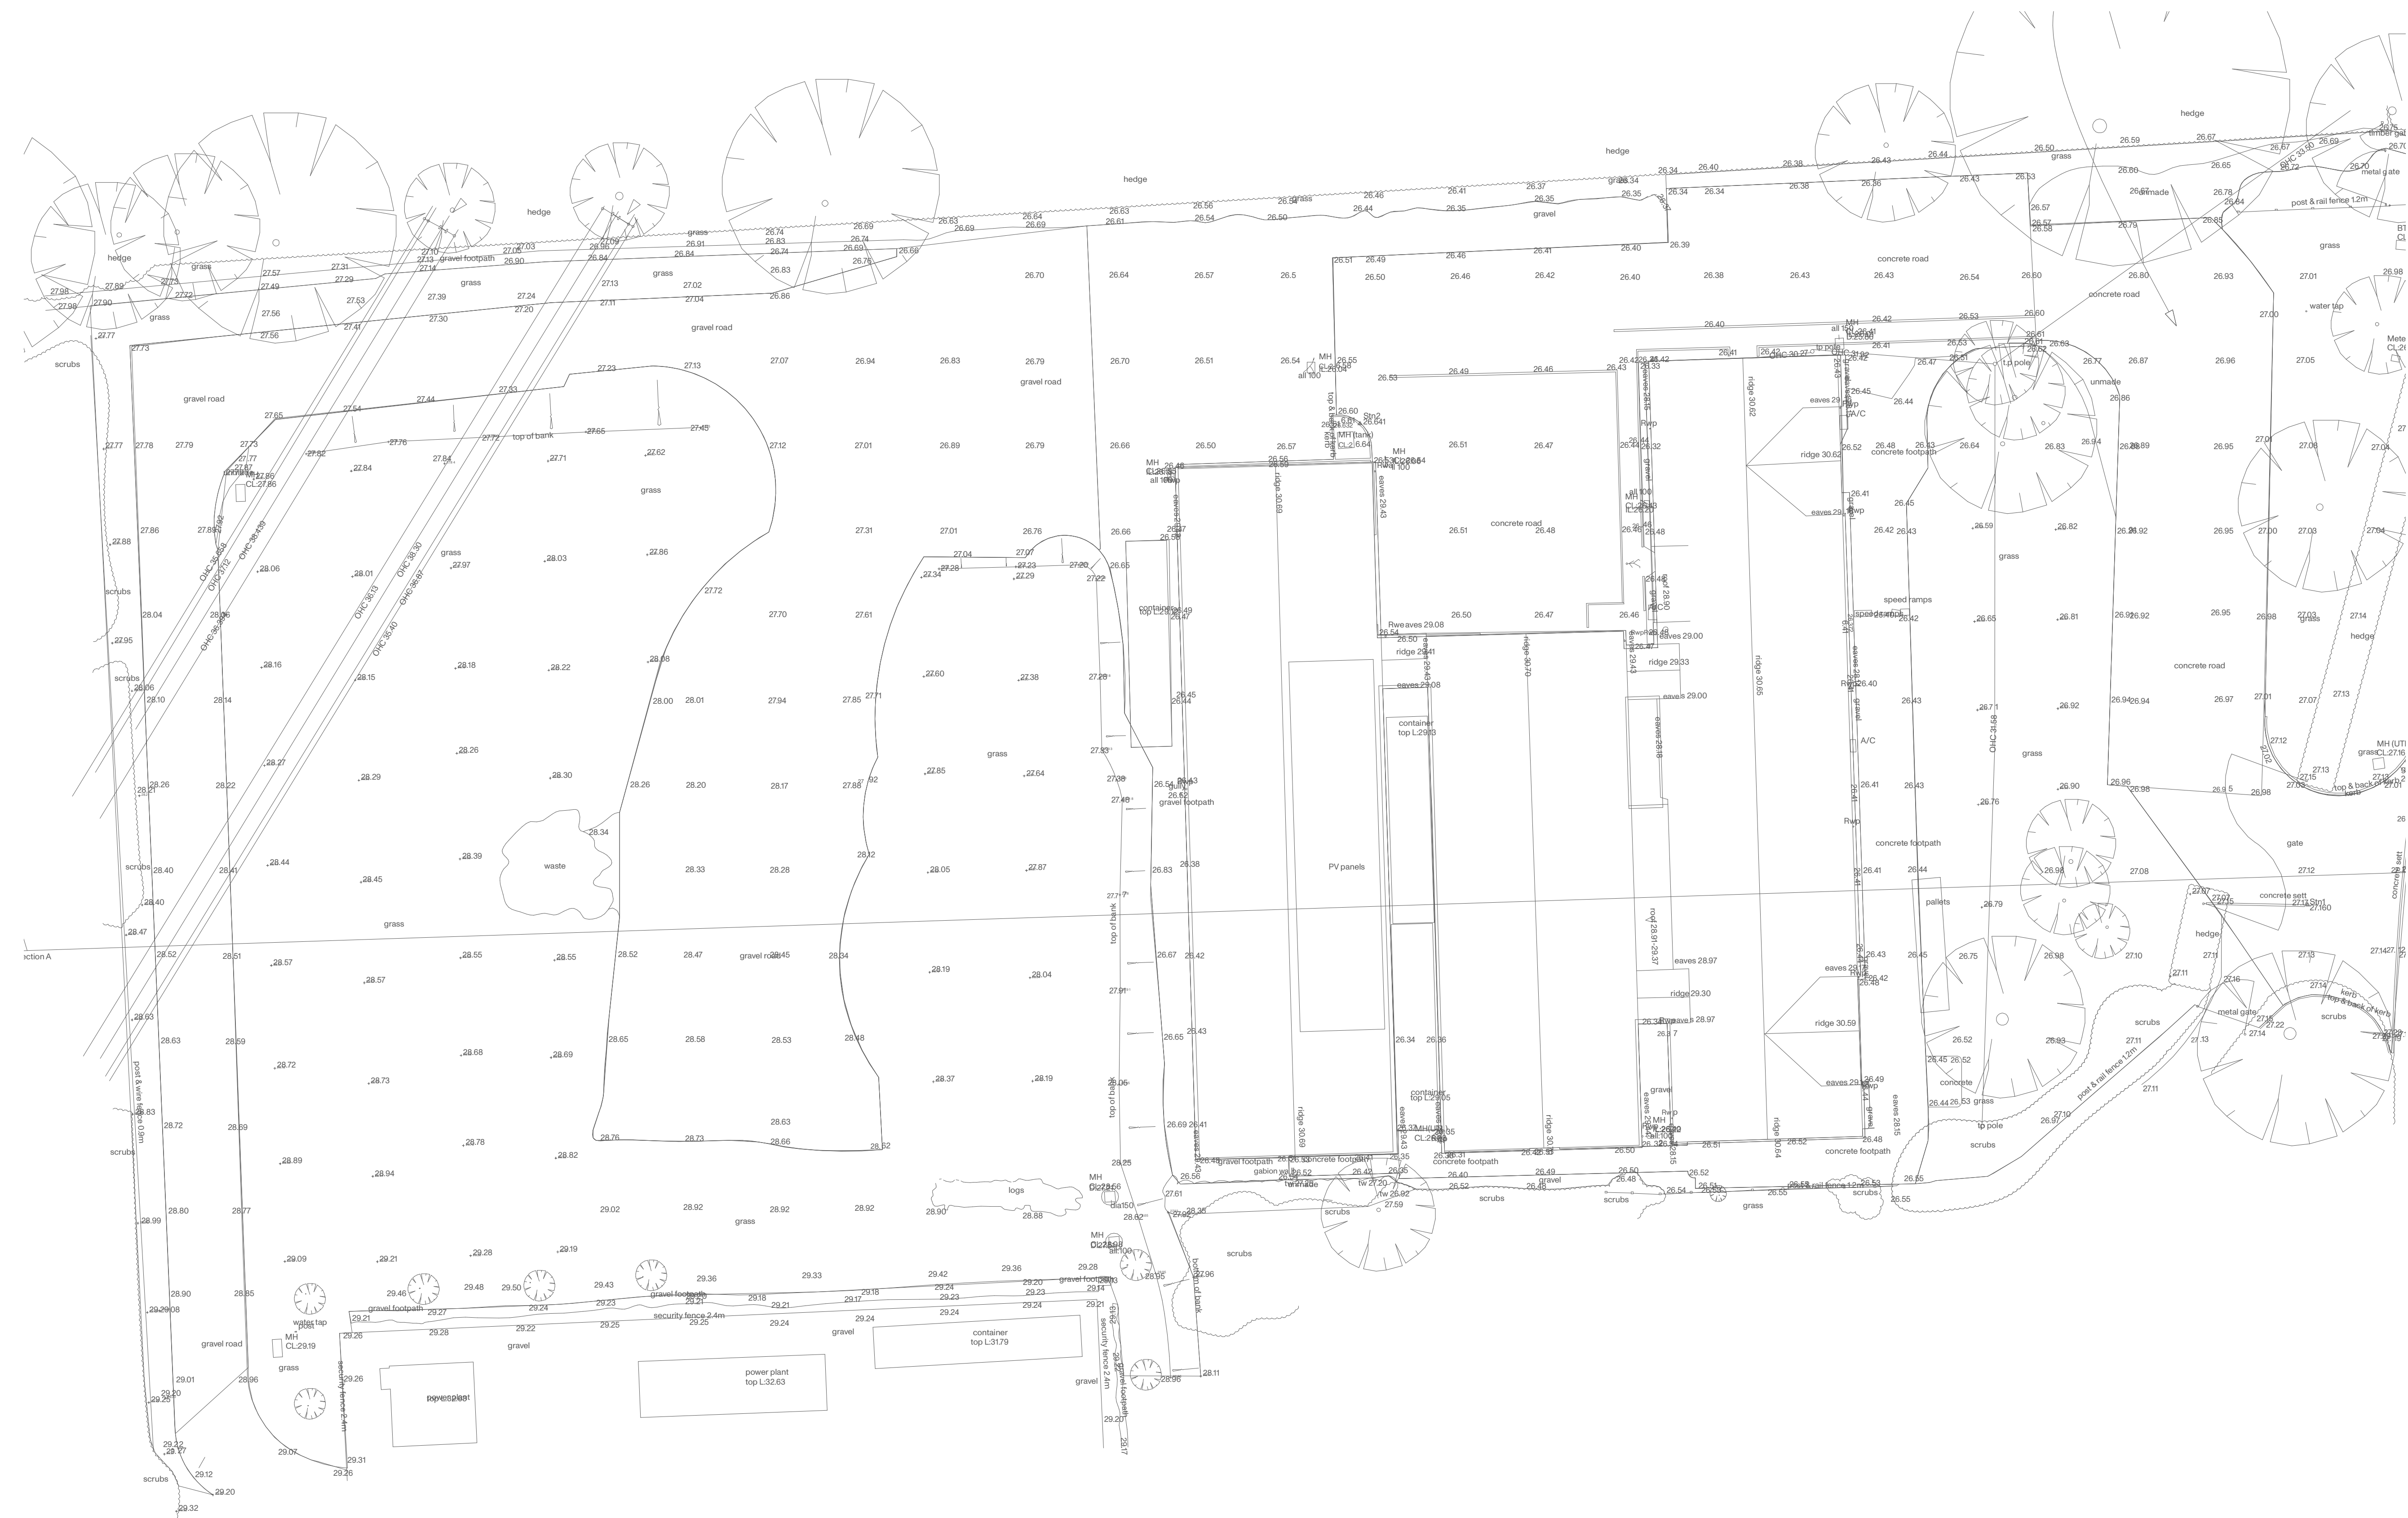


EXISTING TOPOGRAPHIC SURVEY WITH SITE LEVELS



PRINT DRAWING AT A1

N.B. Unless otherwise noted this drawing is not to be used for construction purposes. If indicated as feasible this drawing is subject to a detailed site investigation, including ground conditions/contaminates, drainage design and planning / density negotiations. The layout may be based upon an enlargement of an os sheet or other small scale plans and its accuracy needs to be verified by survey. CDM regulations have not been fully considered.

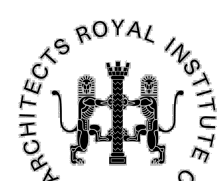

The Workshop, unit 3, landivar-architects.com
29-42 Windsor Street, info@landivar-architects.com
Brighton, BN1 1RJ 01273 739590