



WARNING
ALL EXCAVATION SHOULD BE DONE BY TAKING THE APPROPRIATE SAFETY PRECAUTIONS IN THE "HEALTH & SAFETY EXECUTIVE GUIDE Note47"(HSEg47)
"AVOIDING DANGER FROM UNDERGROUND SERVICES" TAKING COGNIZANCE OF THE FACT THAT OTHER PLANT MAY BE IN THE VICINITY WHICH IS NOT SHOWN ON THE PLANS.

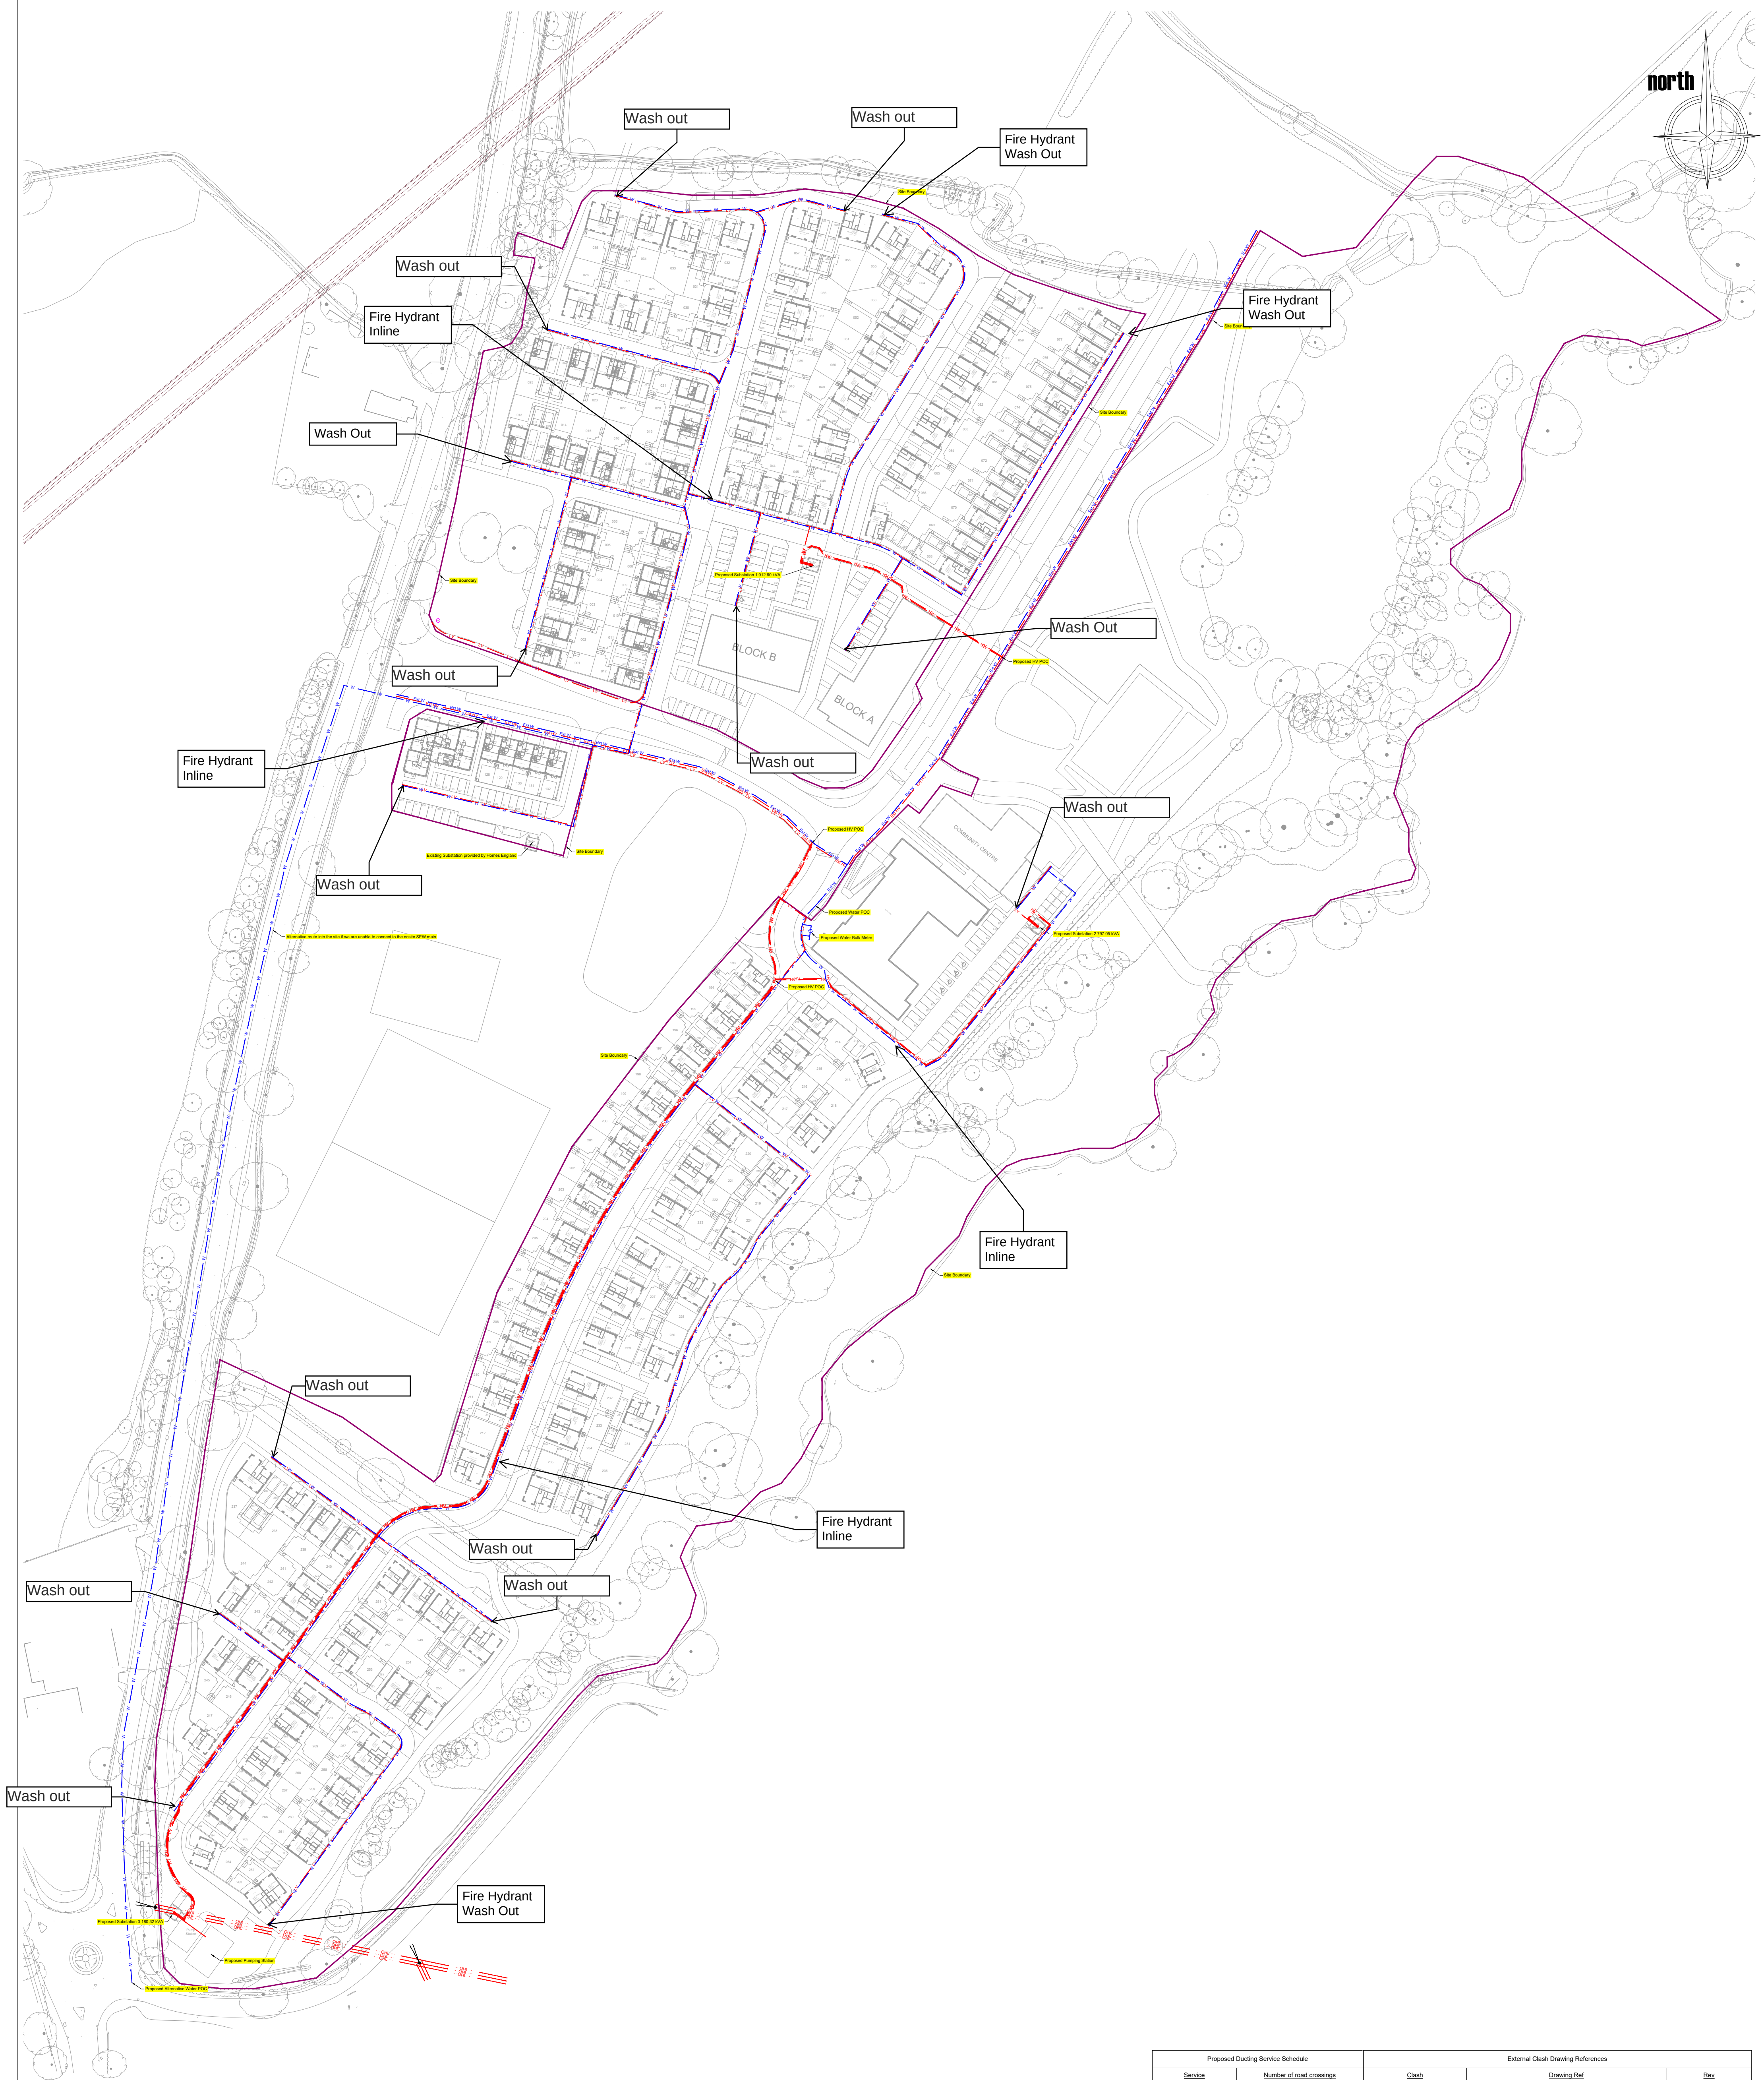

NOTE: This drawing is provided for clash check purposes only and not to be deemed a construction issue. All routes shown are indicative only, detailed design is provided via separate design drawings.

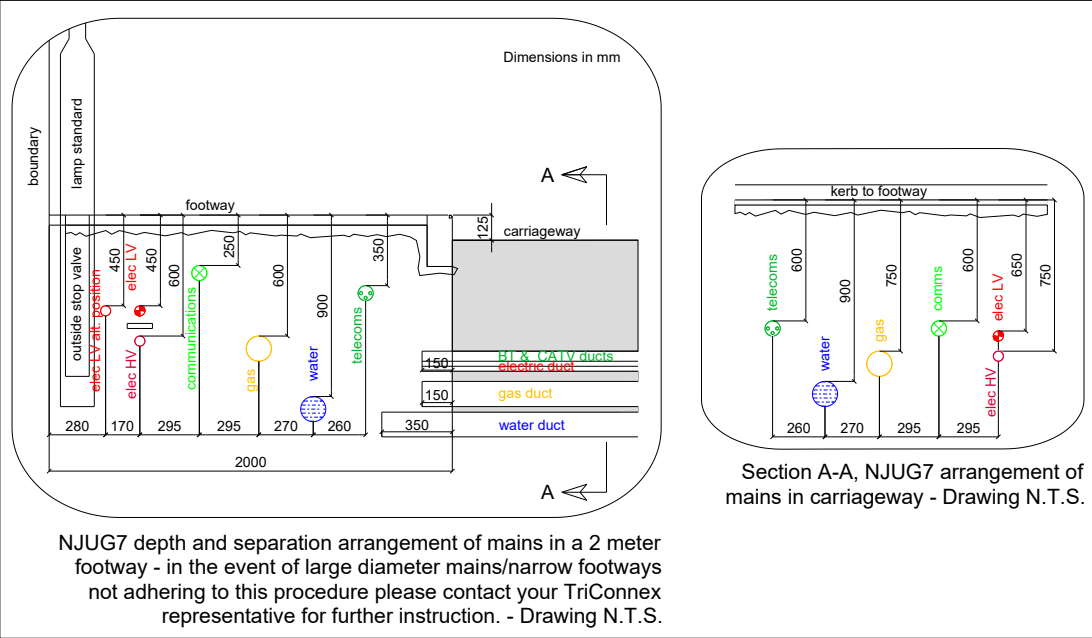

Ducting Table

TO DETERMINE PIPE SIZES REFER TO LATEST GAS AND WATER DESIGNS SHOWN IN DETAIL DESIGN REFERENCE TABLE BELOW

Water	25mm Service	32mm Main	40mm Main	50mm Main	63mm Main	75mm Main	90mm Main	100mm Main	125mm Main	150mm Main	180mm Main	200mm Main	250mm Main	315mm Main
BT	Service	50mm Duct	90mm Duct											

Electric

HV Existing
HV Proposed
HV Abandoned
HV Removed
HV OHL Existing
HV OHL Proposed
HV OHL Removed
LV Existing
LV Proposed
LV Abandoned
LV Removed
LV Service Proposed

Ducted Electric Main
LV Link Box
Proposed Lighting Column
Proposed Feeder Pillar
Proposed Common Charger
Proposed On Plot Charger
Proposed Off Plot Charger

Gas

High Pressure Existing
High Pressure Abandoned
High Pressure Removed
Intermediate Pressure Existing
Intermediate Pressure Proposed
Intermediate Pressure Removed
Medium Pressure Existing
Medium Pressure Proposed
Medium Pressure Abandoned
Low Pressure Existing
Low Pressure Proposed
Low Pressure Abandoned
Low Pressure Removed
Low Pressure Service Proposed
Ducted Gas Main
Gas Governor

Water

Water Main Existing
Water Main Proposed
Water Main Abandoned
Water Removed
Water Service Proposed
Water Service Proposed w/ windfall
Ducted Water Main
Non Potable Water Main Existing
Non Potable Water Main Proposed
Non Potable Water Service Proposed
District Heating Main Existing
District Heating Main Proposed
District Heating Service Proposed
Ducted Telecom Main
Existing Joining Chamber
Proposed Joining Chamber
Virgin Media Main Existing
Virgin Media Main Proposed
Virgin Media Service Proposed
Ducted Virgin Media Main
Existing VM Joining Chamber
Proposed VM Joining Chamber

Water

Narrow Path
Services Road
Crustal Road
SubURB Exempted
Show Homes
Housing Association
Compound
Permeable Surface

Telecom's
Triconex Fibre Main Proposed
Triconex Fibre Service Proposed
Ducted Triconex Fibre Main
Proposed TCC Joining Chamber
District Heating Main Existing
Telecom's Main Proposed
Telecom's Main Abandoned
Telecom's Main Removed
Telecom's Service Proposed
Ducted Telecom Main
Existing Joining Chamber
Proposed Joining Chamber
Virgin Media Main Existing
Virgin Media Main Proposed
Virgin Media Service Proposed
Ducted Virgin Media Main
Existing VM Joining Chamber
Proposed VM Joining Chamber

The details appearing on this drawing are intended to provide information only and are not representative of any binding or contractual agreement. The Engineer's responsibility is to provide information only. The Client is responsible for ensuring that the information is given for guidance only and is not, in any way, liability, can be accepted or interference with such apparatus.

The details appearing on this drawing are intended to provide information only and do not constitute a construction set. It is an indicative reference only and should not be obtained or constructed. The Client is responsible for ensuring that the information is given for guidance only and is not, in any way, liability, can be accepted or interference with such apparatus.

All Approved design drawings and related design drawings are provided for the Client's information only. Any discrepancy between this and the detailed design drawings should be referred immediately to Triconex.

15/09/2024 But meter added, mains removed and relocated

11/09/2024 Existing HV and Water added, plot locations changed, feeder pillar and rules to alternative water route. Alternative water colour corrected

06/09/2024 CSP updated with Latest Site Plan

03/07/2024 Notes updated and HV added

E R M J M

D R M T S

C R M R M

B R M J M

DATE DESCRIPTION

REV DES QC

Water Main Installation Viable
















