
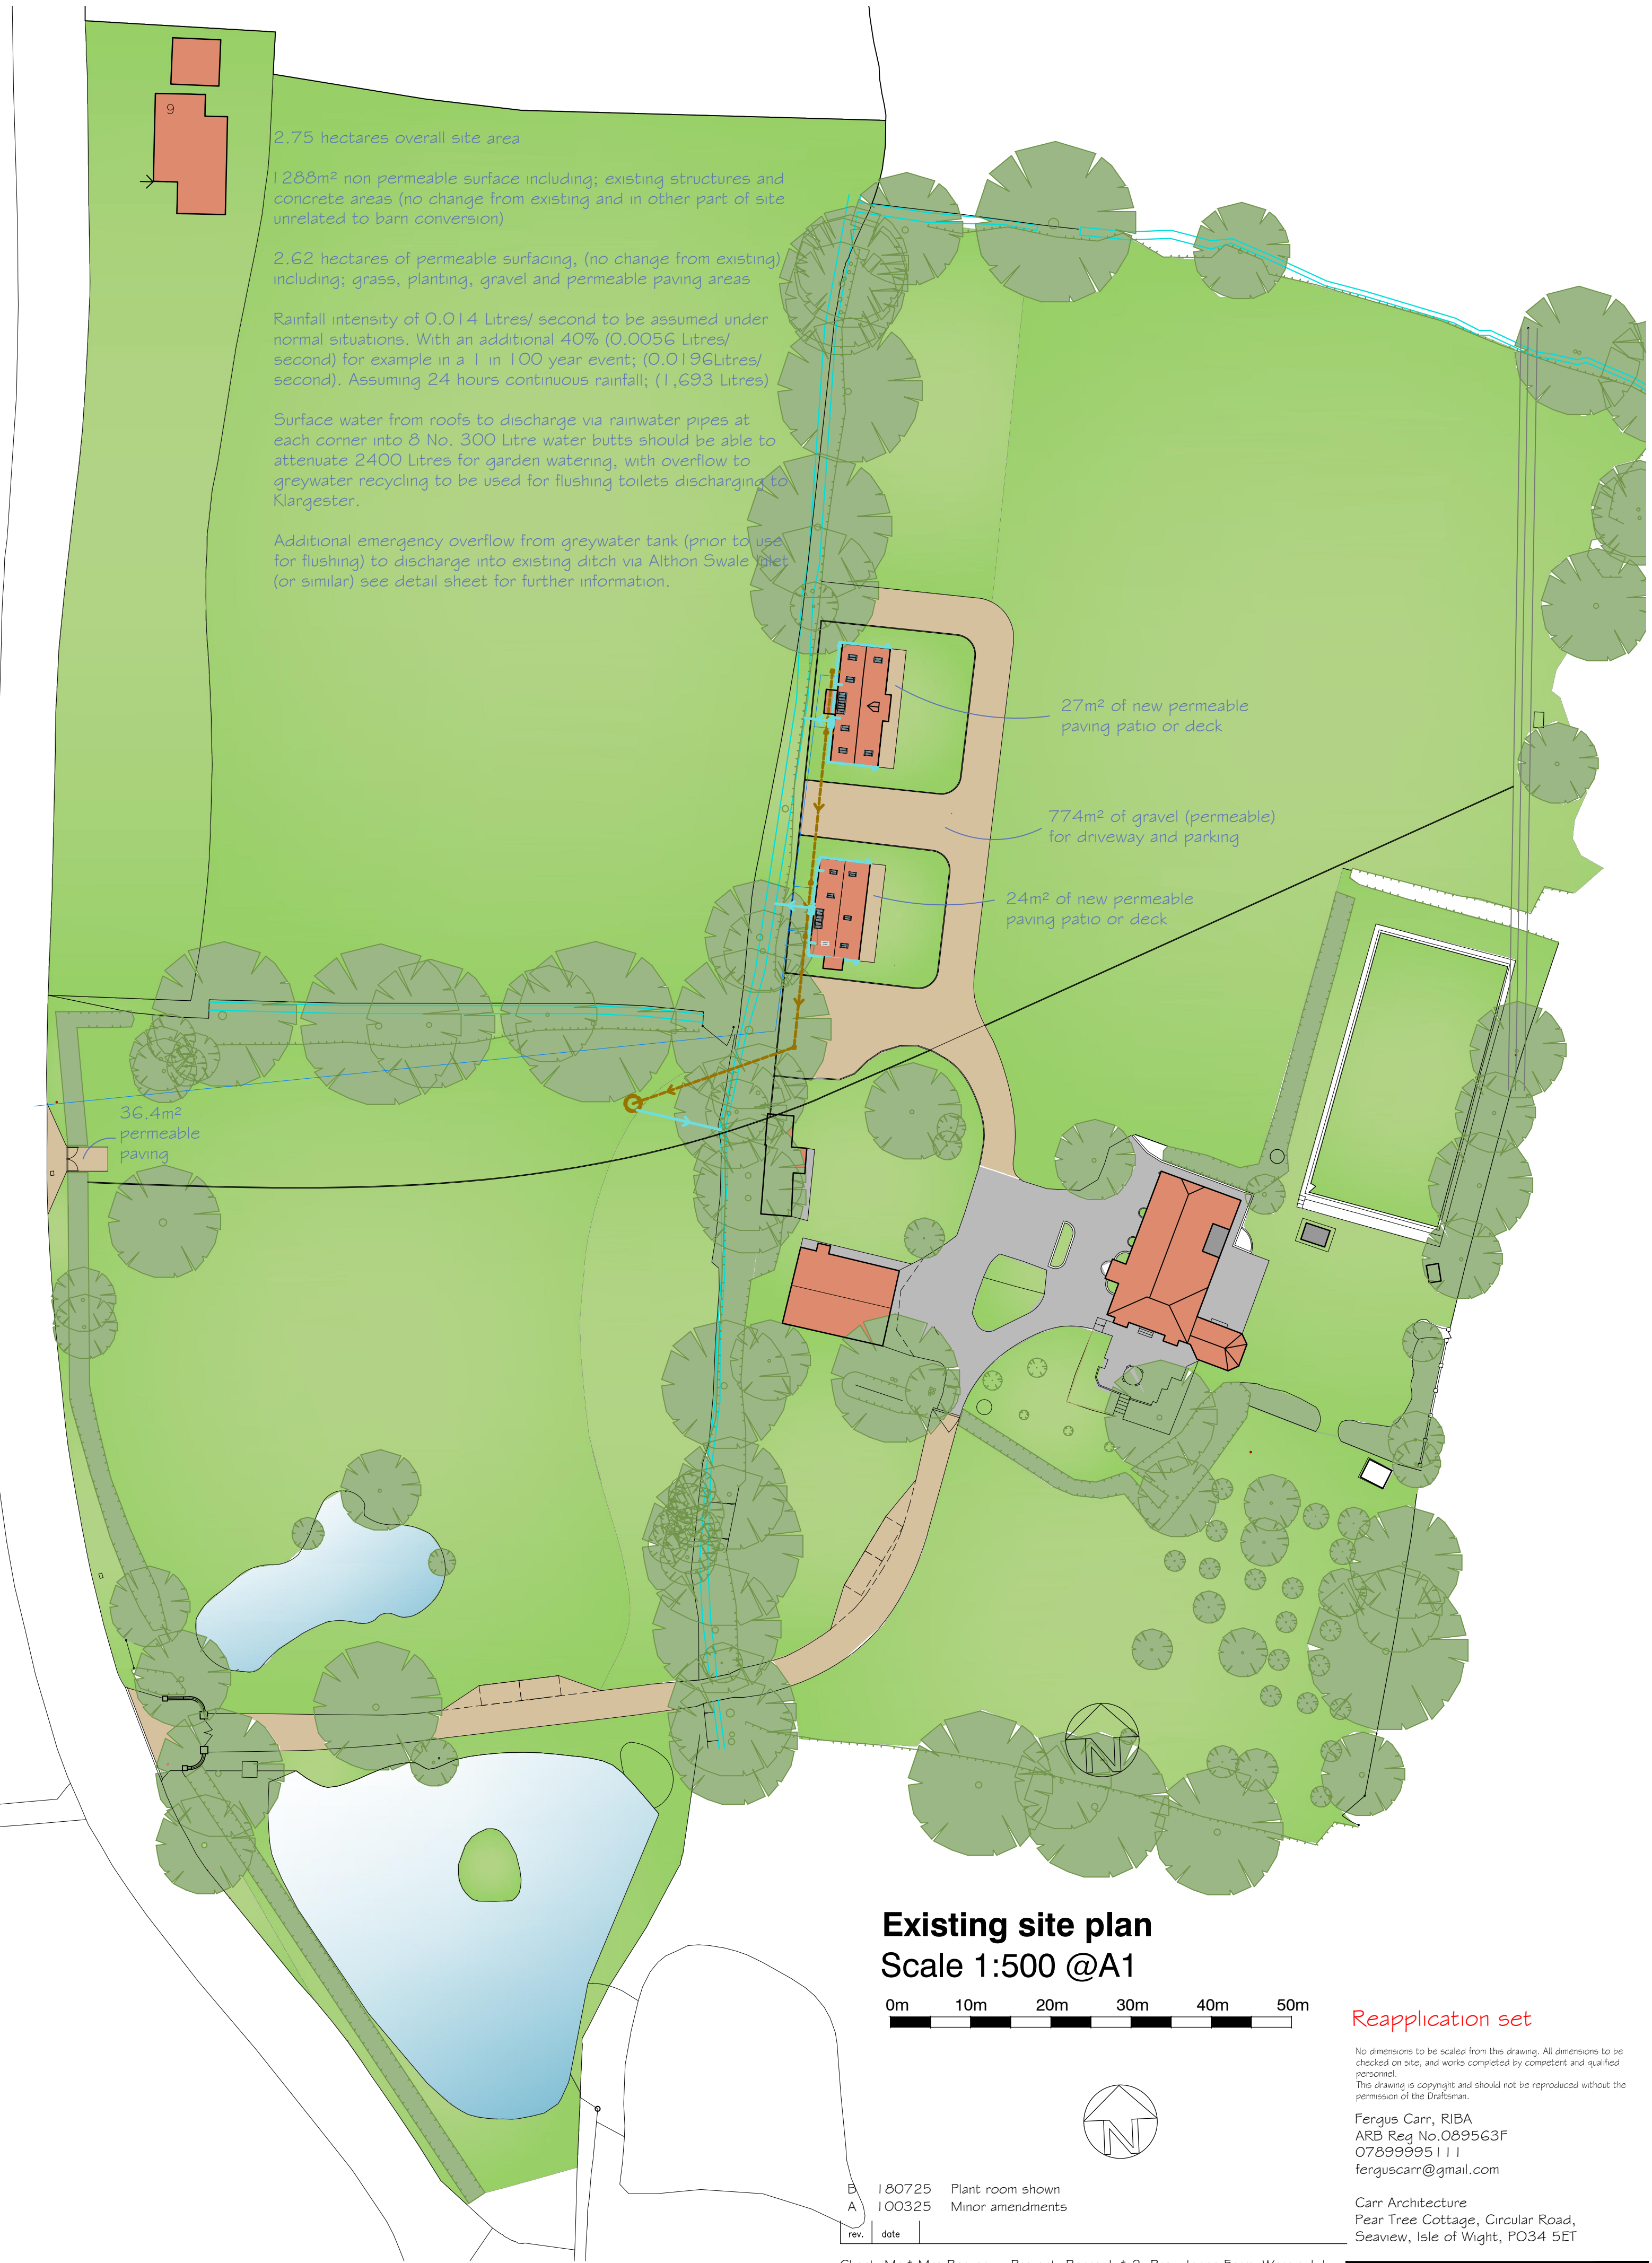


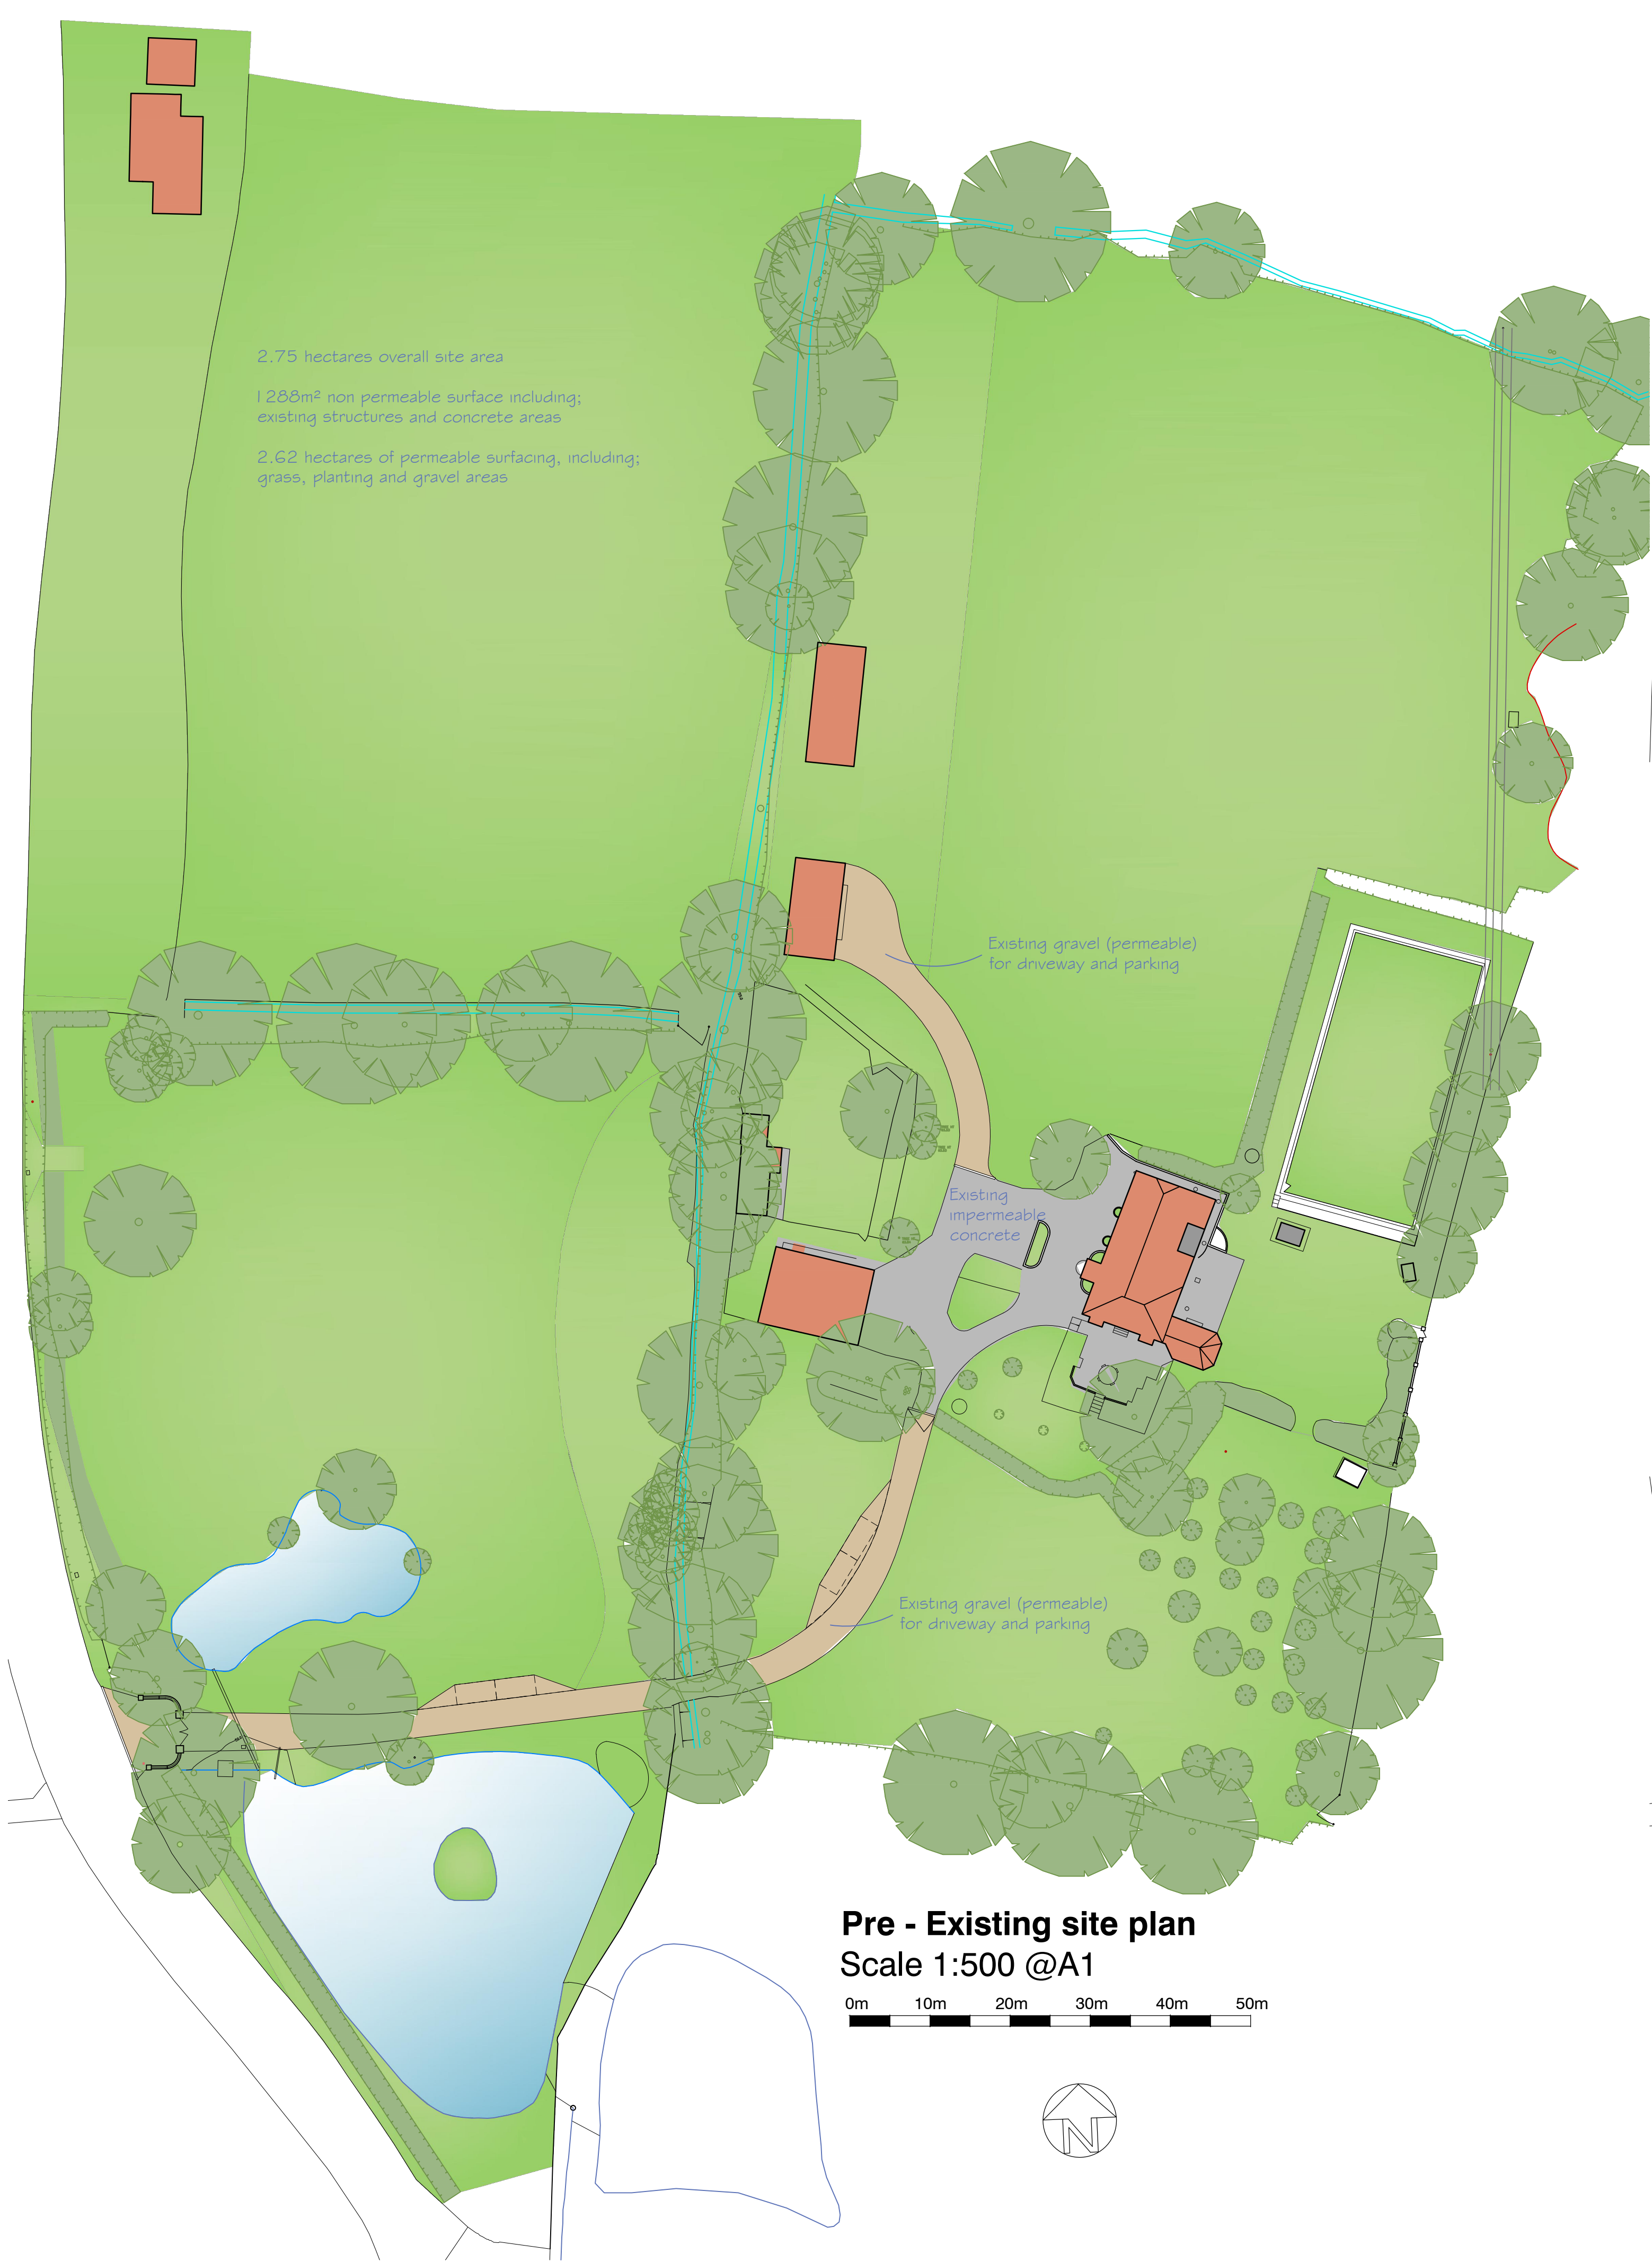

Reapplication set

No dimensions to be scaled from this drawing. All dimensions to be checked on site, and works completed by competent and qualified personnel.
This drawing is copyright and should not be reproduced without the permission of the Draftsman.

Fergus Carr, RIBA
ARB Reg No.089563F
07899995111
ferguscarr@gmail.com

Carr Architecture
Pear Tree Cottage, Circular Road,
Seaview, Isle of Wight, PO34 5ET