



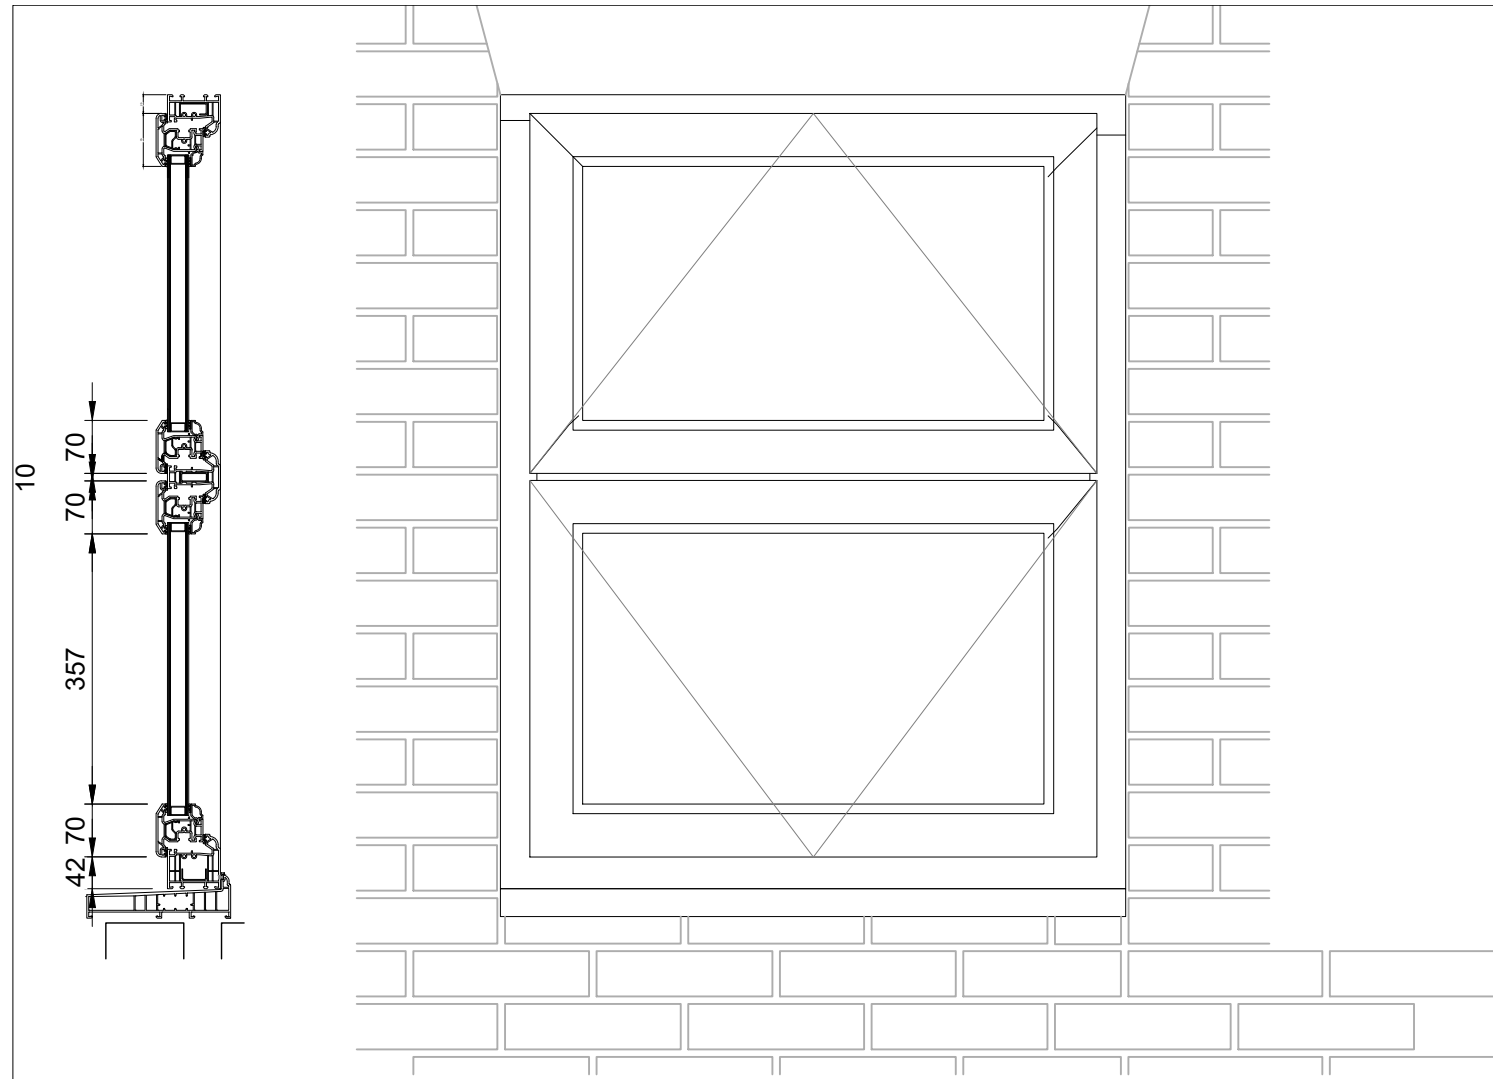

Evolution Storm Windiws
Innovative Technology - Traditional
Aesthetics
Every aspect of Storm has been meticulously designed to authentically emulate traditional timber windows. Taking inspiration from classical cottage windows, Storm windows blends intricate period detailing and authentic colour options with advanced material technology and innovative design to create a unique window, which offers unrivaled aesthetics and a virtually maintenance free solution.

Finish - White wood grain film

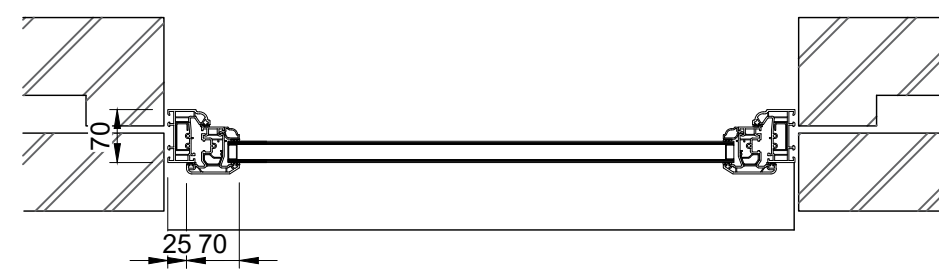

Rev	Description	Date
Do not scale from this drawing All dimensions are to be checked on site Any discrepancies are to be reported to the Engineer		
Project : 1 FRANCIS ROAD LINDFIELD RH16 2JB		
Client : J Vickers		
Title : WINDOW DETAILS WINDOW W3 Windows W4 - W7 similar		
Drawn by : DAI	Approved :	Date : May 2026
Project No 95	Drg No 22	Rev
Scales : 1:10 @ A3		