

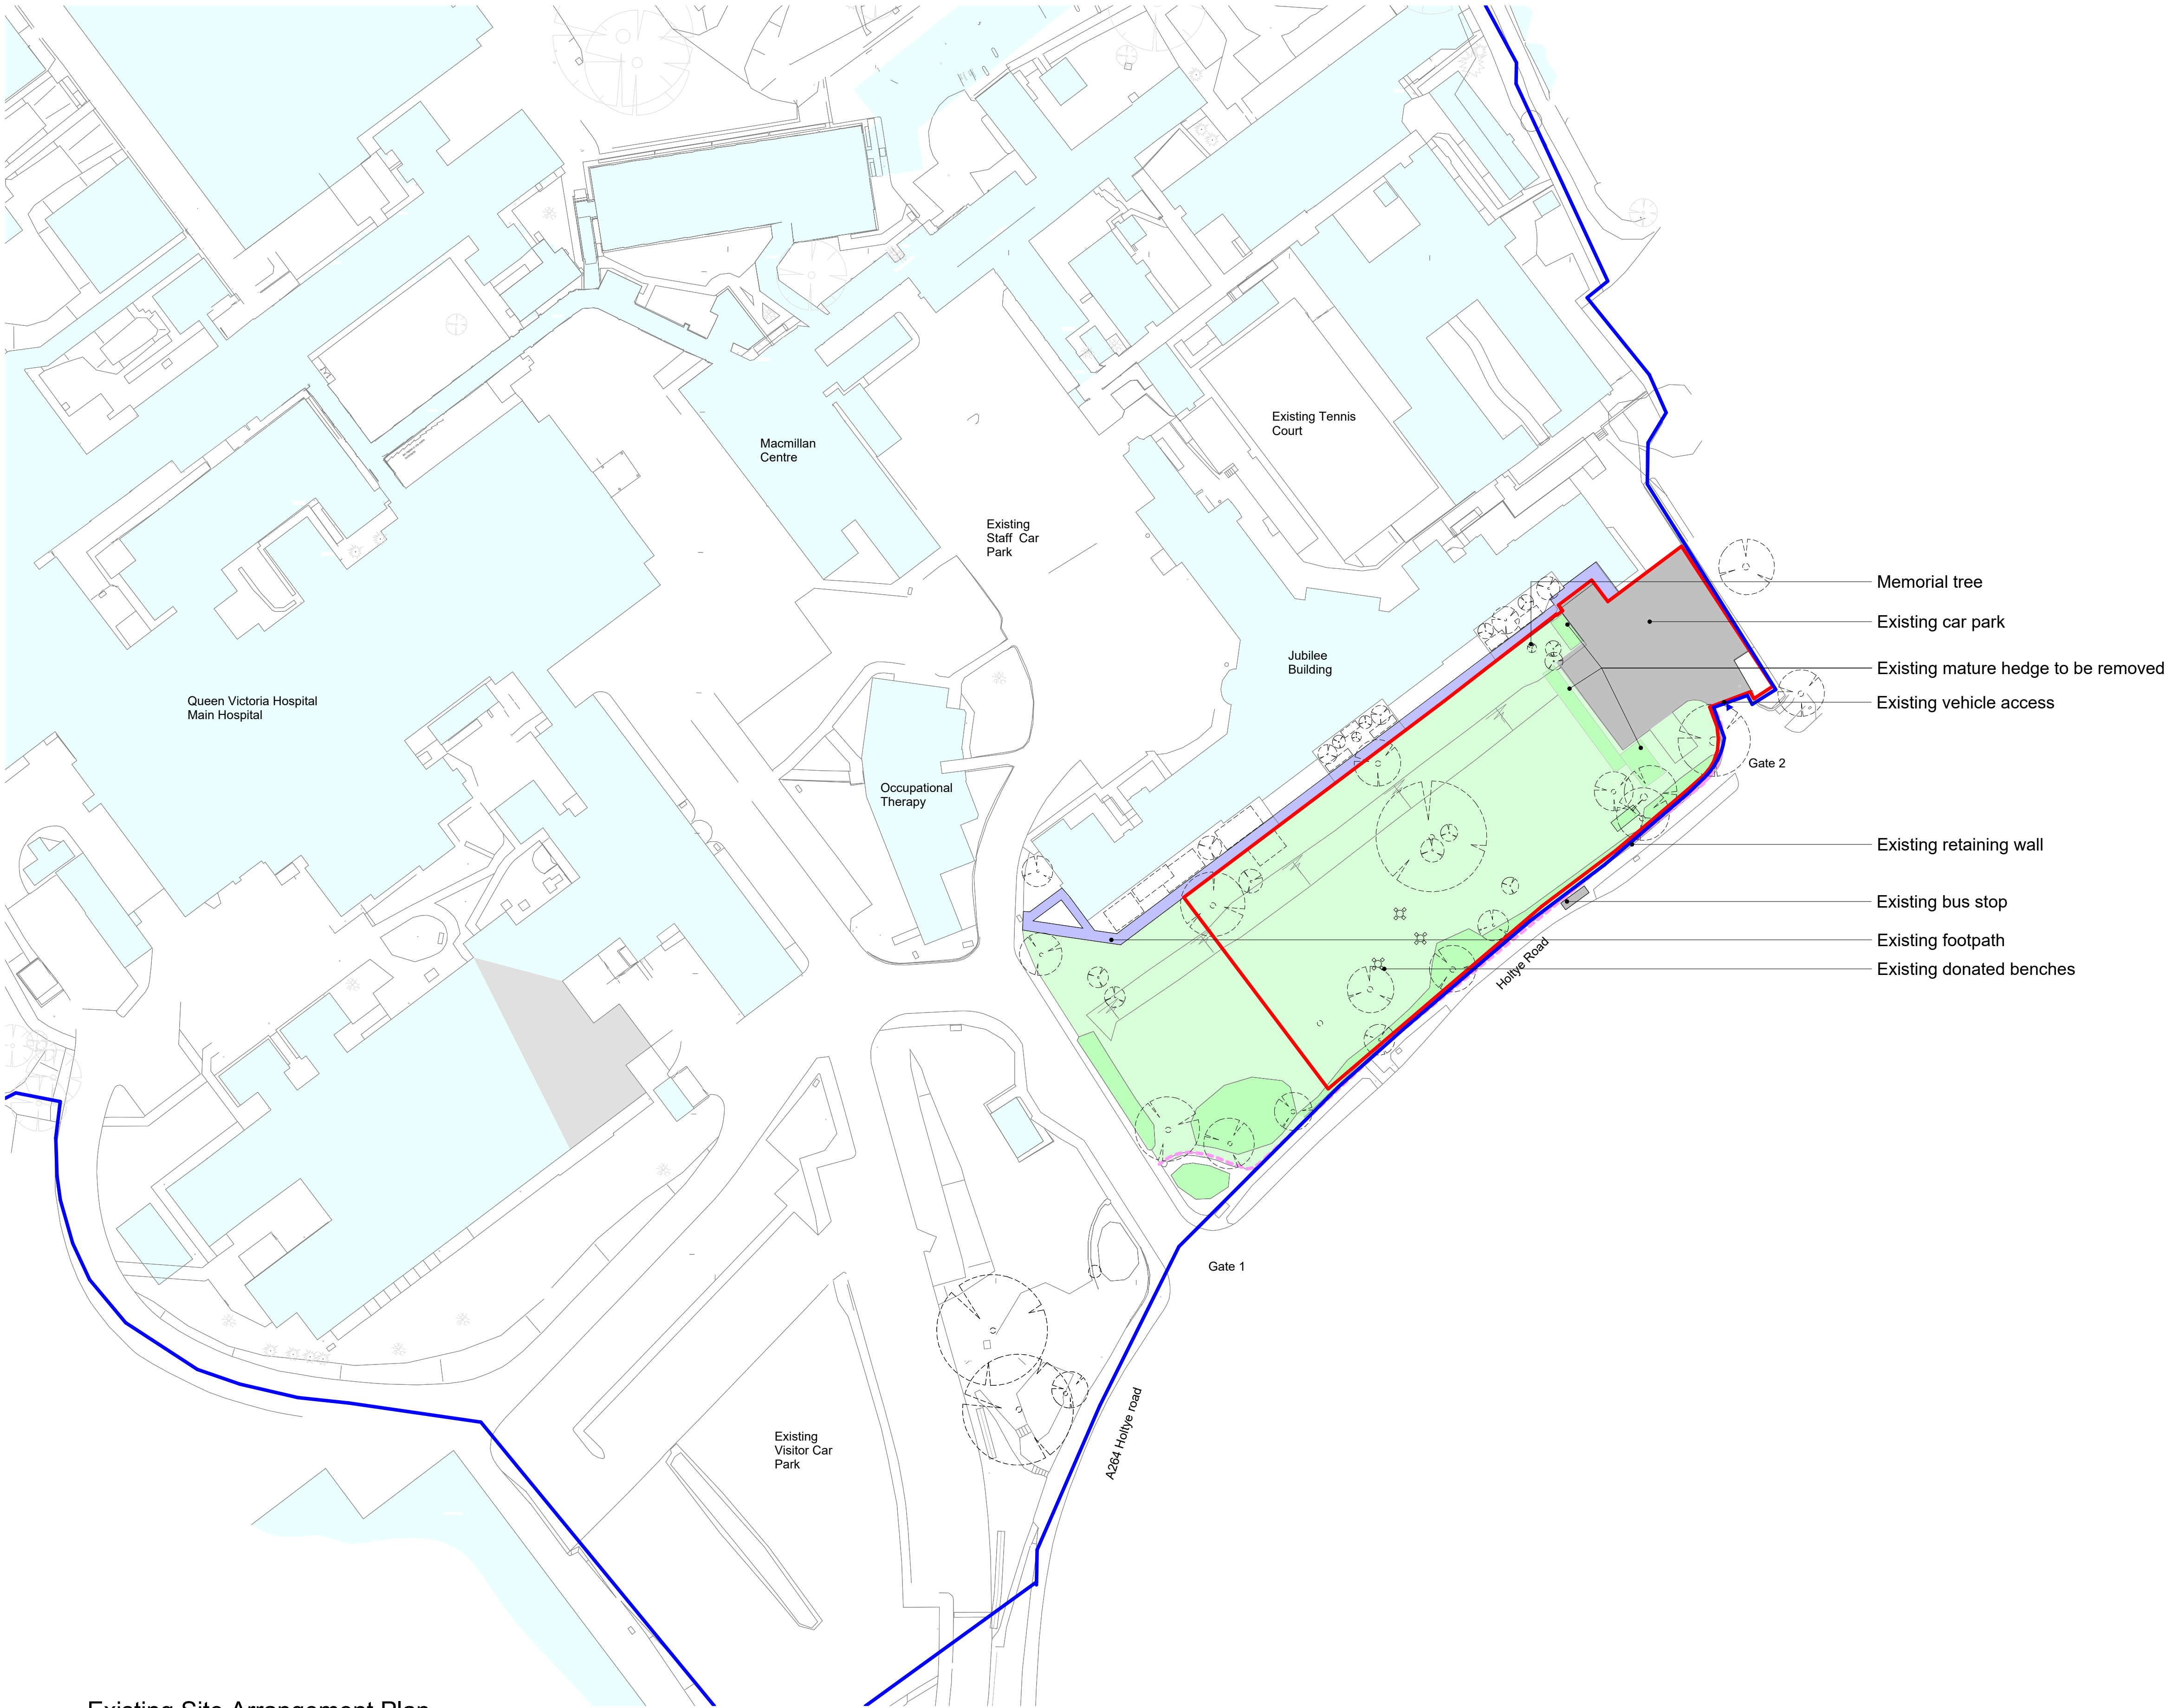


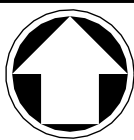

Existing Site Arrangement Plan
1 : 500

@ Crown copyright and database rights 2024, OS AC0000852483

This document is issued for the party which commissioned it and for specific purposes connected with the captioned project only. It should not be relied upon by any other party or used for any other purpose.
We accept no responsibility for the consequences of this document being relied upon by any other party, or being used for any other purpose, or containing any error or omission which is due to an error or omission in data supplied to us by other parties.

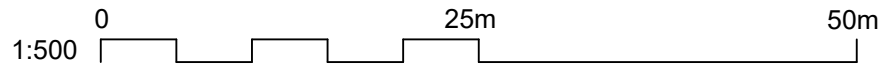

Notes

- Do not scale from this drawing.
- All dimensions are in millimetres unless otherwise stated.
- All levels are in meters and relate to AOD.
- This drawing is part of RIBA Stage 3 Spatial Coordination.
- Any drawing errors or discrepancies should be brought to the attention of Mott MacDonald.
- The designs shown are subject to detailed site survey, investigations, the CDM Regulations and the comments and/ or approval of various relevant Local Authority Officers, Statutory Undertakers, etc.
- Any areas shown are approximate only and have been measured off preliminary drawings as the likely measured areas of the current design. These may be affected by future design development and construction tolerances.
- This drawing is to be used for the purposes of assisting with design development and is not to be used for construction.
- This drawing is to be read in conjunction with all relevant documents and drawings, including those from other disciplines.
- No unauthorised use, disclosure, storage or copying.
- Drawing to be read in conjunction with all other tender information, including M&E and structural engineers packages.
- To be read in conjunction with Fire strategy and Acoustic report.
- Drawing is provided for initial information and costing only, all details to be confirmed
- Drawing to be colour printed.

Legend

- Proposed CDC site boundary
- Ownership boundary
- Existing adjacent buildings
- Existing footpath along Jubilee building
- Existing grassed area
- Existing bushes/hedge area
- Existing retaining wall
- Slope
- Existing tree
- Existing Vehicular entrance

Reference Drawings

P02	30.01.2025	MR	Issued for Planning	NA	AF
P01	04.11.2024	CB	Issue for pre planning	NA	AF
Rev	Date	Drawn	Description	Ch'k'd	App'd

Status Stamp



St Vincent Plaza
319 St Vincent St
Glasgow, G2 5LP
United Kingdom

T +44 (0)141 222 4500
F +44 (0)141 221 2048
W www.mottmac.com

Client

Queen Victoria Hospital NHS
Foundation Trust
Holtre Road
East Grinstead, West Sussex
RH19 3DZ

Title

Queen Victoria Hospital CDC
East Grinstead
Existing Site Arrangement Plan

Designed	C.Bromley	CB	Eng. Check		
Drawn	Author	AK	Coordination		
Dwg. Check	N.Arjmandi	NA	Approved	A.Farish	AF

MMD Project Number	Scale at A1	Seq. Number	Security
100120806	1:500	000	STD

Suitability Description	Suit. Code
Suitable for Review & Comment	S4

Drawing Number	Rev
100120806-MM-A1-EG-GA-AR-0303	P02