


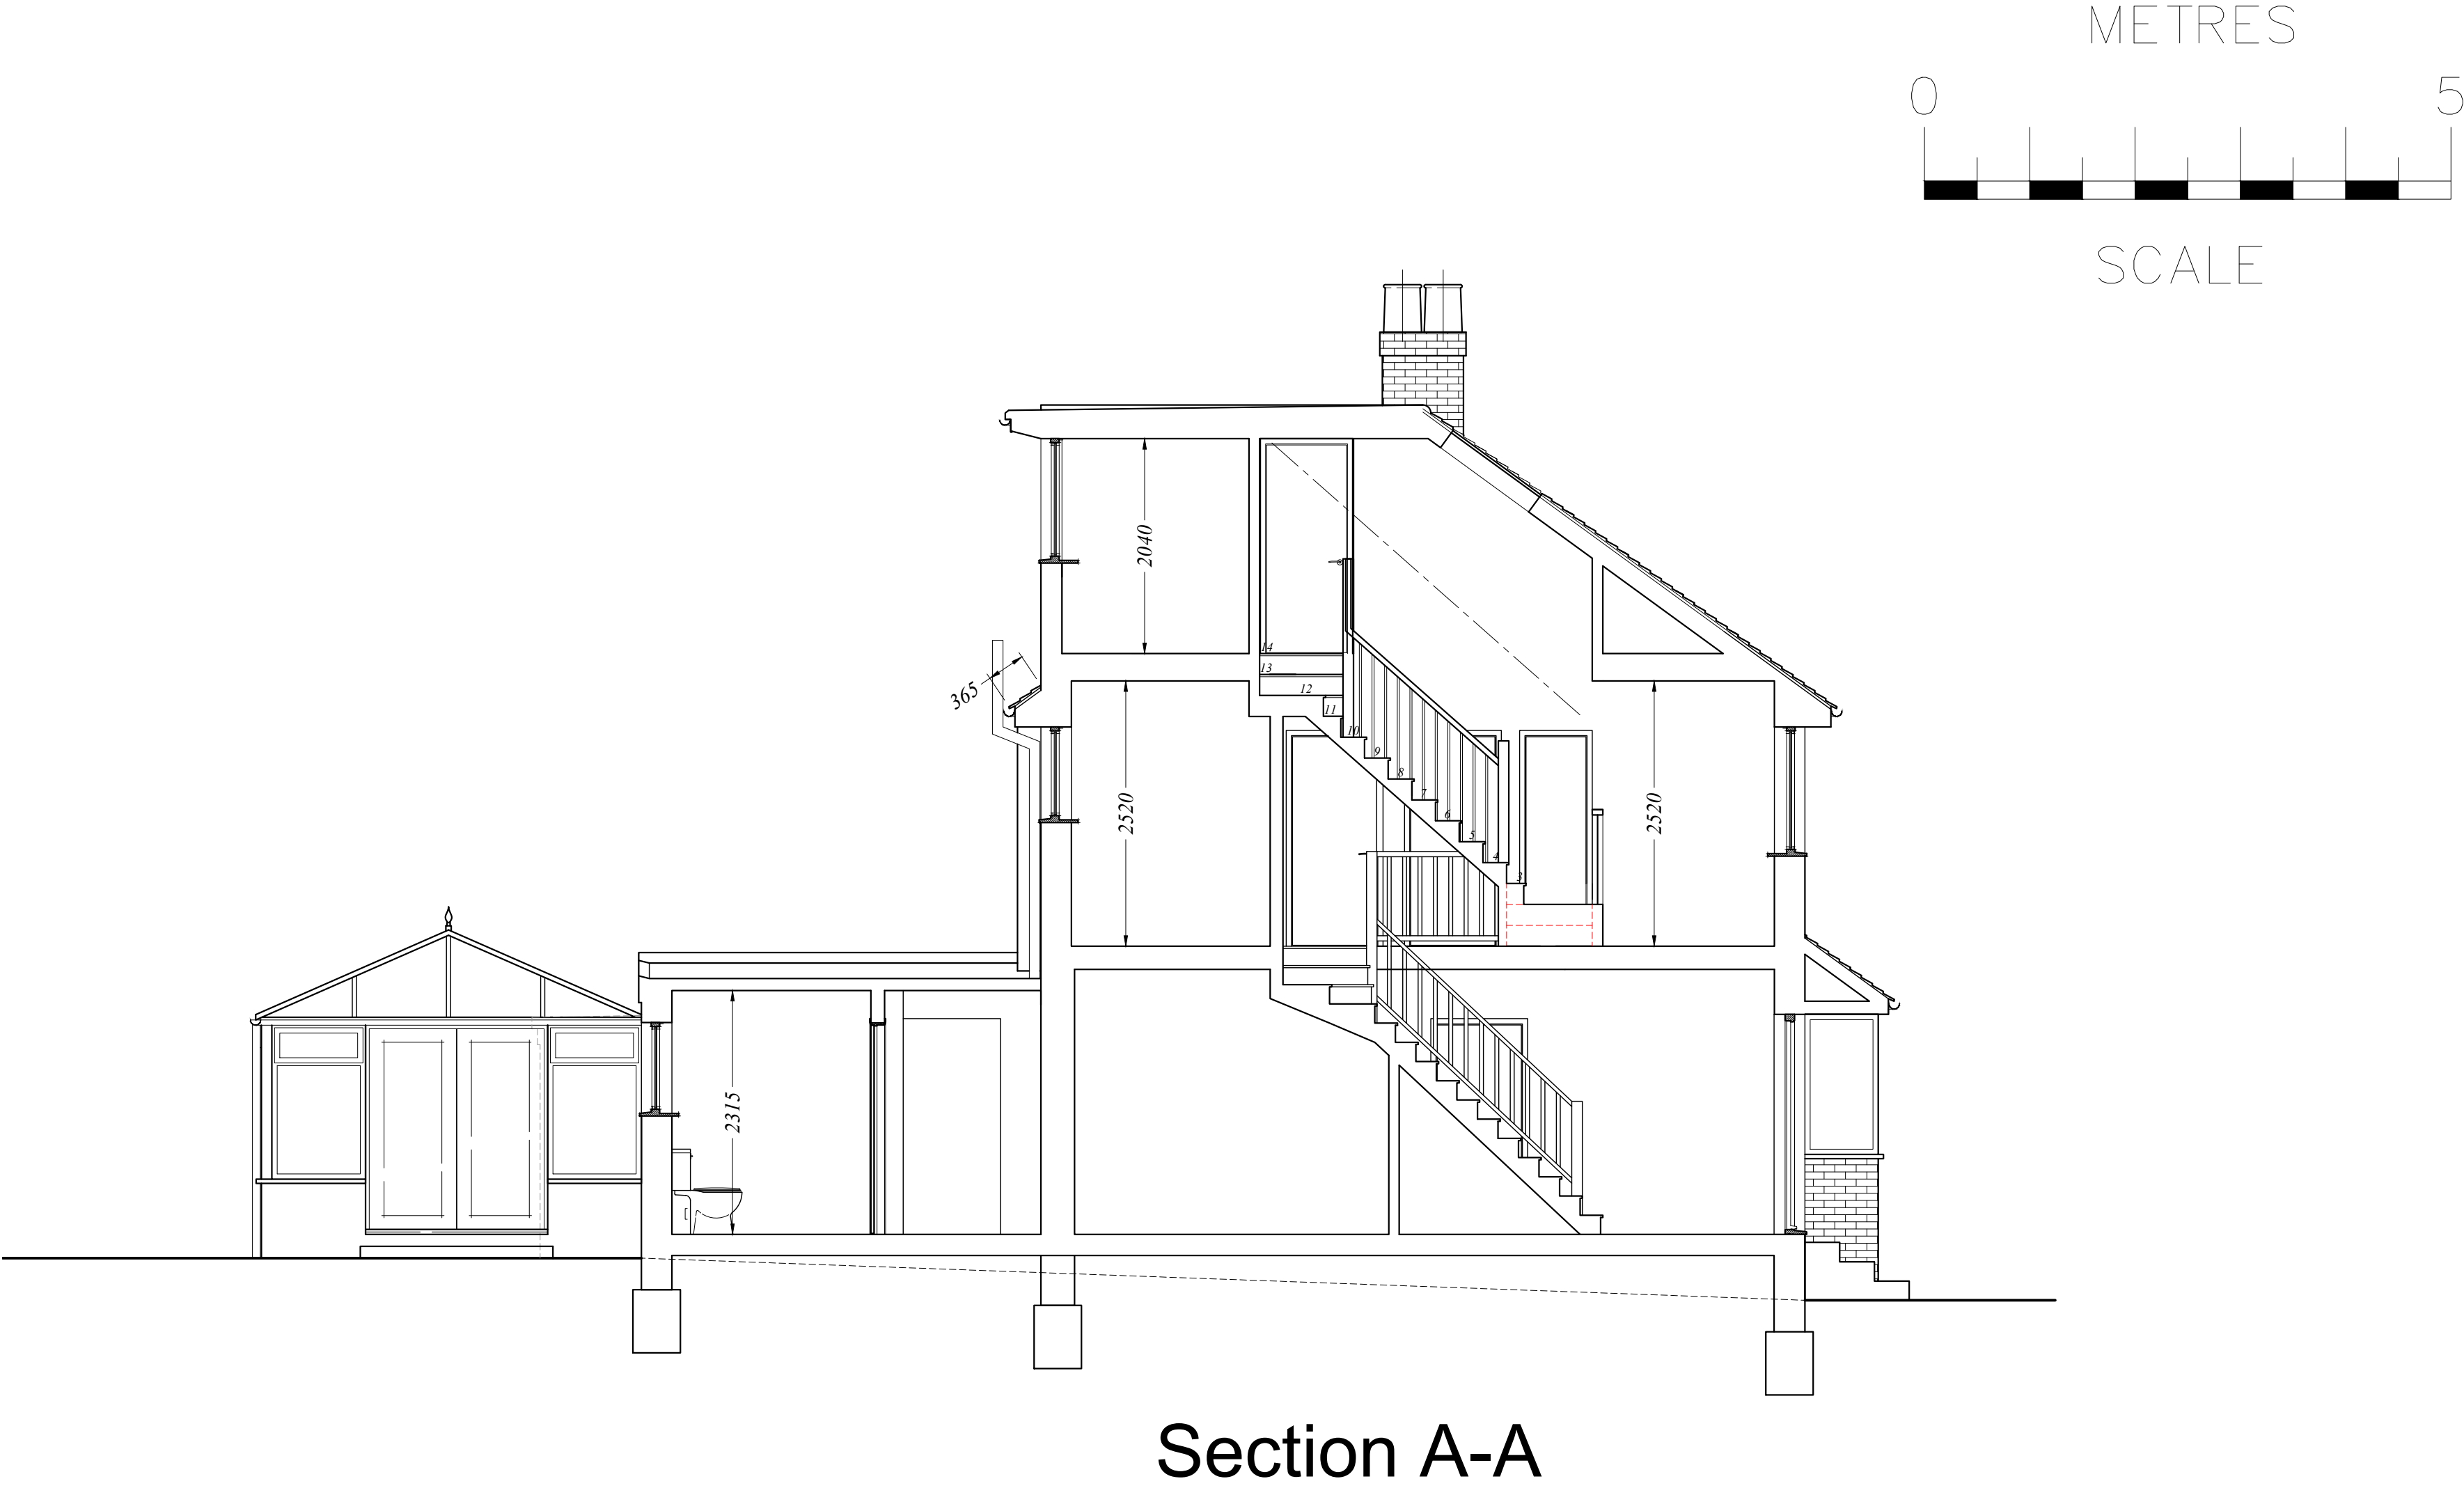

rev	date	description		
RB Design Corner Cottage, The Limes, Felbridge, East Grinstead, RH19 2QY Tel: 01342 523 766 Mob 07988 998 928 e-mail: info@routbonditchdesign.co.uk				
project	drawing		date	job no
13 Mill Close, EAST GRINSTEAD, RH19 4DE	WORKS		16.04.25	
client	SECTION A-A PROPOSED		scale of	drawing no
Ms. Clare Newman			1:50	PLN 08