


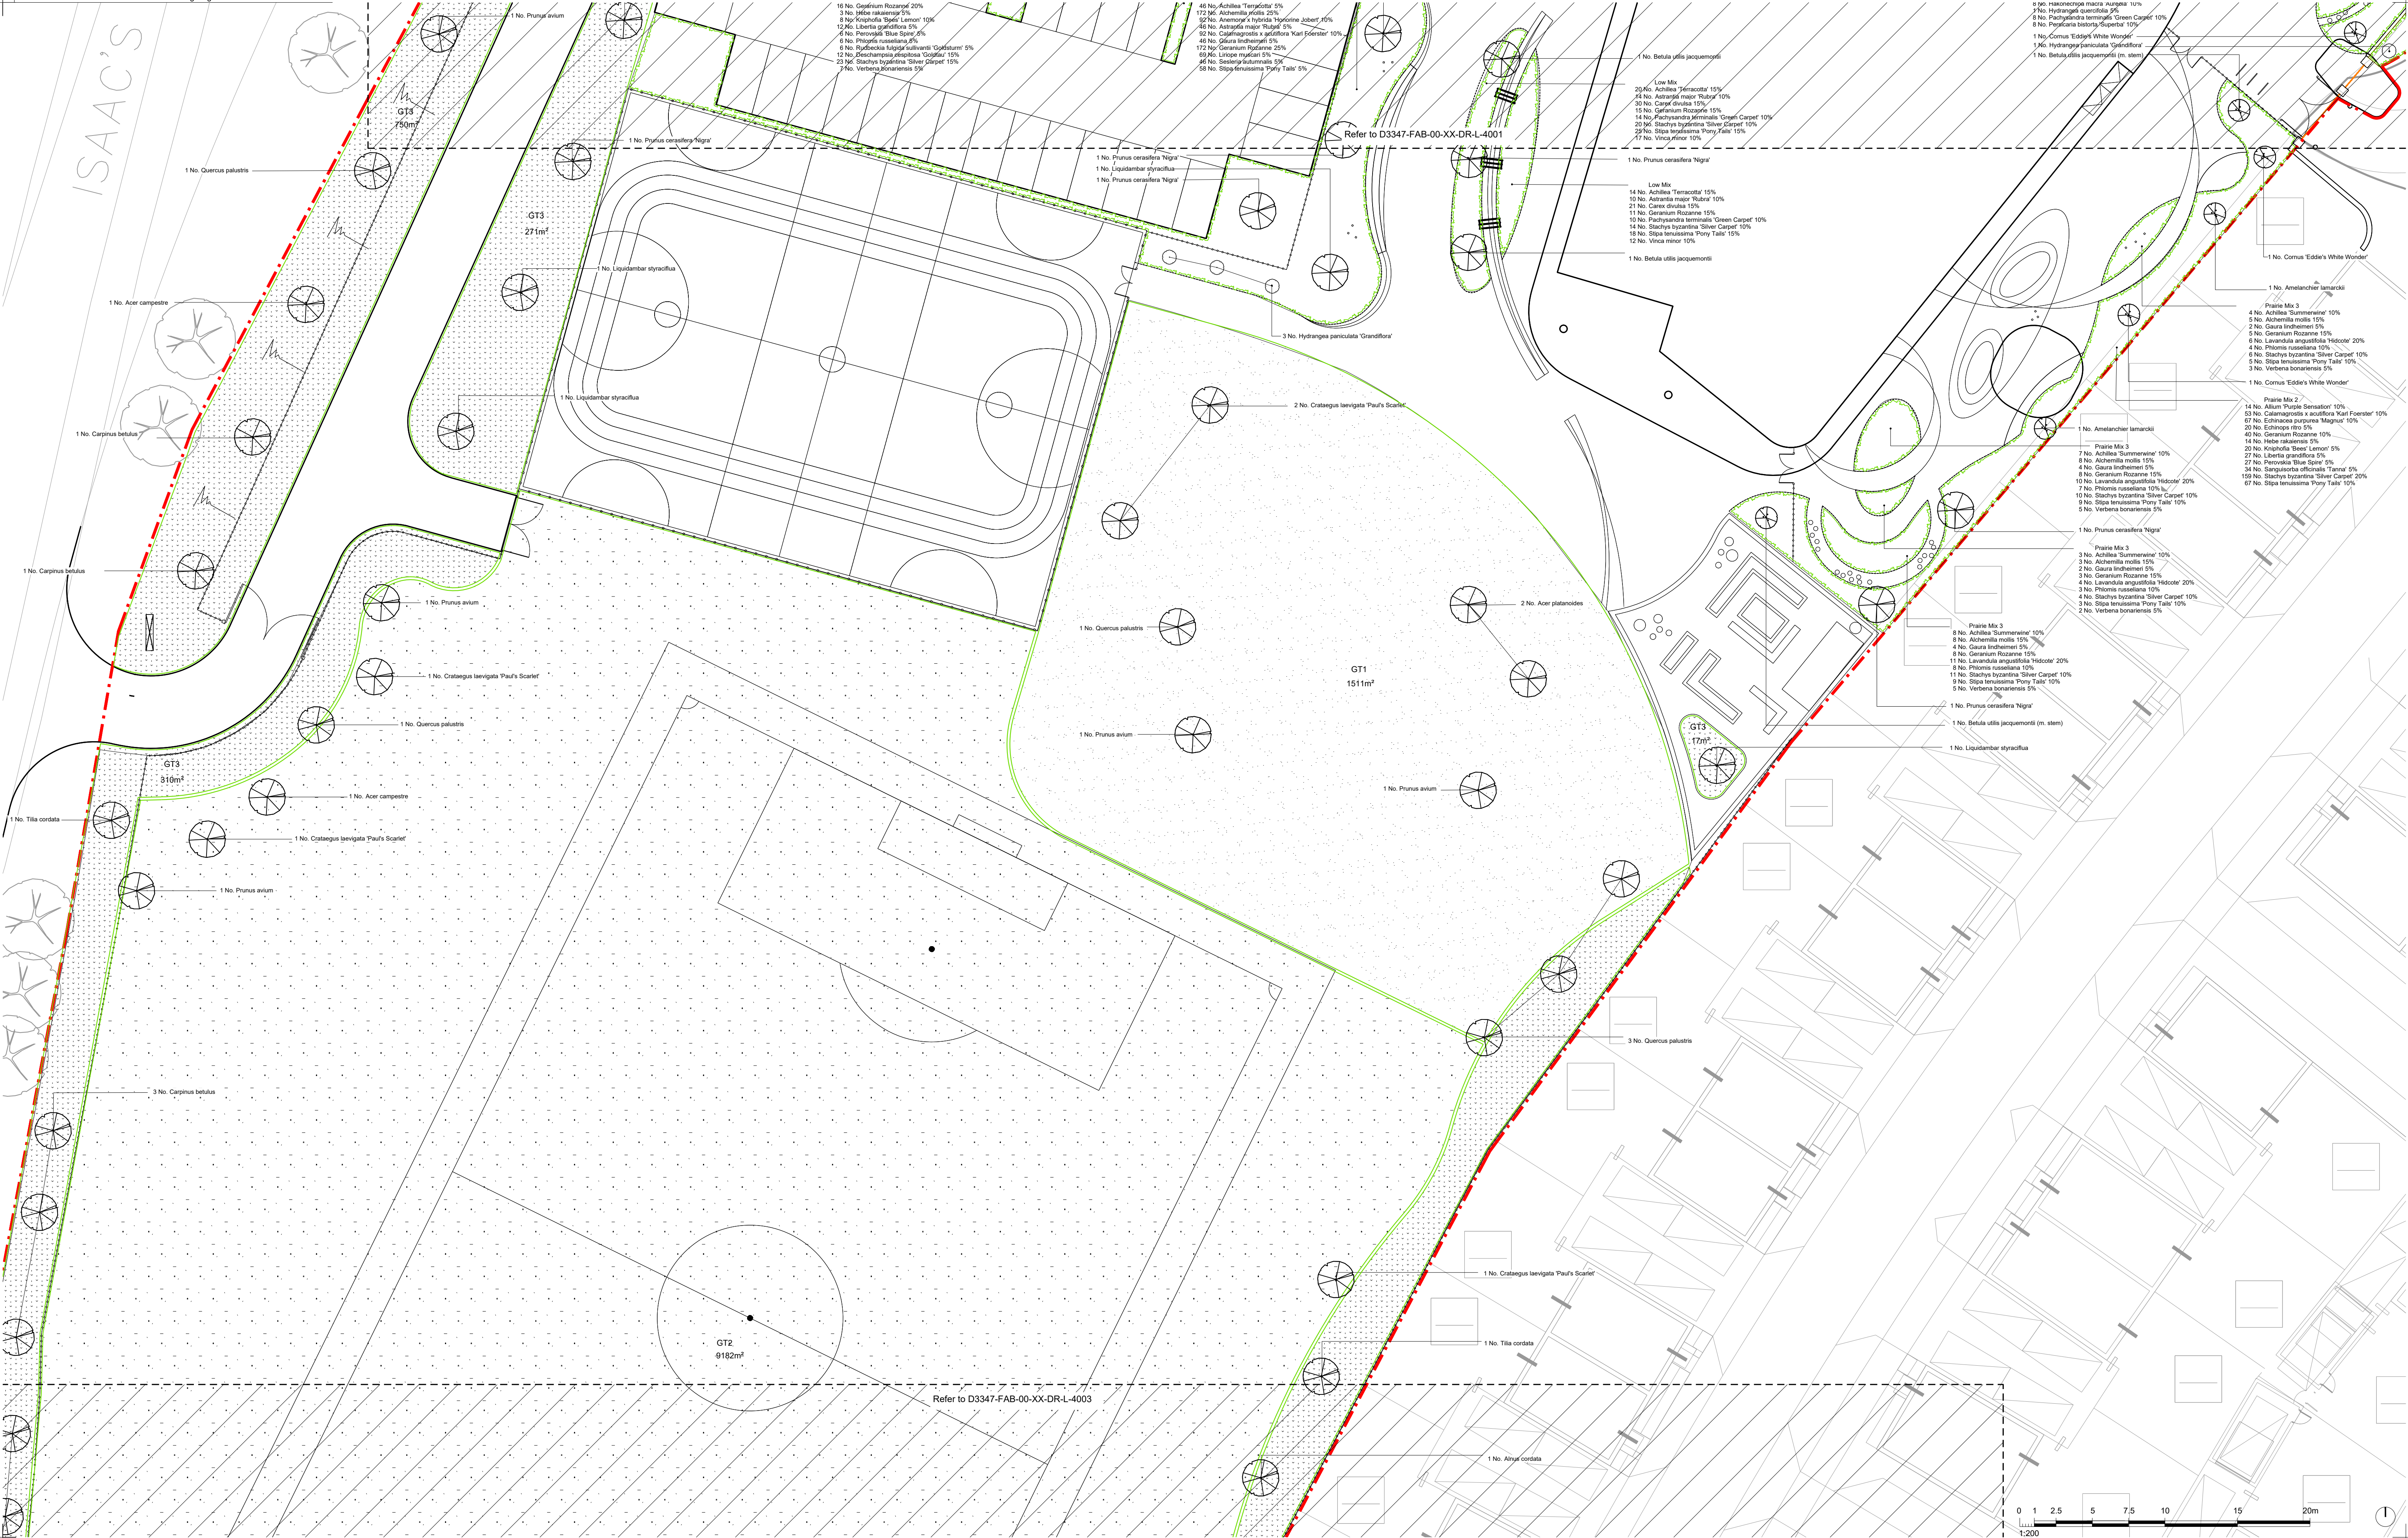


PL01	27.03.2026	Issued for Planning Approval	JP	LR
Revised	Date	Revised	Drawn	Checked

Disclaimer:
1. This drawing is copyright of fabrik ltd. It must not be copied or reproduced without written consent from the owner.
2. Do not scale from this drawing. Only figured dimensions are to be taken from this drawing.
3. All contractors must call out and be responsible for taking up and checking all dimensions related to the works shown on the drawing prior to fabrication or setting out.
4. This drawing uses coloured lines. Please do not rely on a monochrome copy.

External References:

- Note for Contractors**
This drawing should be considered along with the risk information contained in the CSM Pre-construction Information. This information will include details of the SIGNIFICANT risks which fabrik has identified which may arise from constructing the design shown on this drawing. A Competent Contractor should be aware of the typical risks associated with doing this work.
- Note for Workers**
DO NOT START YOUR WORK unless you know the risks and controls relating to the work on this drawing (including SAFE SEQUENCES OF WORK and EQUIPMENT).
Do not leave copies of parts of this drawing without the above Note for Workers (unless you are sure that the Workers can undertake the work safely).

Location Plan

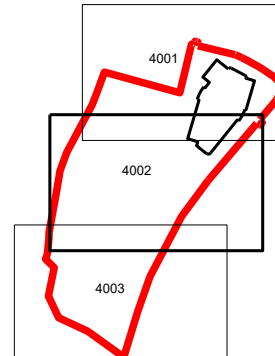

fabrik

First Floor Studio | The Old School | 4 Eaton Street | London | SE1 1UE
T: 0207 620 1463 | E: london@fabrik.uk.com | W: www.fabrik.uk.com

Project: D3347 Brookleigh School, Burgess Hill

Drawing Title: Soft Landscape Planting Plan - Sheet 2

Issued for Planning Approval

Drawn By: JP

Checked By: LR

Date of First Issue: 1:200 @ A1

Revision: PL01

Homes England

Client

Drawn Date

1:200 @ A1

Revision

PL01