


LEGEND

Site Boundary




Feature brick 'Crinkle Crankle' wall  
2.4m high

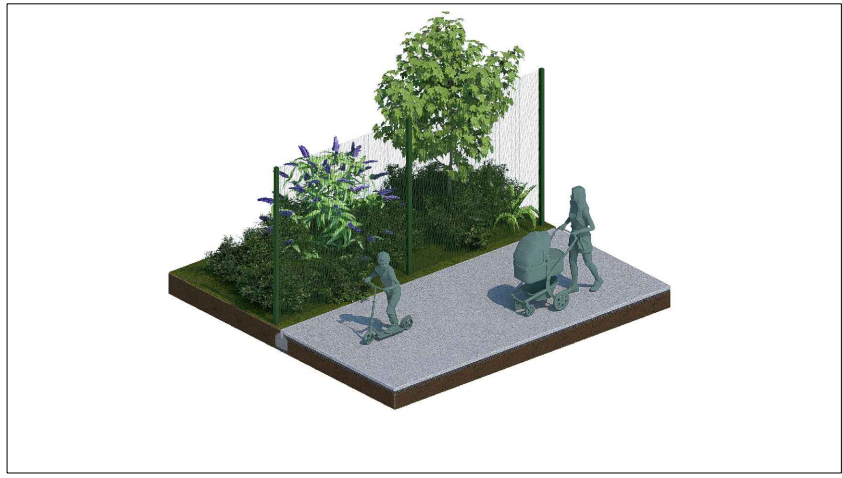


Standard Weldmesh fence  
2.4m high



Vertical timber board acoustic fence  
2.4m high

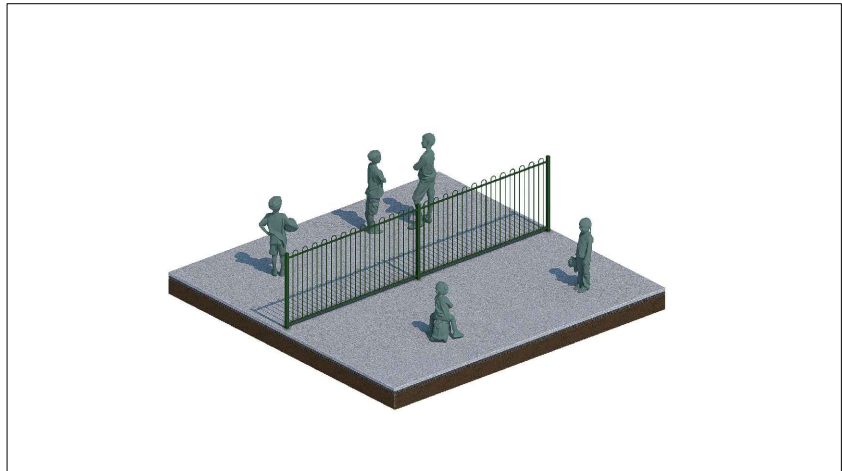


Internal fencing to separate reception playground  
1m high

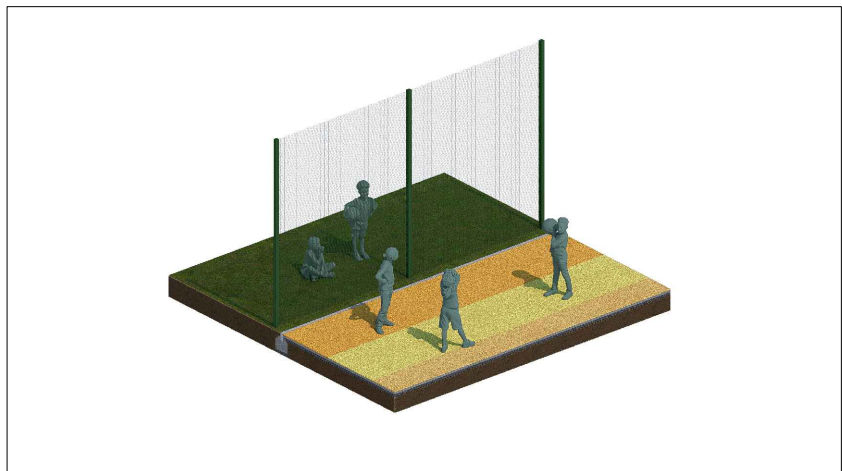



MUGA Weldmesh fence  
3m high



Timber fence to outdoor Classroom area  
1m high

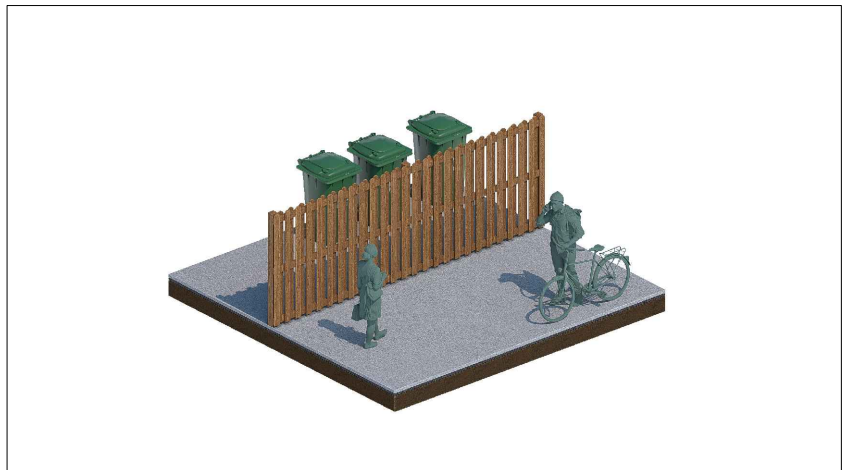

Timber 'Hit & Miss' fence to service areas  
1.8m high

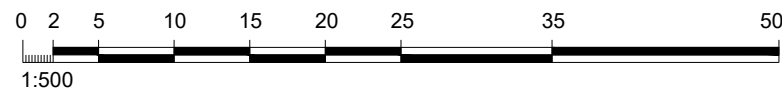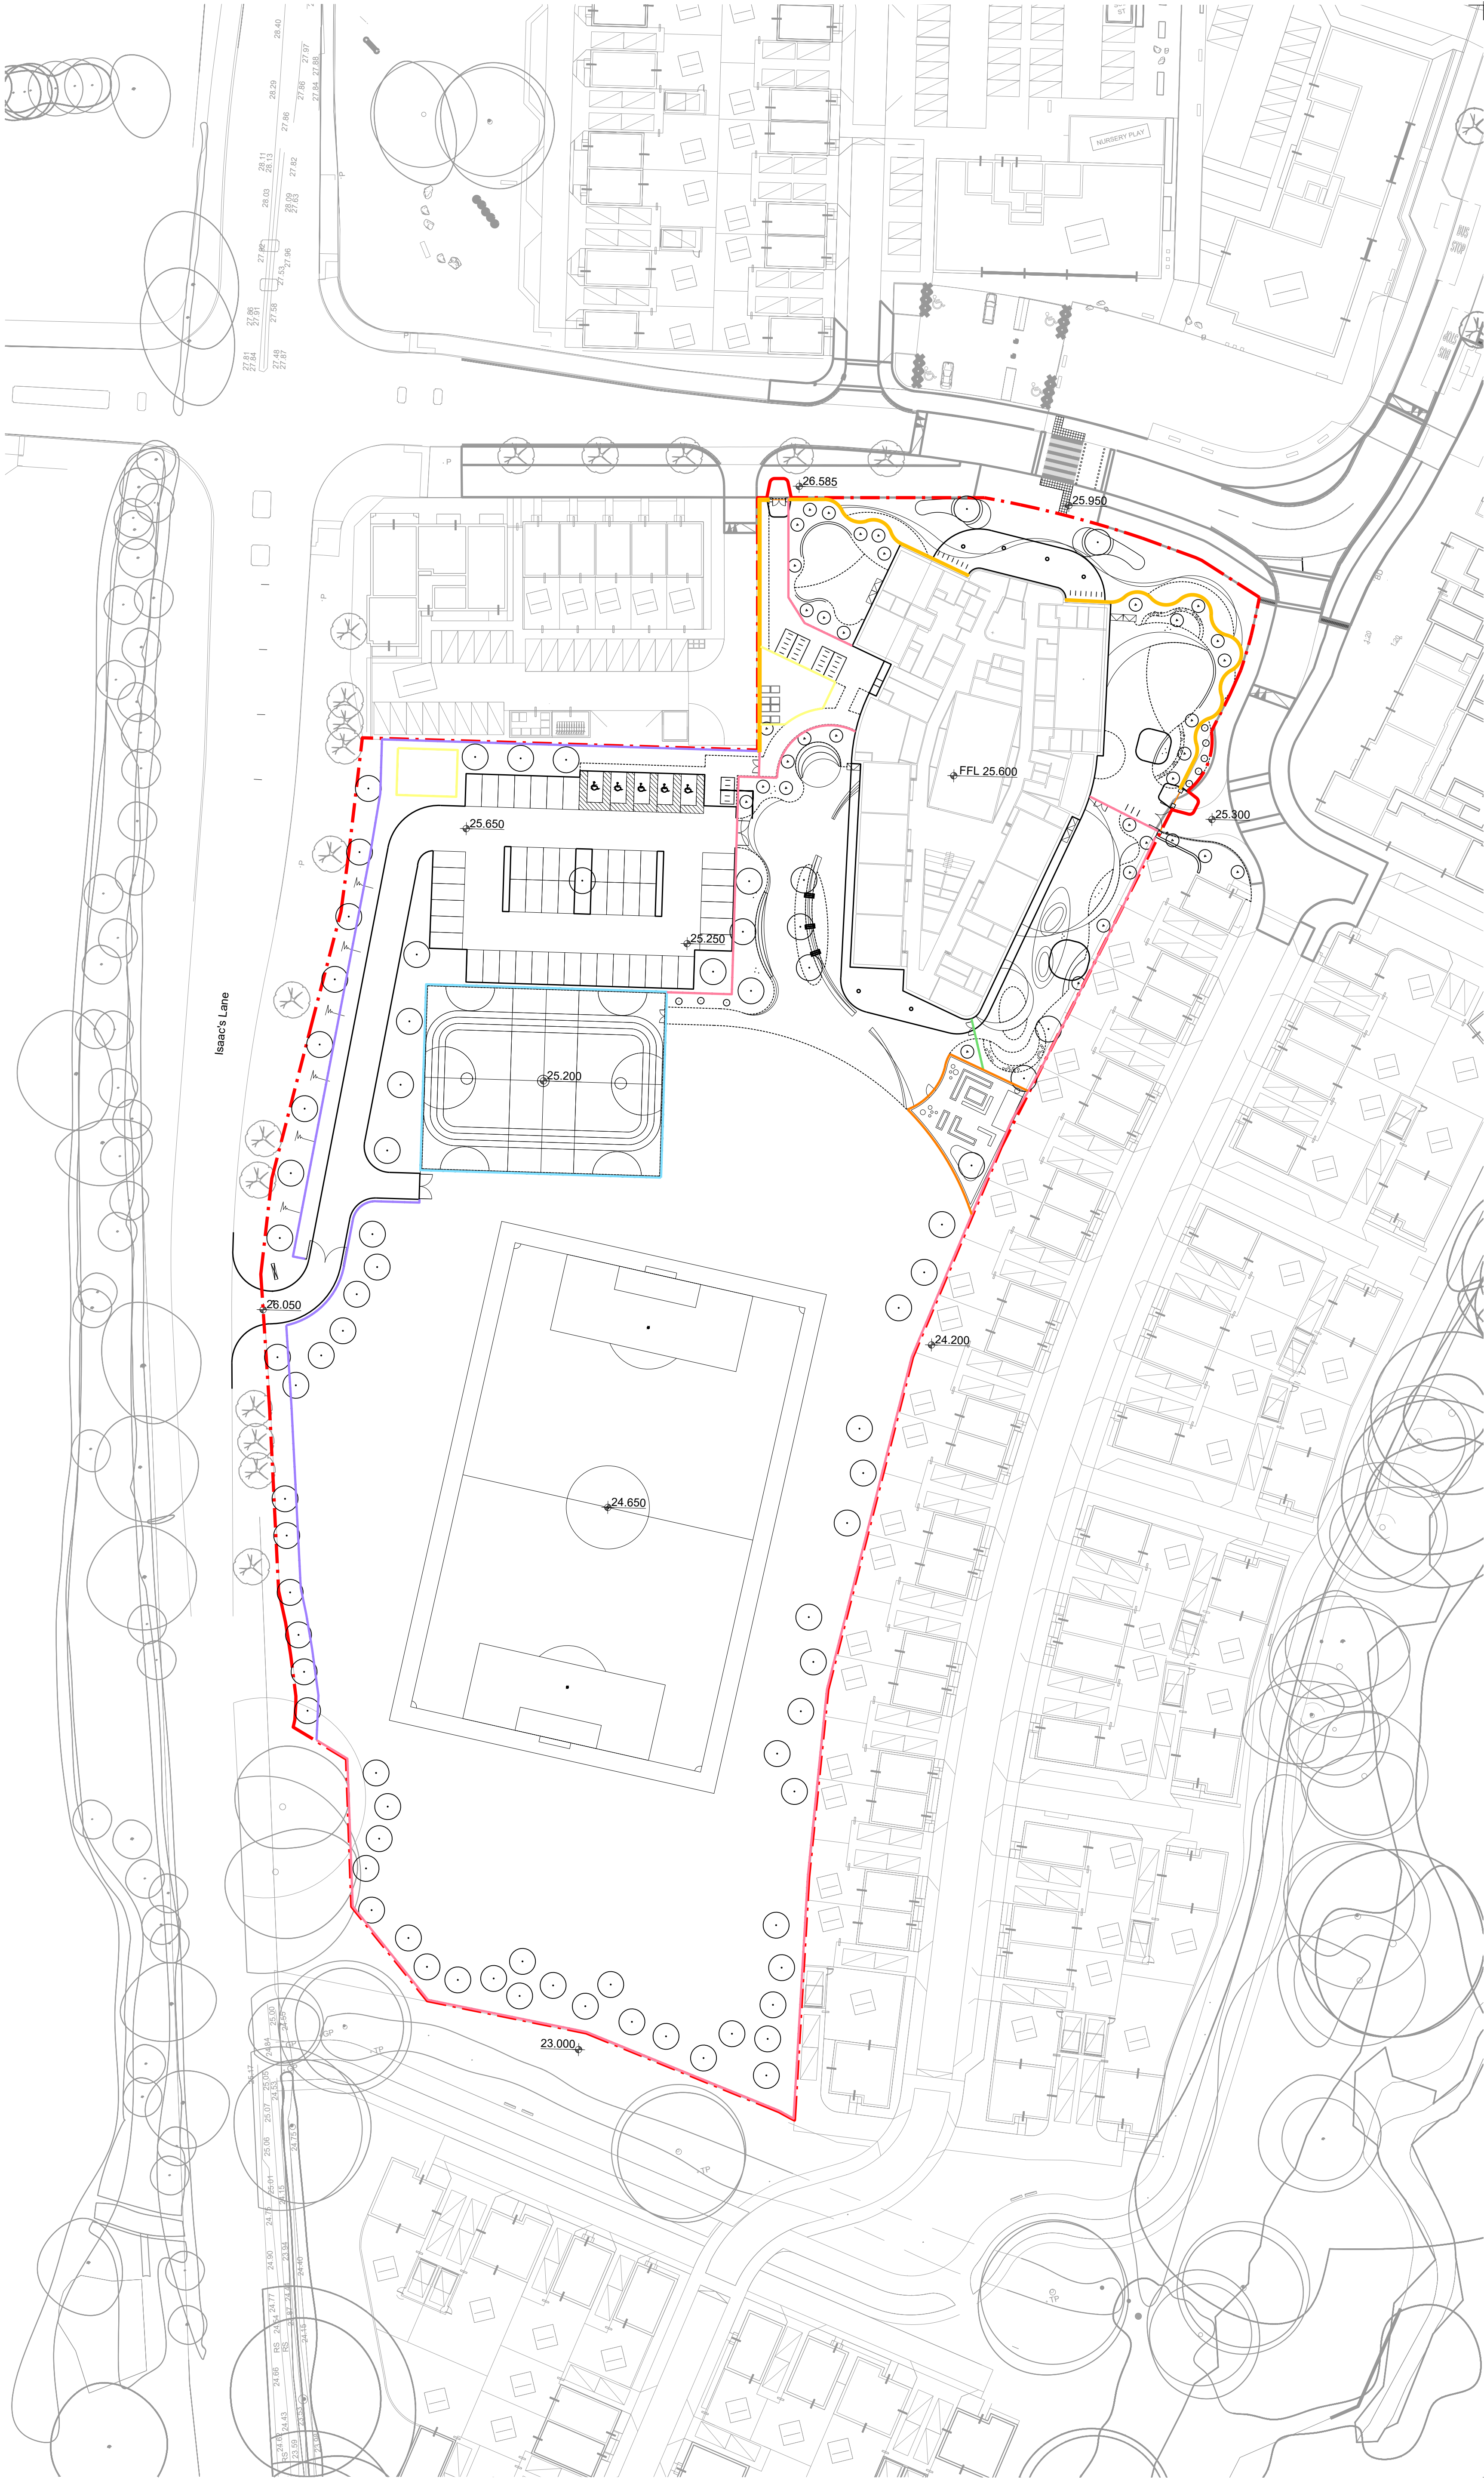

1:500

fabrik

Project: D3347 Brookleigh School, Burgess Hill  
Drawing Title: Sitewide Boundaries Plan  
Proposed by: db  
Checked by: pc  
Drawn Scale: 1:500 @ A1  
Date of First Issue: April | 2026

Issued for Planning Approval

Drawing Number: D3347-FAB-00-XX-DR-L-1101  
Revision: PL01

| Revision | Date       | Reason                       | Drawn | Checked |
|----------|------------|------------------------------|-------|---------|
| PC01     | 16/04/2026 | Issued for Planning Approval | DB    | PC      |

Disclaimer:  
1. This drawing is copyright of fabrik ltd. It must not be copied or reproduced without written consent from the owner.  
2. Do not scale from this drawing. Only figured dimensions are to be taken from this drawing.  
3. All contractors must visit site and be responsible for taking and checking all dimensions related to the works shown on the drawing prior to fabrication or setting out.  
4. This drawing uses coloured lines. Please do not rely on a monochrome copy.

External References:  
• D3347-FAB-00-XX-M2-L-2001  
• D3347-FAB-00-XX-M2-A-7001  
• D3347-FAB-00-XX-M2-D-7001