


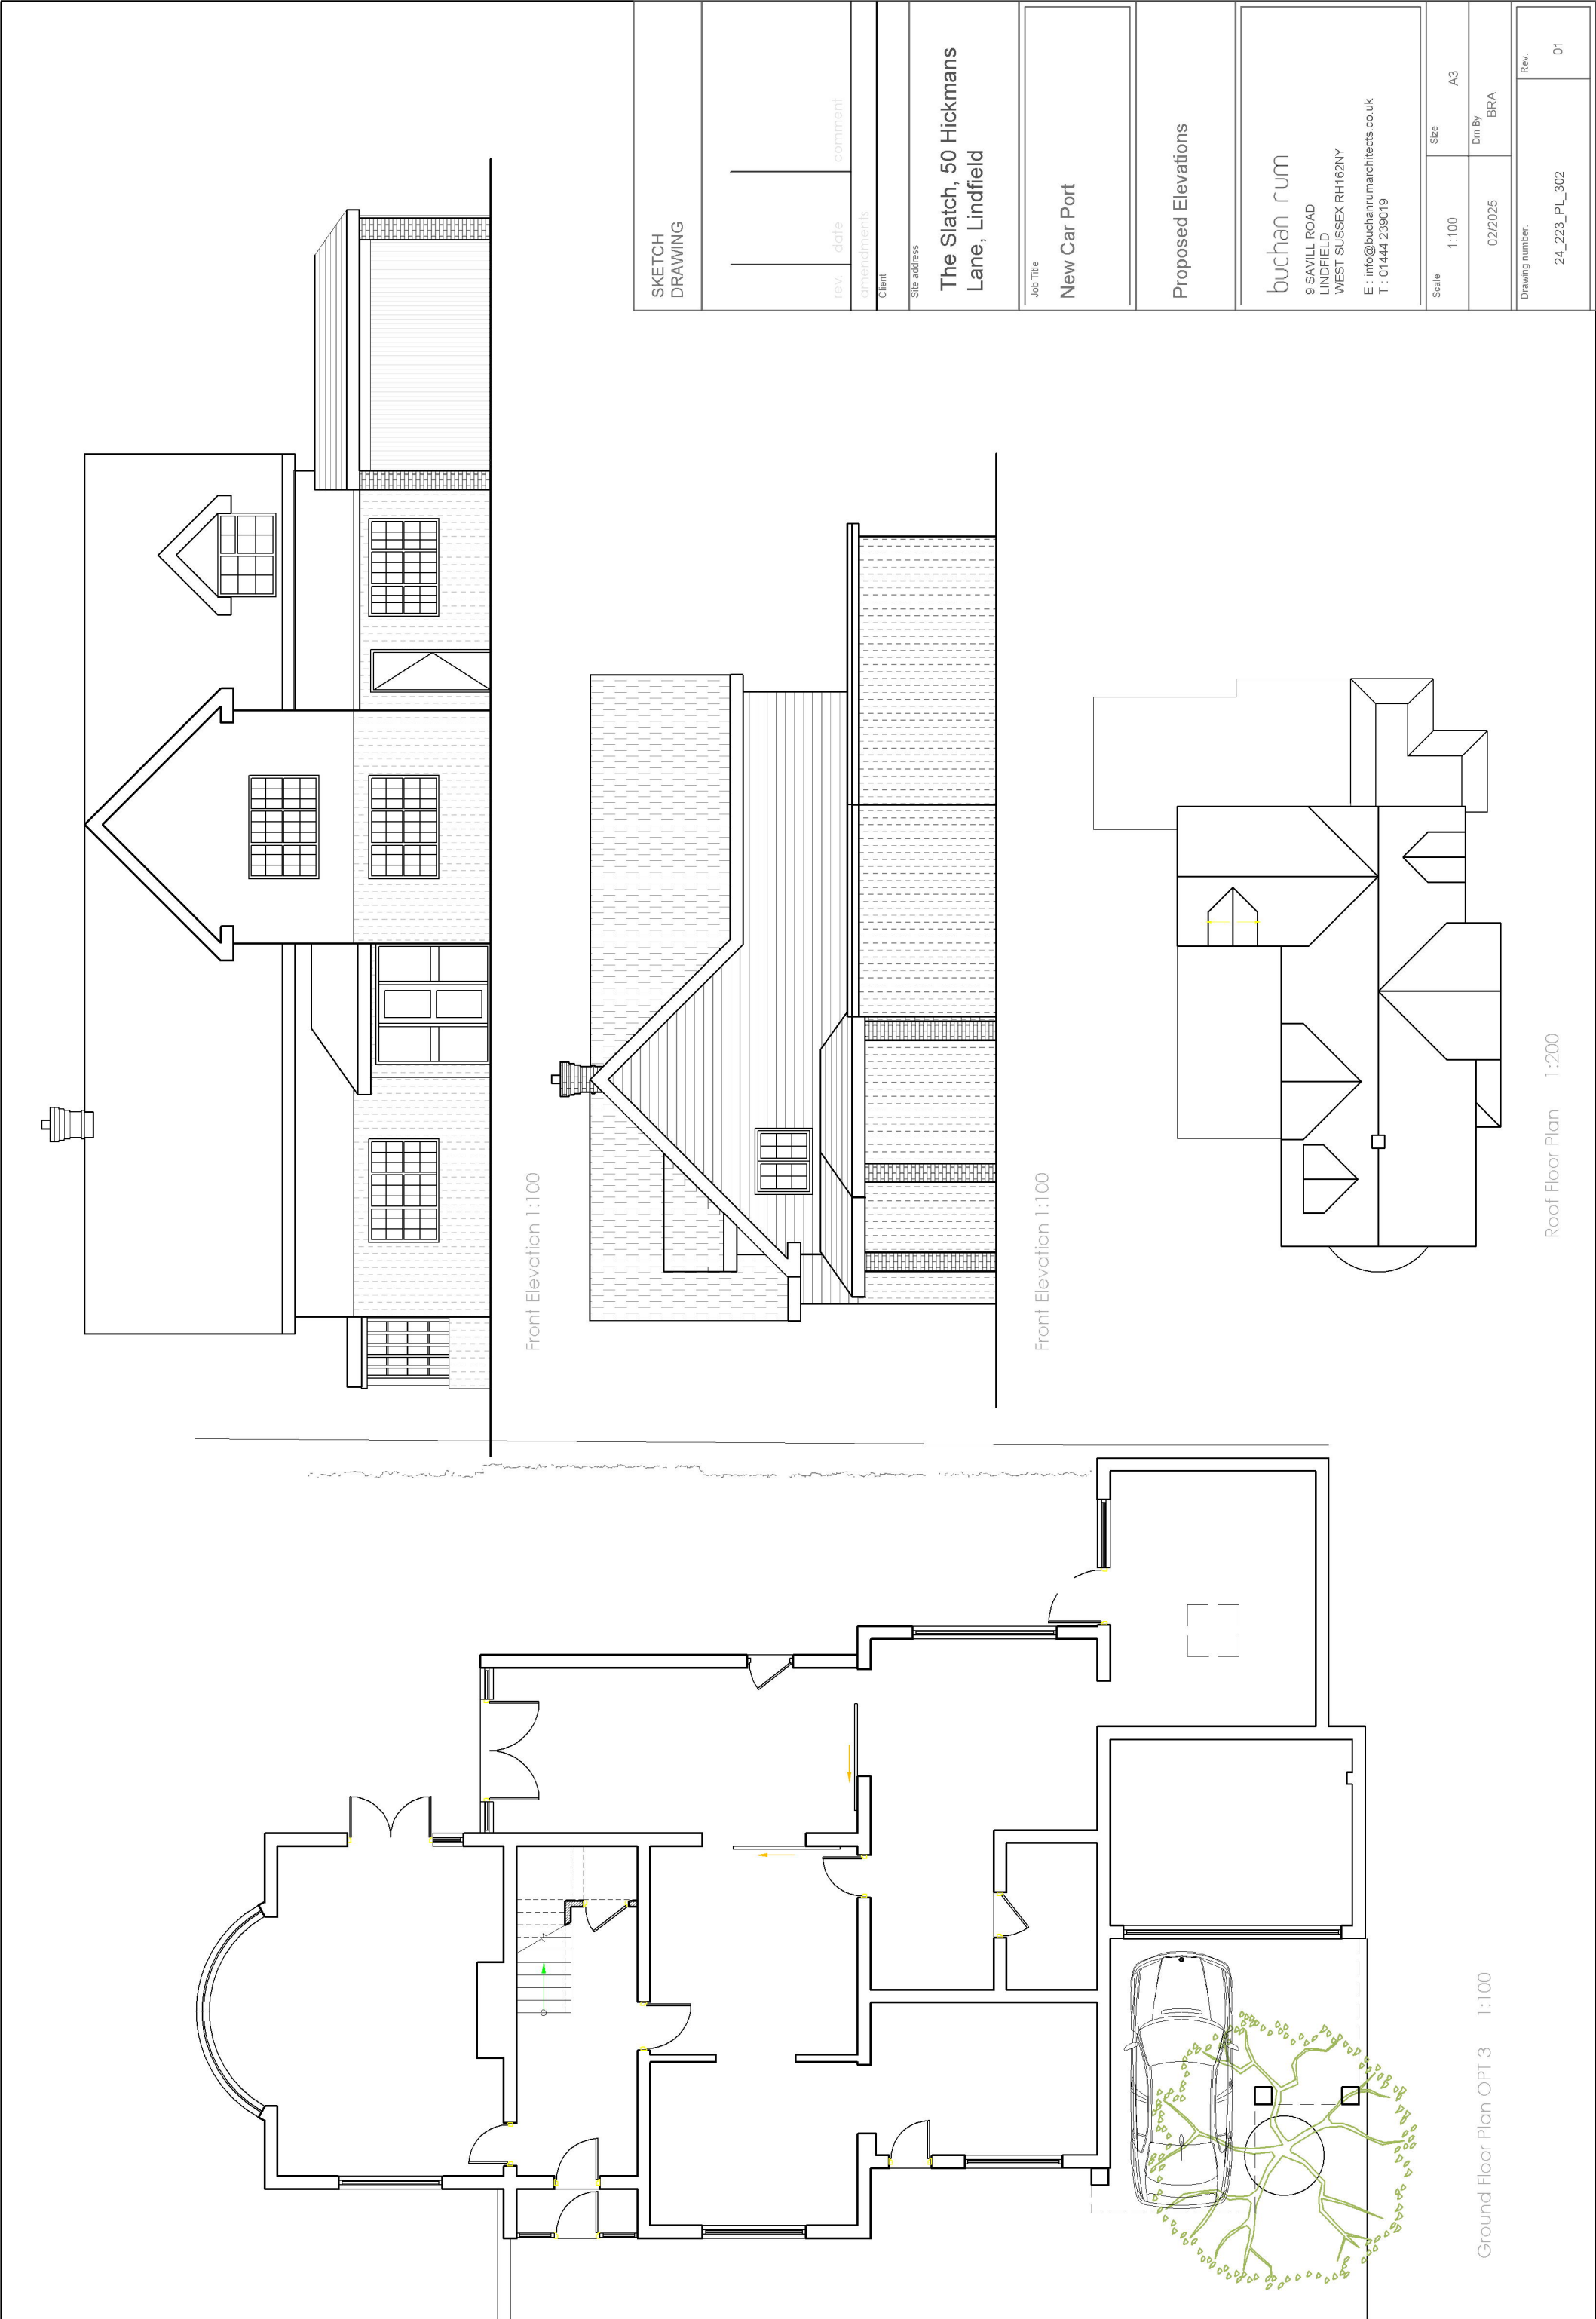

SKETCH DRAWING		rev. date comment	
amendments			
Client			
Site address			
The Slatch, 50 Hickmans Lane, Lindfield			
Job Title			
New Car Port			
Proposed Elevations			
buchan rum 9 SAVILL ROAD LINDFIELD WEST SUSSEX RH162NY E : info@buchanrumarchitects.co.uk T : 01444 239019			
Scale	1:100	Size	A3
		Drn By	BRA
Drawing number.		Rev.	
24_223_PL_302		01	